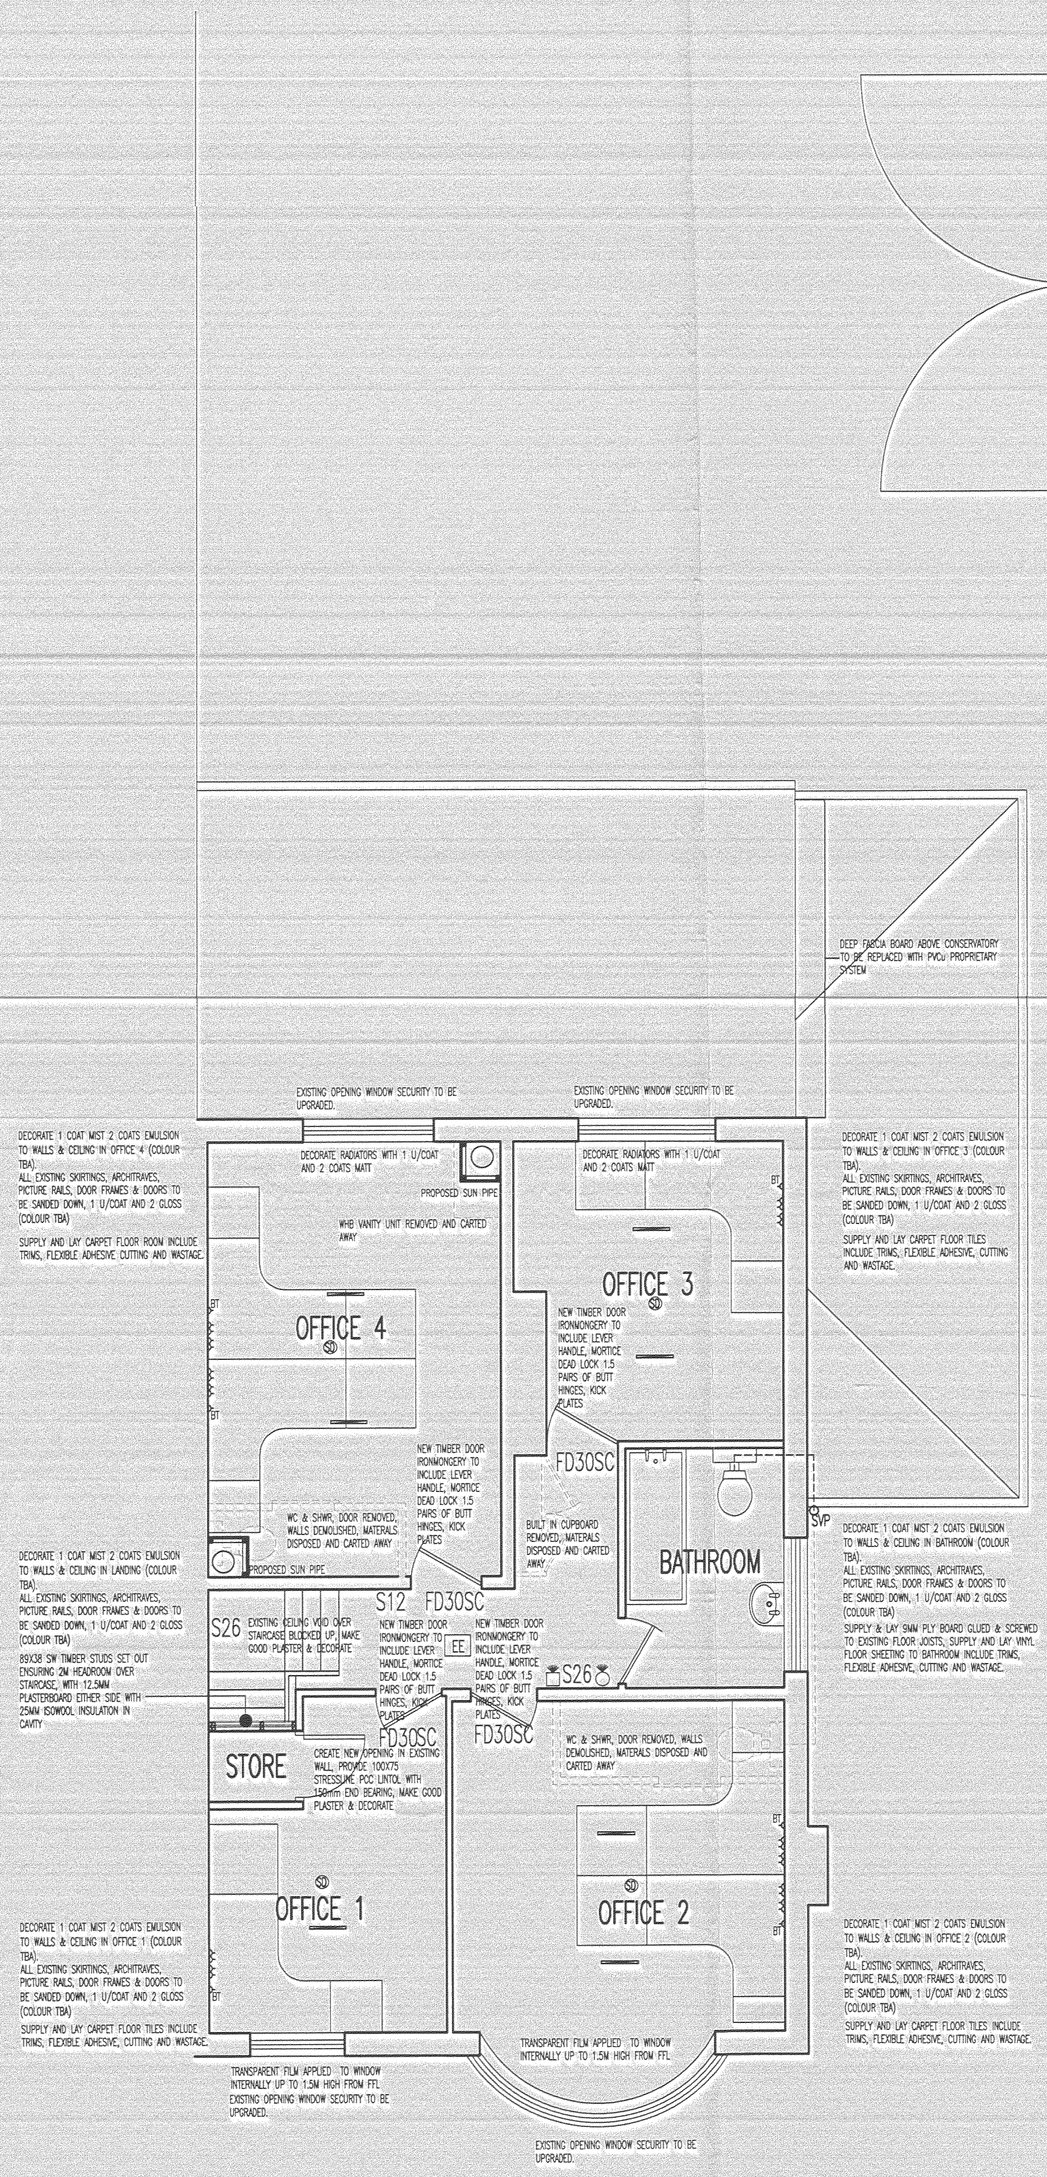

First Floor Plan

M&E SYMBOL KEY:

- CAT 5 LUMINAIRE FITTING
- TRACK MOUNTED PENDANTS
- CEILING PENDANT
- RECESSED DOWNLIGHTS
- SINGLE POWER SOCKET
- DOUBLE POWER SOCKET
- LIGHT SWITCH (DIMMER)
- EXTERNAL LIGHT WITH MOVEMENT SENSORS
- NEW RADIATOR
- EXTRACT FAN
- WATER PIPES
- DATA SPURS
- HAND DRYER
- FIRE ALARM SOUNDER
- FIRE ALARM BREAK GLASS UNIT
- SECURITY SWIPE CARD
- AERIAL POINT
- TELEPHONE POINT
- HEAT DETECTOR (CEILING FIXED)
- SMOKE DETECTOR (CEILING FIXED)
- BURGLAR ALARM SOUNDER
- BURGLAR ALARM PANEL

FIRE SAFETY LEGEND

- F.A.P FIRE ALARM PANEL
- BREAK GLASS UNIT
- S12 FIRE ACTION NOTICE
- S13 FIRE DOOR KEEP SHUT
- S14 FIRE DOOR KEEP LOCKED
- S20 FIRE EXIT KEEP CLEAR
- S22 FIRE EXIT
- S25 PUSH BAR TO OPEN
- S26 DIRECTIONAL ARROW
- SC SELF CLOSER
- VP VISION PANEL
- FD FIRE DOOR
- 30/60 FIRE RATING
- SOUNDERS
- HEAT DETECTOR (CEILING FIXED)
- SD SMOKE DETECTOR (CEILING FIXED)
- SD SMOKE DETECTOR (VOID FIXED)
- R VOID REMOTE INDICATOR
- EE EMERGENCY LIGHTING
- FULL HEIGHT COMPARTMENT WALL

THIS DRAWING IS COPYRIGHT
DIMENSIONS ARE NOT TO BE SCALED FROM THIS DRAWING
ELECTRONIC DATA IS NOT TO BE AMENDED/DELETED WITHOUT AXONBECKETT PERMISSION

REV	DATE	INIT	DESCRIPTION
-	-	-	-

DISCLAIMLER NOTES:
DRAWING SUBJECT TO FOLLOWING CONDITION

SITE LEVEL SURVEY
CONFIRMATION OF LEGAL BOUNDARY & EASEMENTS
GROUND INVESTIGATION BY OTHERS
FLOOD RISK ASSESMENT
PARTY WALL ACT 1996

11/00546/FUL DCPLAN INST

AXONBECKETT
ARCHITECTS
MASTERPLANNERS
23a Mount Rd, Hinckley
Leicestershire, LE10 1AD
T: 01455 633556
F: 01455 233773
E: mail@axon-beckett.com
W: www.axon-beckett.com
RIBA Chartered Practice

CLIENT
Katherine Aucott

PROJECT
Proposed Office Refurbishment
55 Station Road
Hinckley

STATUS	DATE	
Proposals	16-06-08	
DRAWN	CHECKED	SCALE
nja	nja	1:50

DRAWING
~~Proposed~~ First Floor Plan

DRAWING No:	REVISION
08878-CN02	-

PP - 01542 444