


front elevation

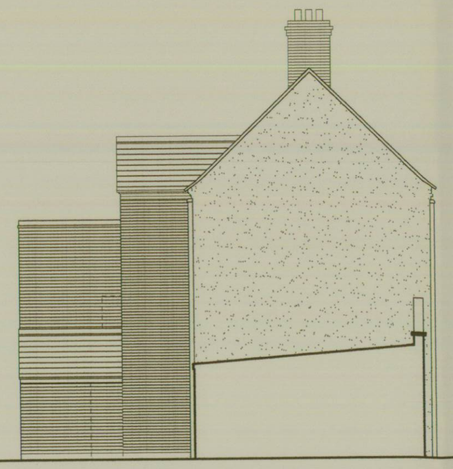


barn side elevation




rear elevation



garden side elevation

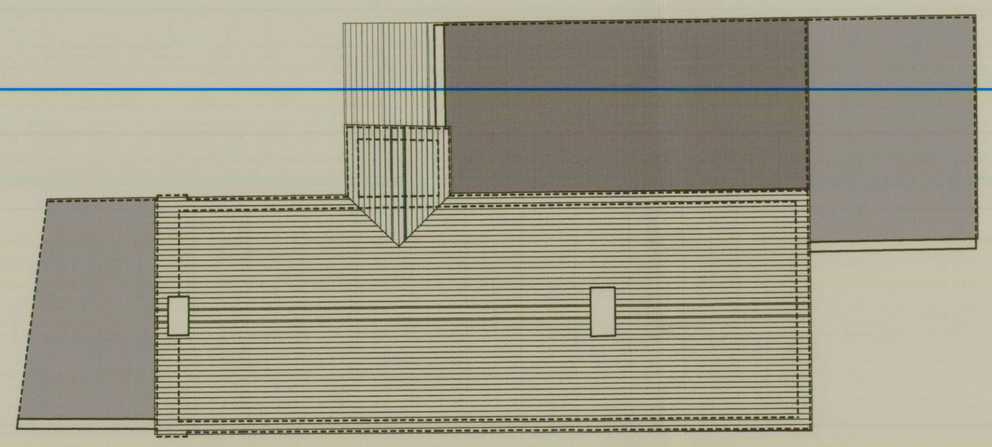


roof plan

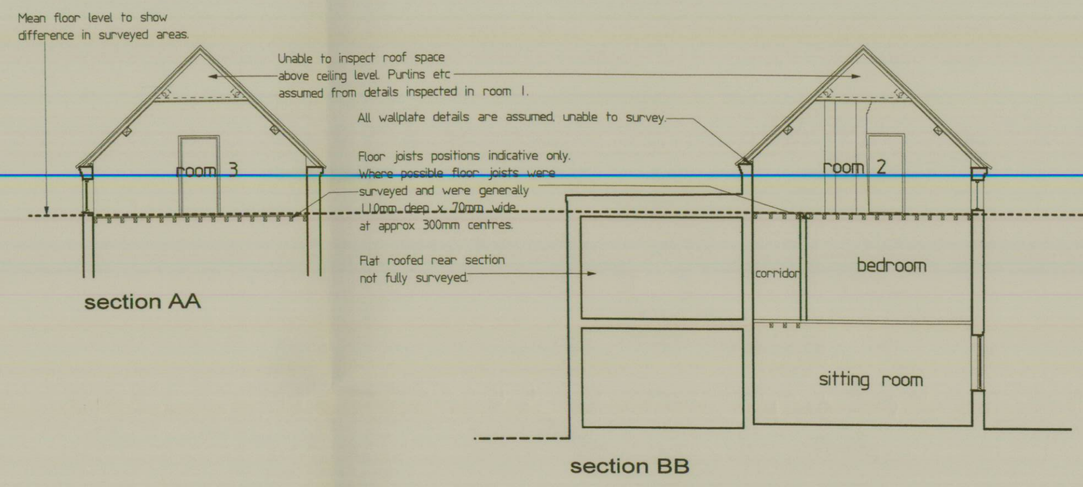


section AA


section BB

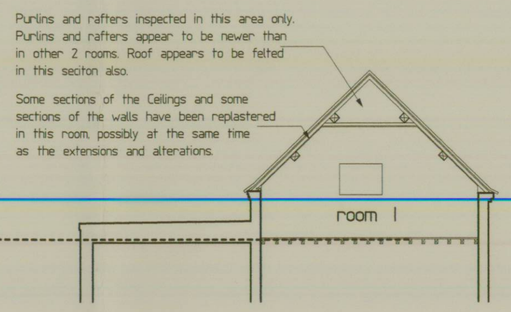


section CC

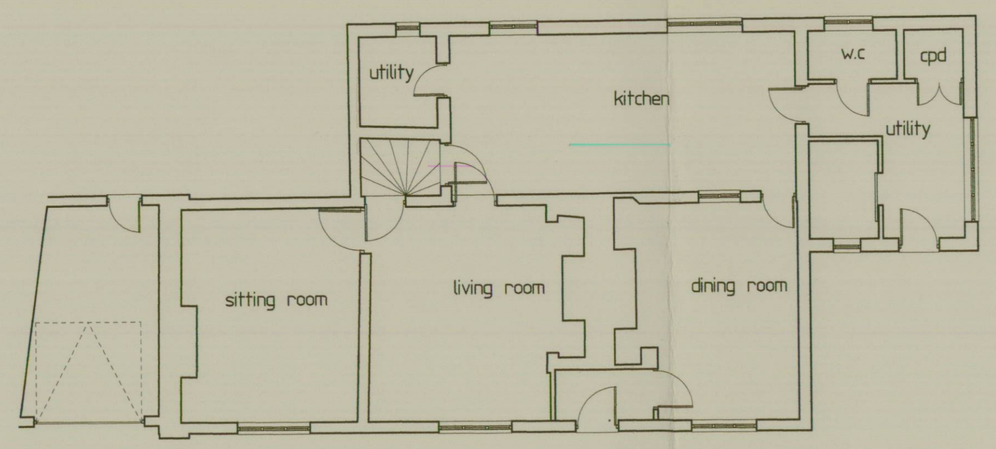

ground floor plan

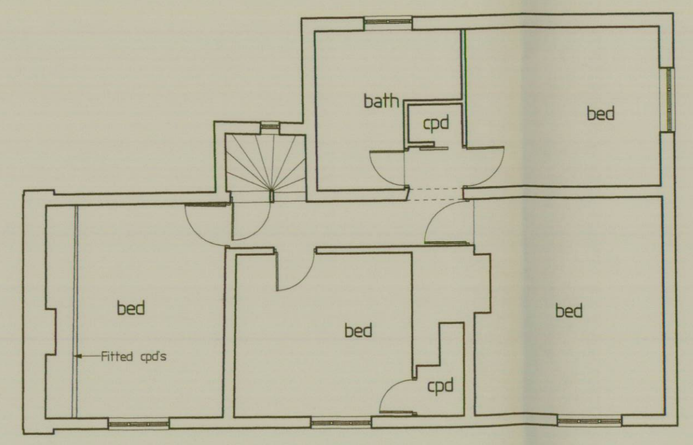

first floor plan

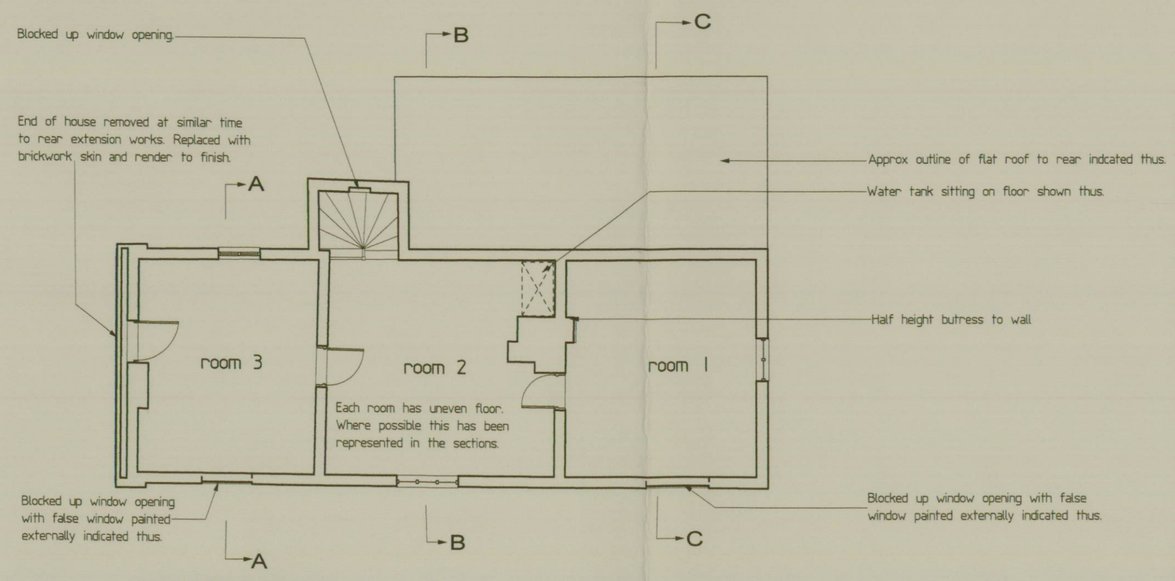

second floor plan

DCPLAN
11/00525/LBC.
= DP

hayward ARCHITECTS LTD
19 Station Rd
Hinckley
Leicestershire
LE10 1AW
Tel: 01455 635665
Fax: 01455 618971
www.hayward-architects.co.uk

client: **Mr & Mrs Williams**

project: Roof Refurbishment
Hill Farm,
Fenn Lane, Fenny Drayton

drawing: **As existing**

scale: 1 : 100 | sheet: A1

date: May 2011 | author: LJW

job No: 10/73 | drawing No: 01A

THE COPYRIGHT OF THIS DRAWING IS VESTED IN HAYWARD ARCHITECTS LTD. REPRODUCTION IN ANY FORM, EITHER IN WHOLE OR IN PART IS FORBIDDEN WITHOUT THE PRIOR WRITTEN PERMISSION OF THE COPYRIGHT HOLDER. DO NOT SCALE FROM DRAWING ONLY FIGURED DIMENSIONS ARE TO BE USED