DC PLAN

LODGE FARM, ATTERTON

EXISTING SIDE ELEVATION.

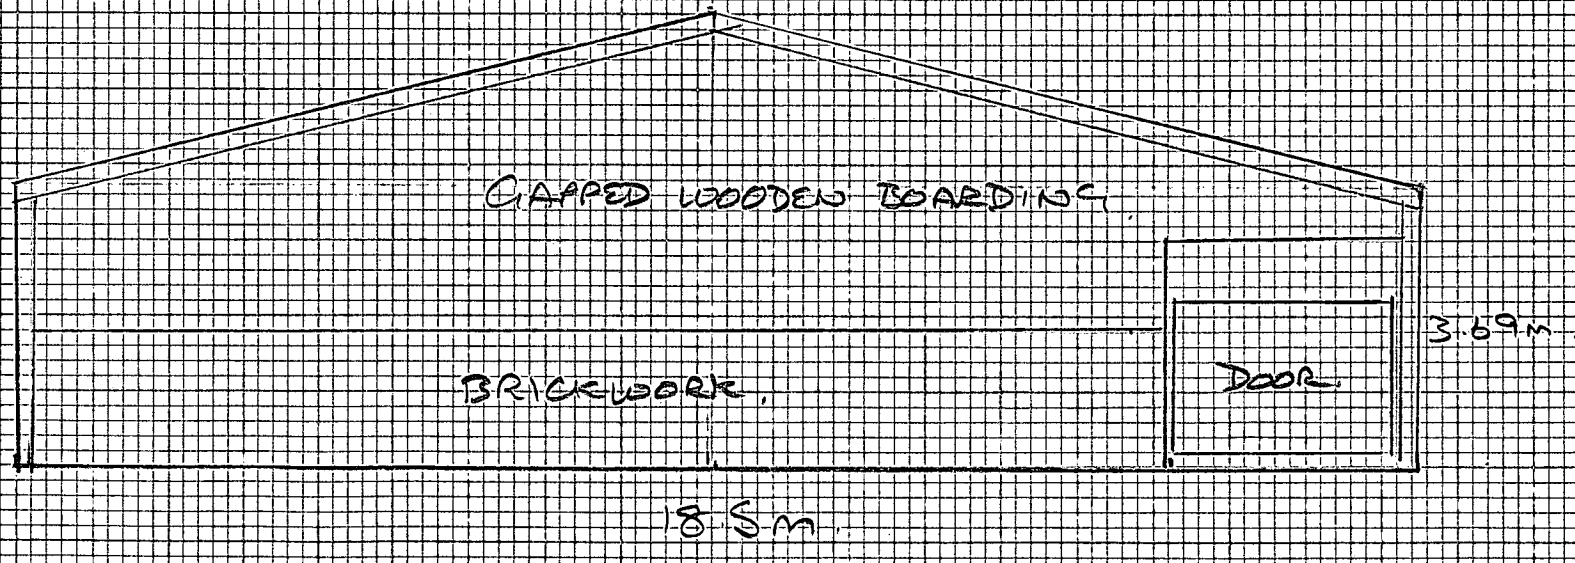

1:100 SCALE