LODGE FARM, ATTERTON.

SOLAR PANEL ARRAY

1:50

6 PANELS x 1m.

ROOFLINE

GUTTER

EACH PANEL 46mm deep
BRACKETS 100mm FROM ROOF } TOTAL FROM ROOFLINE 146mm

1:100.

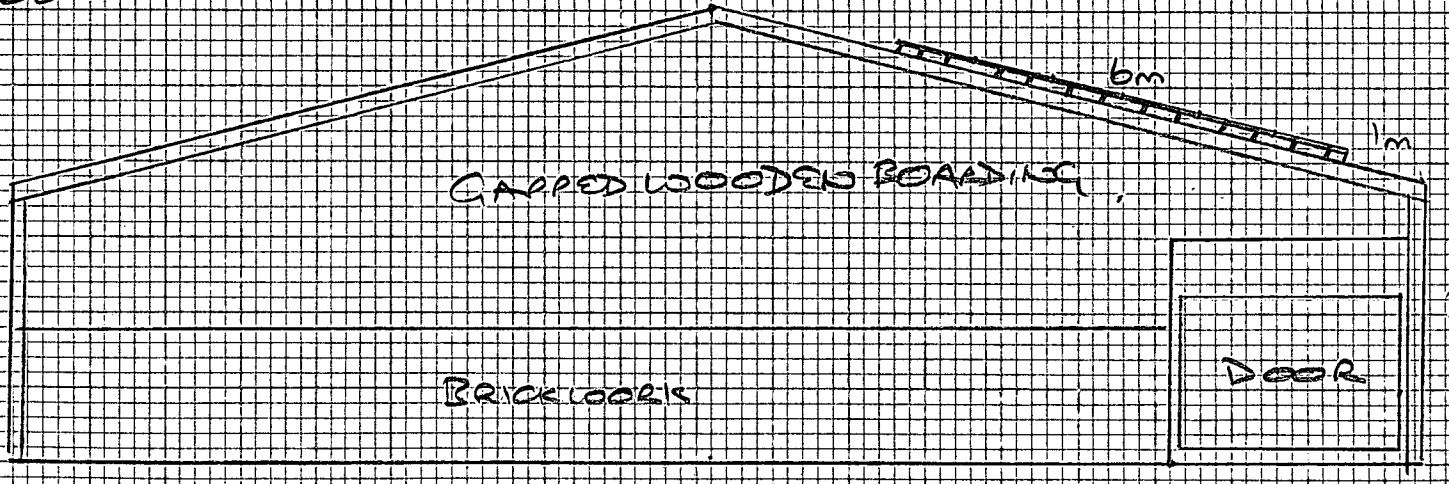

1:100 SCALE.

SIDE ELEVATION.

DEVELOPMENT
SERVICES
19 DEC 2011
RECEIVED