
Drawing No: PG/058/004


Rev B

DIMENSIONS IN mm UNLESS INDICATED


| No | Note |
|---|---|
| 1. | Walls and roof to be Goosewing Grey BS 4800 10A05 |
| 2. | Doors and trim to be Merlin Grey BS 4800 18B25 |

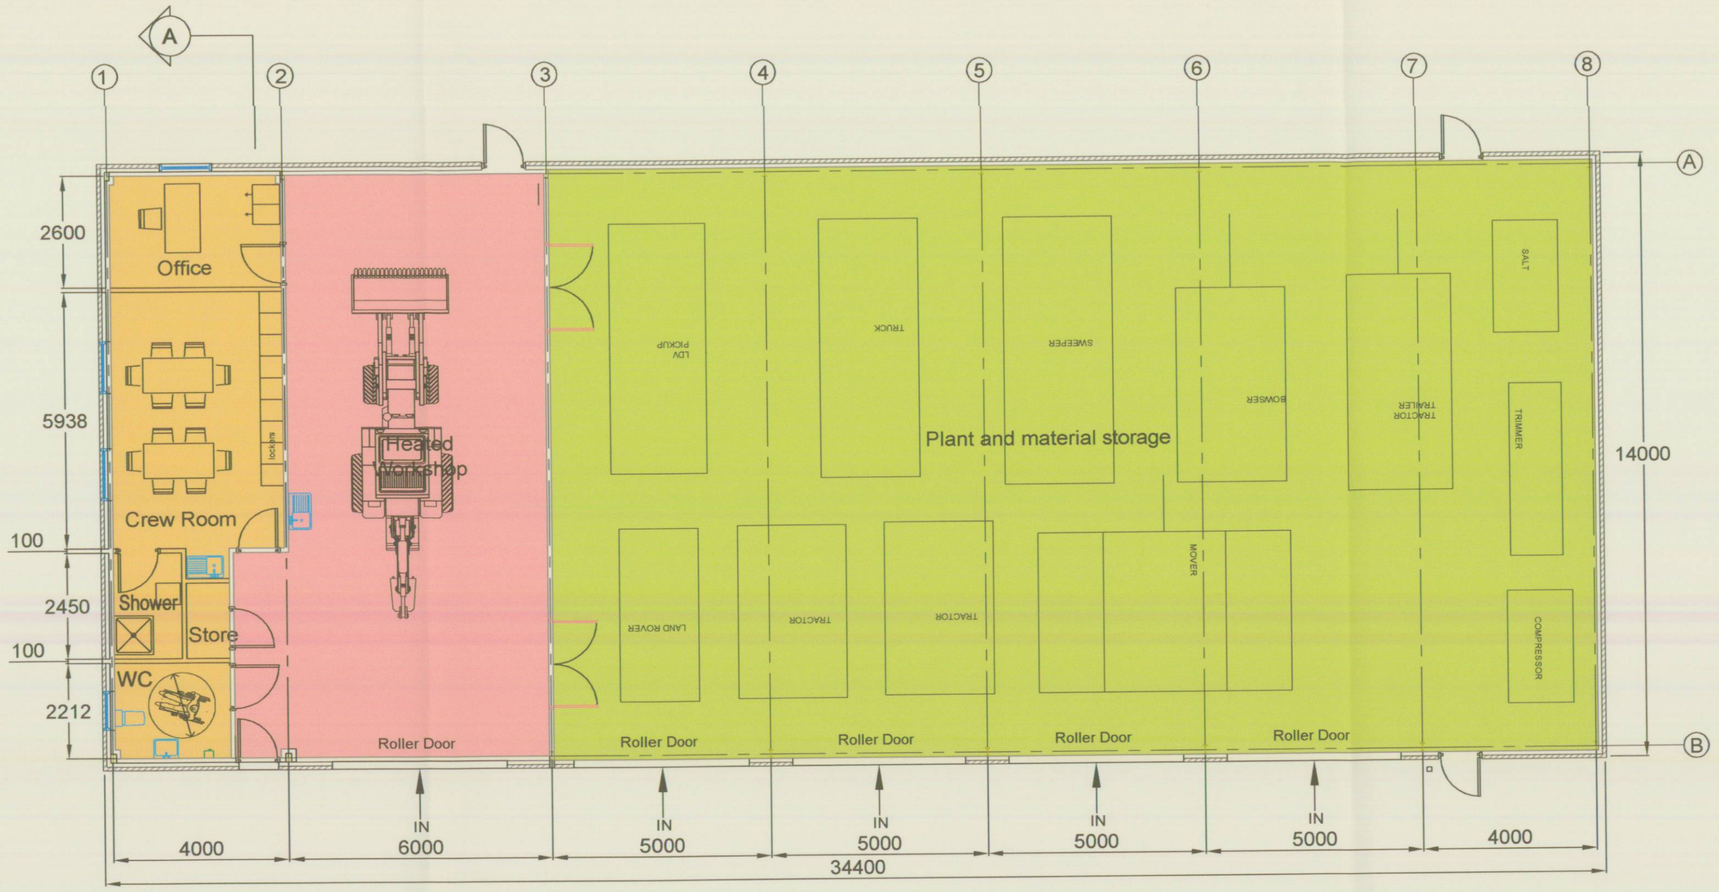



FLOOR PLAN

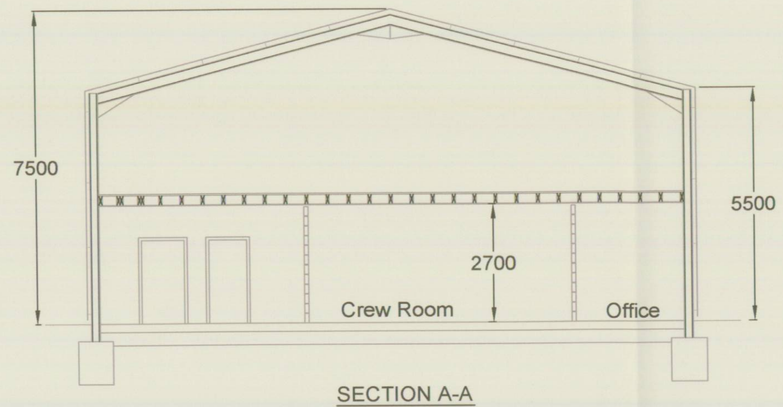



SECTION A-A

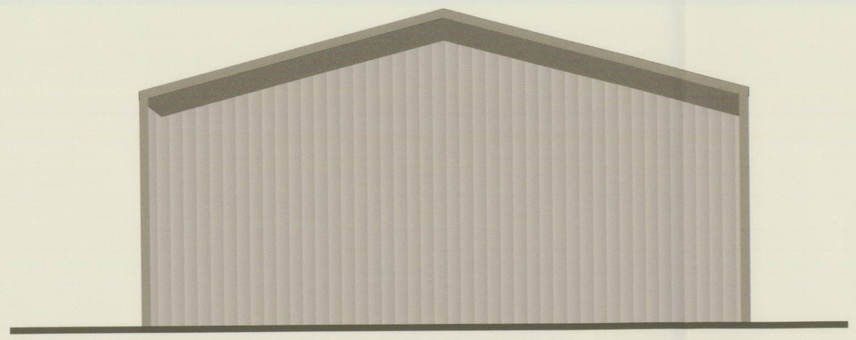

NORTH WEST ELEVATION

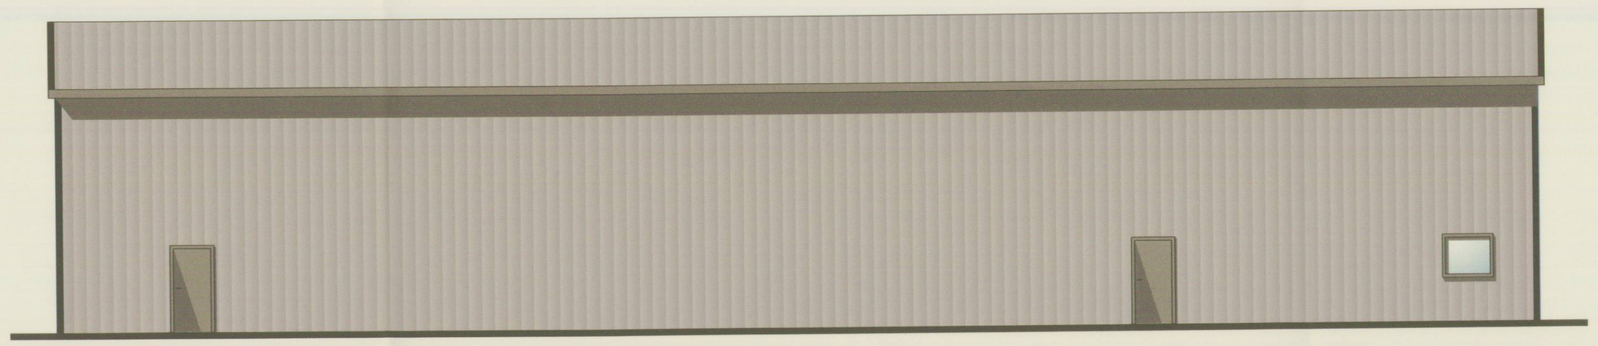

SOUTH WEST ELEVATION

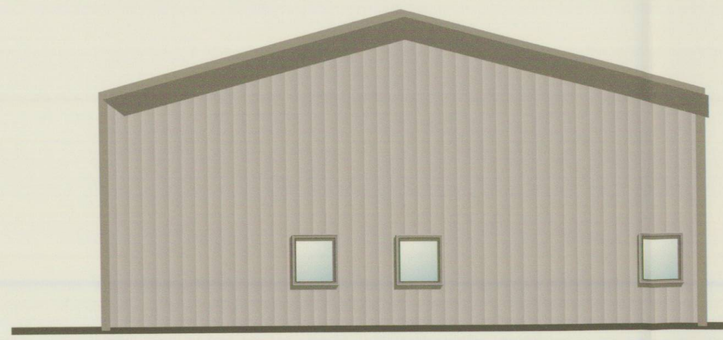

SOUTH EAST ELEVATION



NORTH EAST ELEVATION

| Rev | By | Date | Revision |
|---|---|---|---|
| B | IO | 06/10 | Colour change |
| A | DP | 06/10 | Do not scale removed. |


MIRA
TEST FACILITY ENGINEERING
Watling Street
Nuneaton
Warwickshire
CV10 0TU
England
TEL +44 (0)24
FAX +44 (0)24


© Copyright MIRA Ltd 2010

Project:
PG MAINTENACE BUILDING

Drawing Title:
PLAN AND ELEVATIONS

| | | | |
|---|---|---|---|
| Information / Provisional | | Tender / Quota | |
| Date: April 10 | | | Date: |
| Construction / Manufacture | | As Built | |
| | Date: | | Date: |
| Drawn By: IL | Checked By: | | Approved By |
| Date: April 10 | Date: | | Date: |

| Project No: | Scale: |
|---|---|
| 171020 | 1:10 |

Drawing No:
PG/058/004