



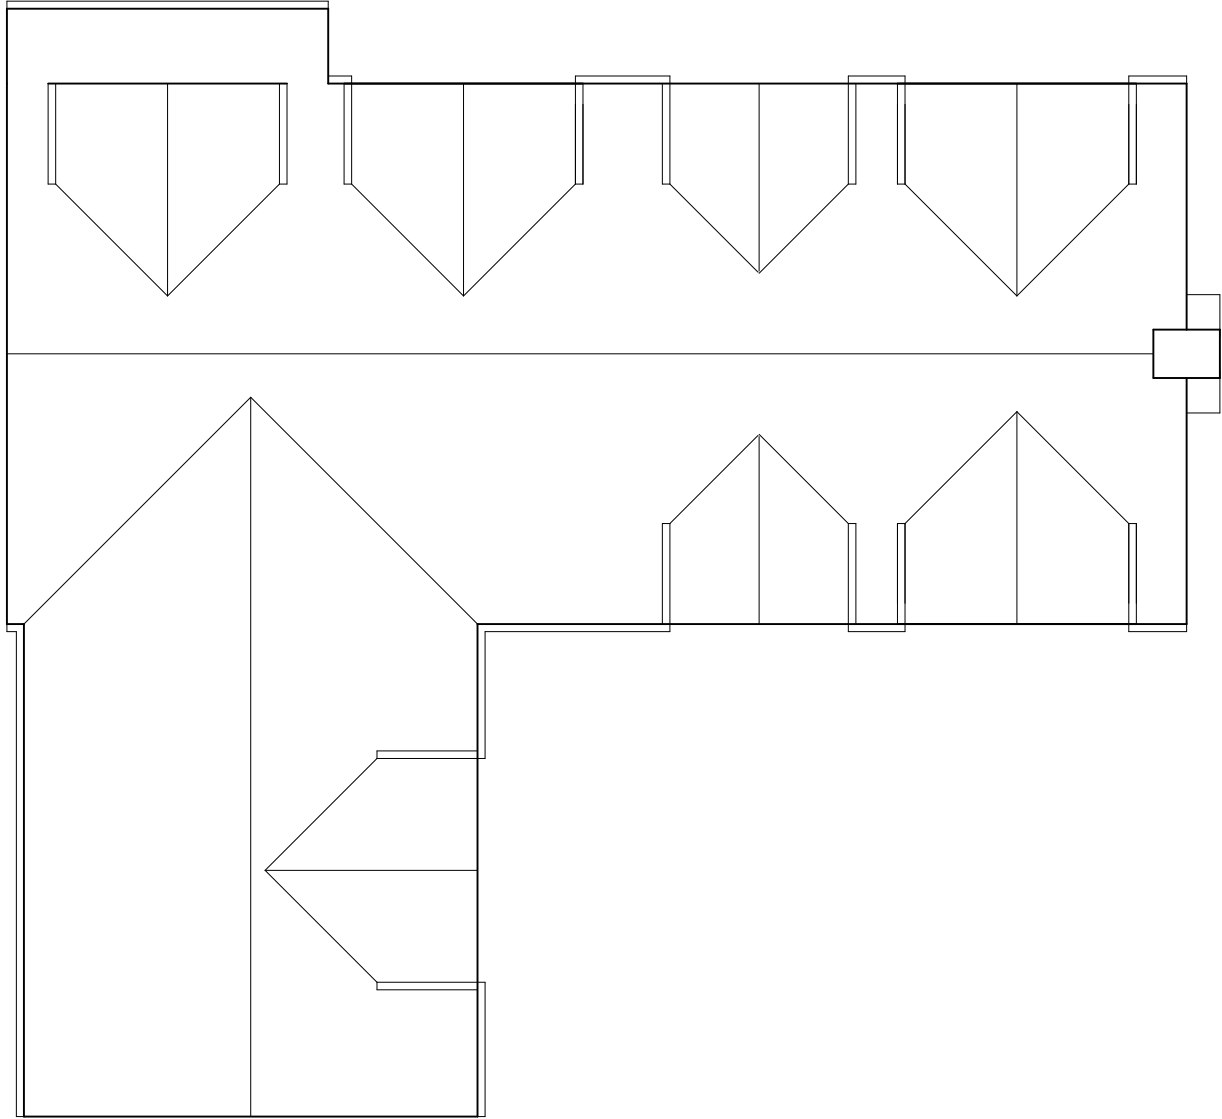

- cpt** concrete plain tiles
- sfb** stock facing bricks
- ptw** painted timber windows

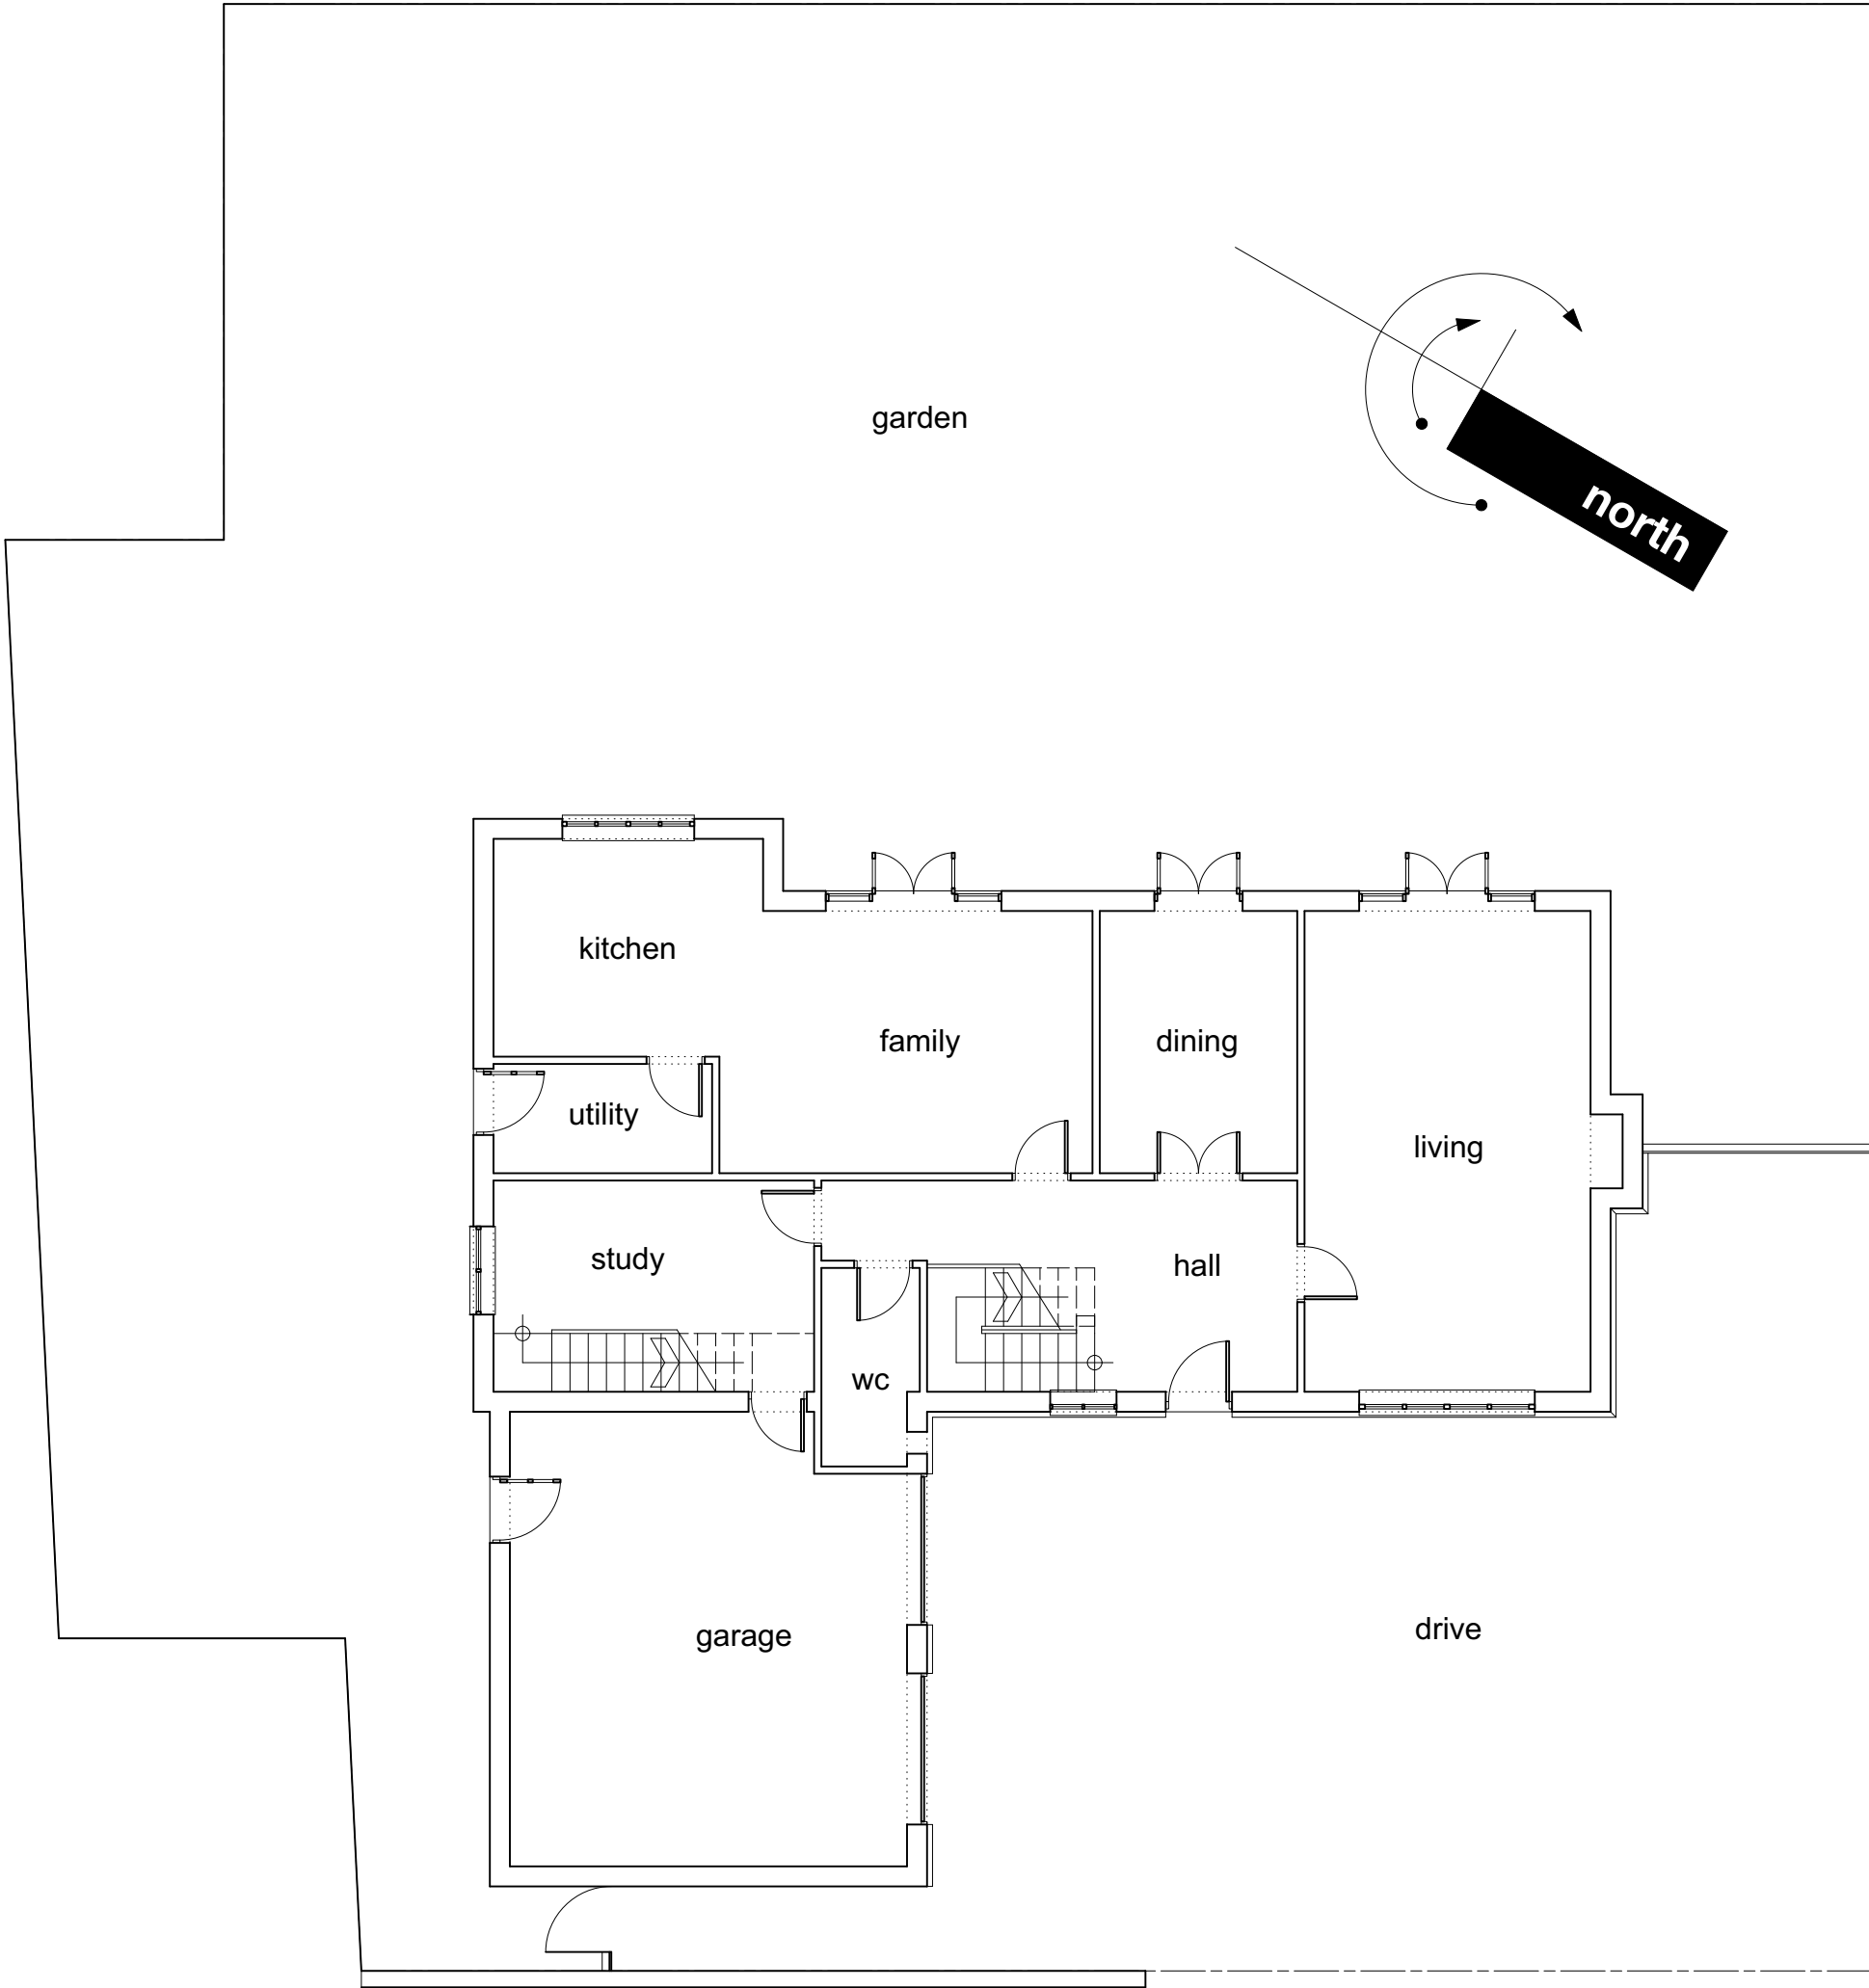

M402.01.02 a

project series drawing revision

notes

'ADRIAN MCNAUGHT' RESERVES AND ASSERTS ALL RIGHTS AND INTERESTS, INCLUDING COPYRIGHT, IN THIS DOCUMENT

THESE DRAWINGS TO BE READ IN CONJUNCTION WITH THE SPECIFICATION AND ASSOCIATED DRAWINGS

INCONSISTENCIES, AMBIGUITIES AND DISCREPANCIES IN CONTRACT DOCUMENTS SHALL BE HANDLED AS FOLLOWS:

- THE DRAWINGS TAKE PRECEDENCE OVER THE SPECIFICATIONS
- FIGURED DIMENSIONS ON DRAWINGS TAKE PRECEDENCE OVER SCALED DIMENSIONS
- DRAWINGS TO A LARGER SCALE TAKE PRECEDENCE OVER DRAWINGS TO A SMALLER SCALE
- DRAWINGS SHOW PARTICULAR PARTS OF THE CONTRACT WORKS TAKE PRECEDENCE OVER DRAWINGS FOR MORE GENERAL PURPOSES

ANY DISCREPANCIES BETWEEN DOCUMENTS MUST BE BROUGHT TO THE ARCHITECTS ATTENTION IMMEDIATELY

ANY DETAILS THAT ARE IN CONFLICT WITH THE MANUFACTURERS DETAILS OR REQUIREMENTS MUST BE BROUGHT TO THE ARCHITECTS ATTENTION IMMEDIATELY

MAIN CONTRACTOR TO LIAISE WITH SUBCONTRACTORS AND IS RESPONSIBLE FOR COORDINATION OF THEIR WORK WITH REGARDS TO TIMING OF INSTALLATION AND INTEGRATION. ANY CONFLICTS IN COORDINATION MUST BE BROUGHT TO THE ARCHITECTS ATTENTION IMMEDIATELY. NOTIFY ARCHITECT IF DOUBT EXISTS AS TO ANY ASPECT OF DESIGN FEASIBILITY

CONFIRM SET OUT AND DIMENSIONS ON SITE PRIOR TO MANUFACTURE OF ANY ALL ITEMS

DIMENSIONS SHOWN ARE ACCURATE. DO NOT SCALE FROM DRAWINGS


REFER TO ENGINEERS DETAILS AND CALCULATIONS PROVIDED BY: _____ FOR ALL STRUCTURAL INFORMATION

revisions				
revision	date	description	drawn	checked
a	19.08.20	planning submission drawings	AMcN	AMcN



contact

adrianmacmcnaught@gmail.com

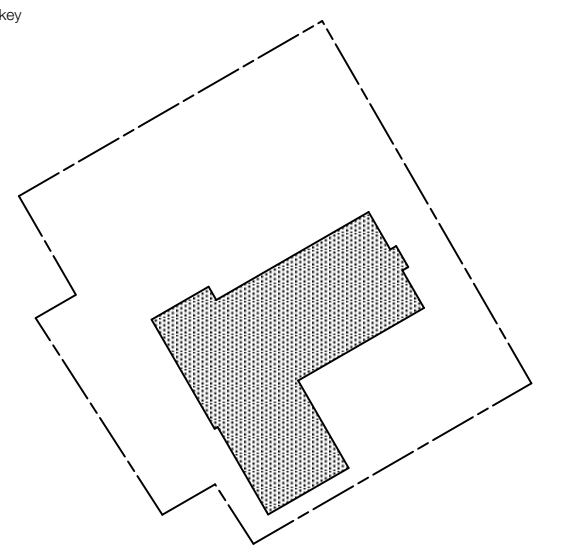

client

Julie & Andrew Downes

project

utility addition,
4, The Lychgate, Burbage

title

existing :
plans & elevations

scale

1:200 @ A3 1:100 @ A1

project series drawing revision

M402.01.02 a