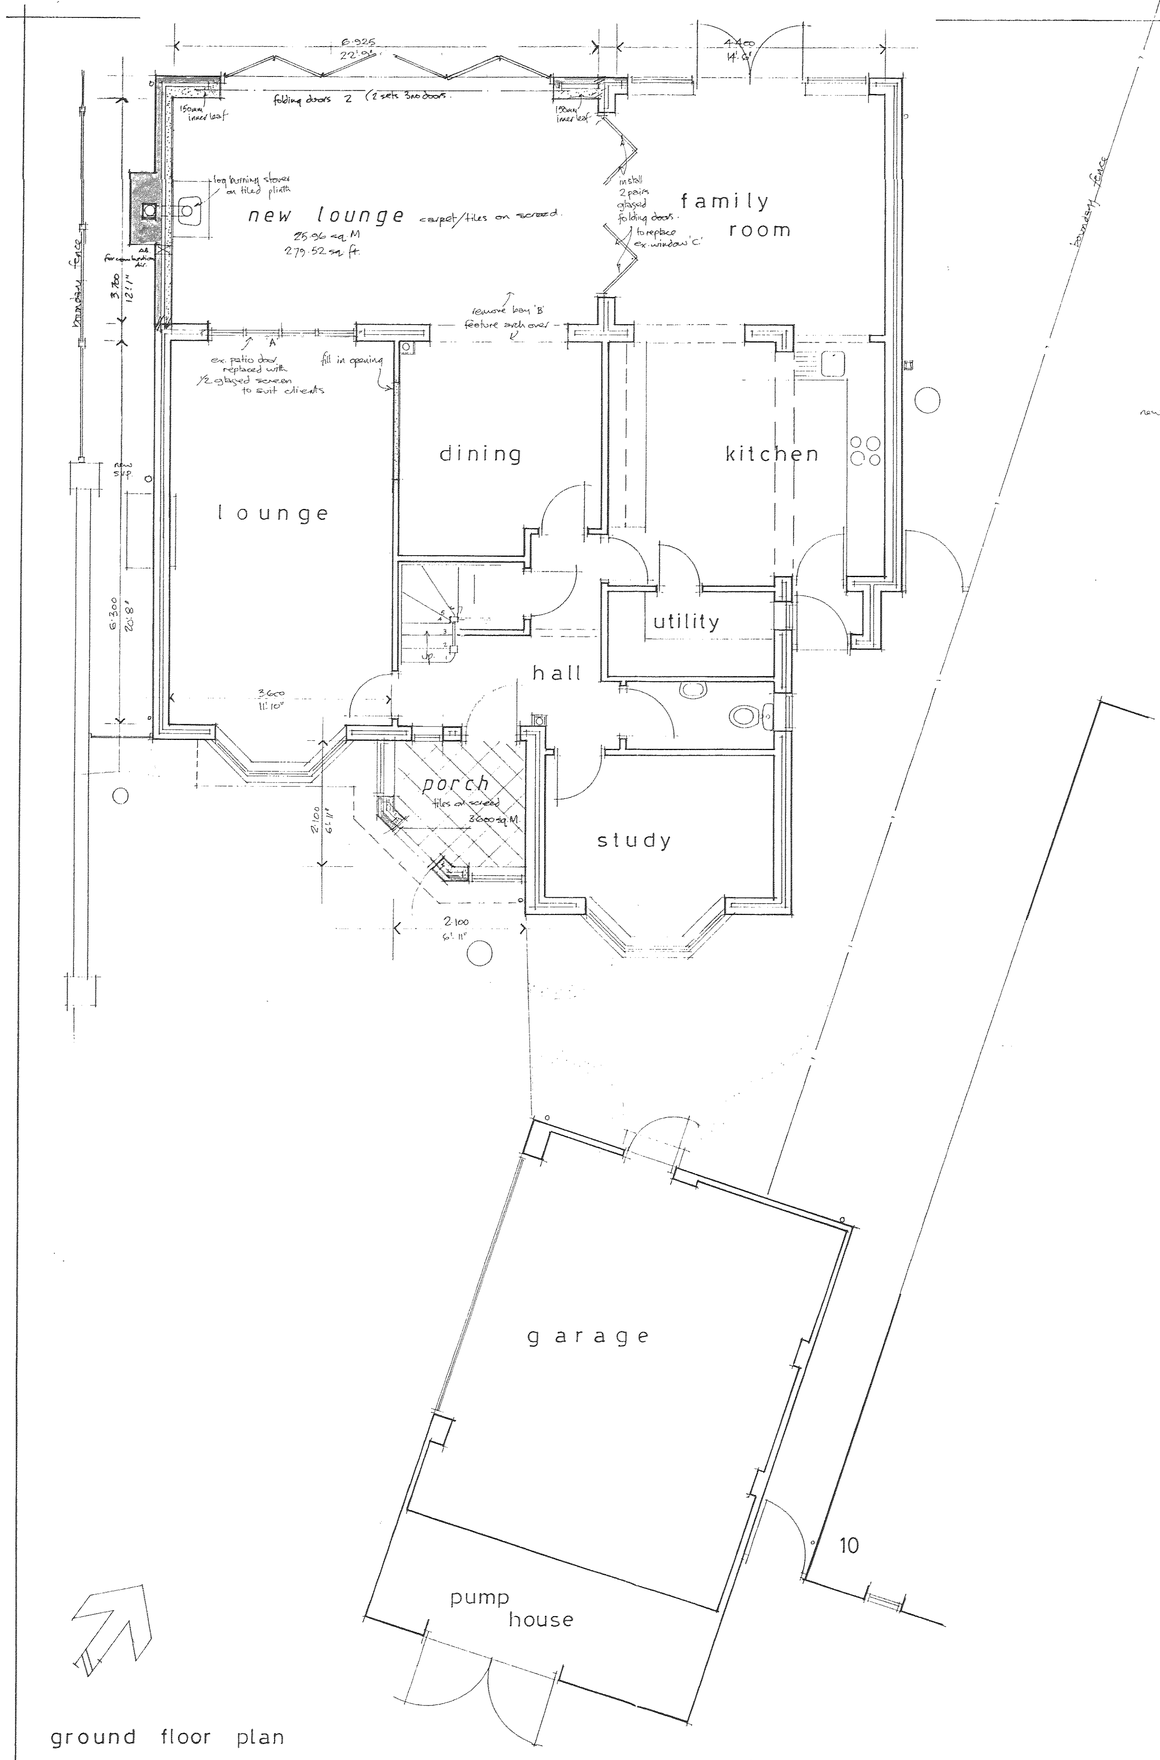

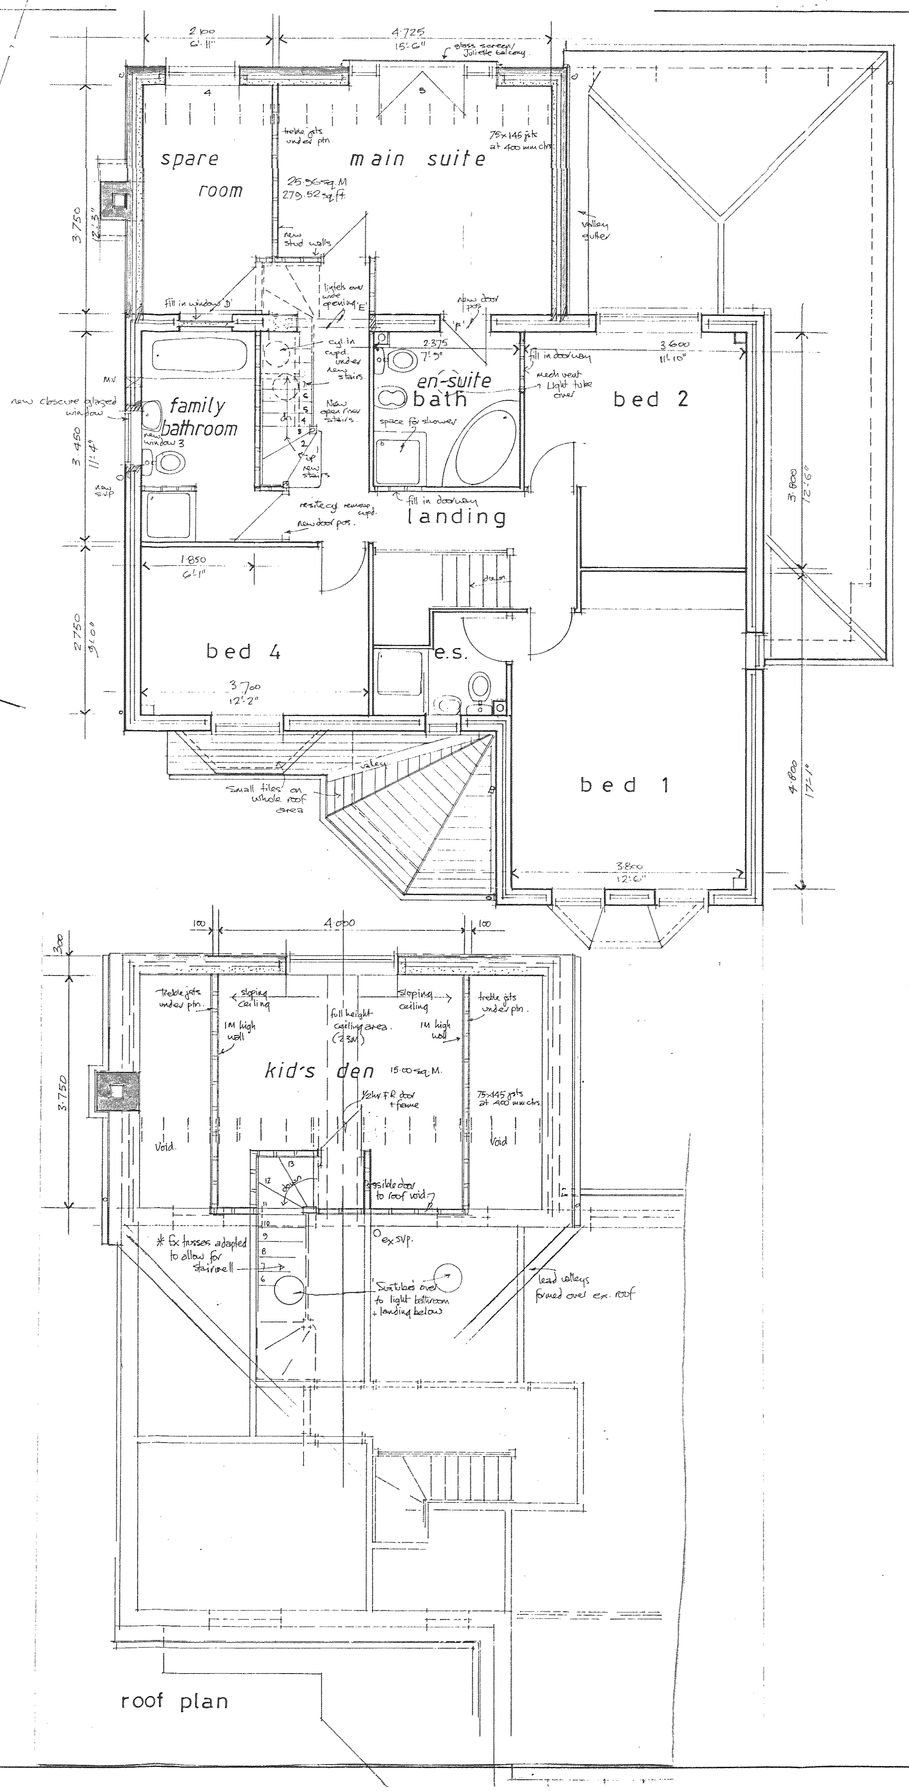

DEVELOPMENT SERVICES
RECEIVED

8A Revised details 31/1/08 for clients.

GRAHAM HARRIS PARTNERSHIP Ltd.
11 RIDGEWAY LITTLETHORPE
LEICESTERSHIRE LE19 2JJ
TELEPHONE / FAX: (0116 2752275)

Sketch Plan Four
Proposed Alterations & Extensions

9 Hill Close
PECKLETON
Leicestershire

For : Mr M. & Mrs A. Thorne

66.92 Sq.M.
720.32 Sq.Ft.

Drawing No. 5272 / MAT / 9A	Scale : 1 : 100 1 ; 50
Drawn By G.W. H.	Date : 8 / 12 / 2007