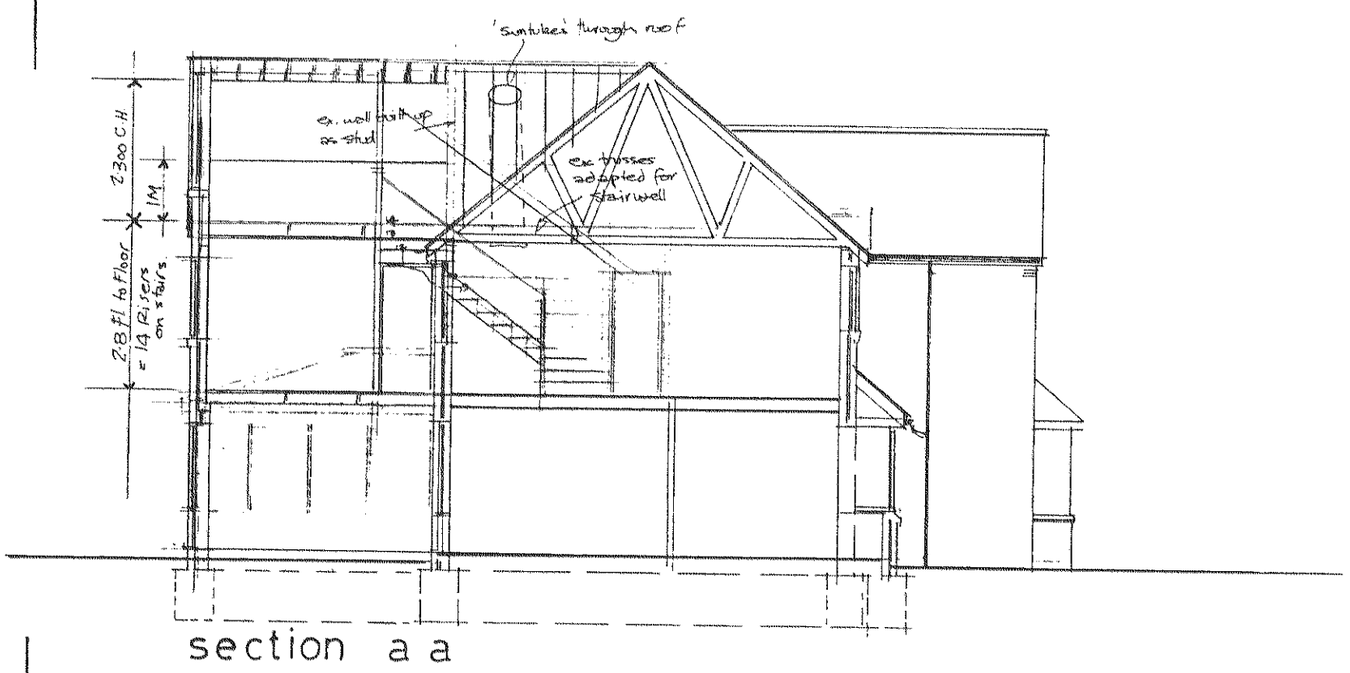

section a a

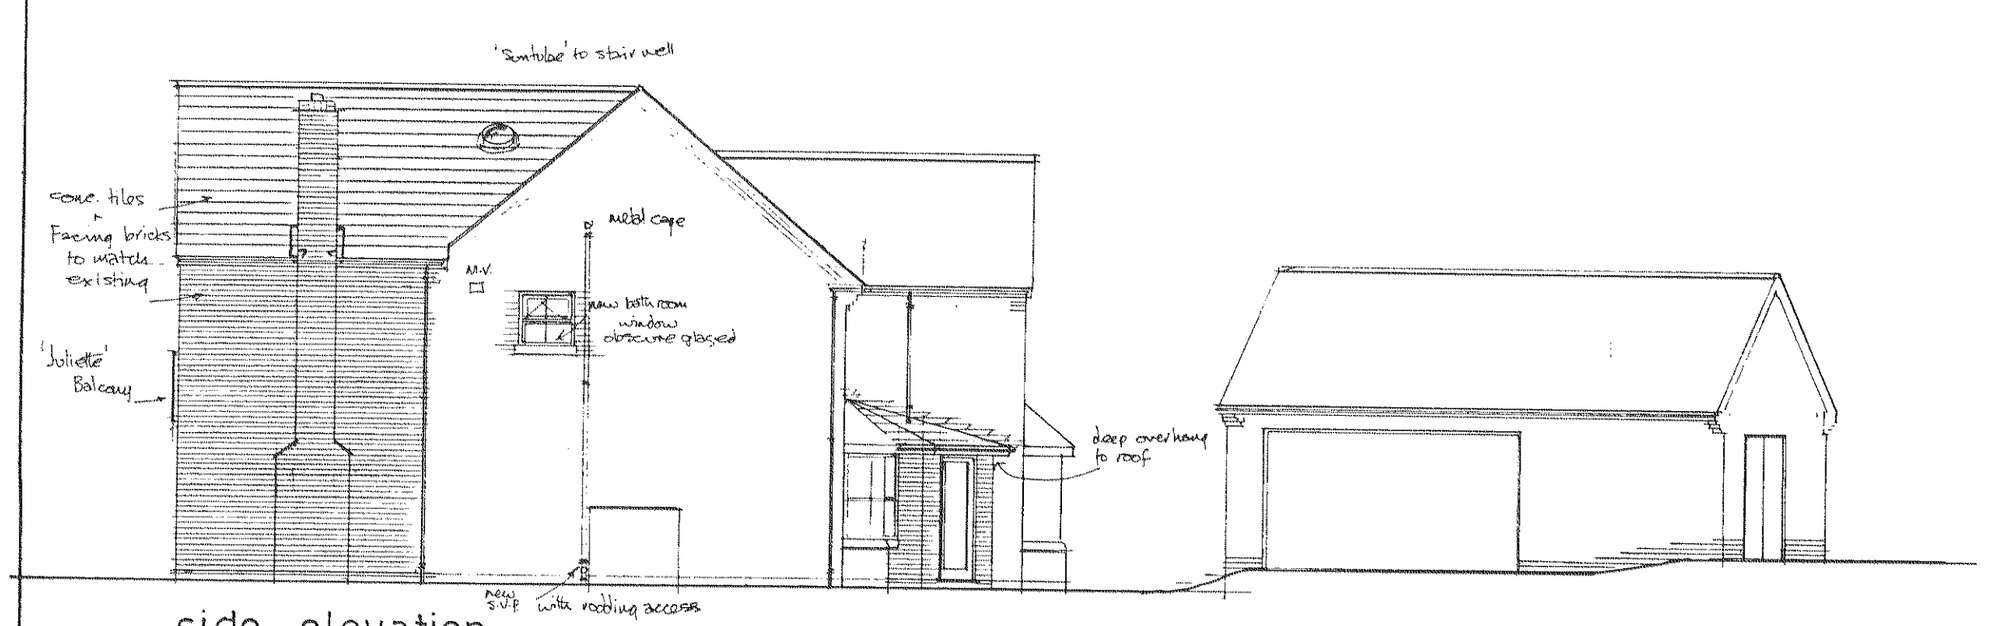

side elevation

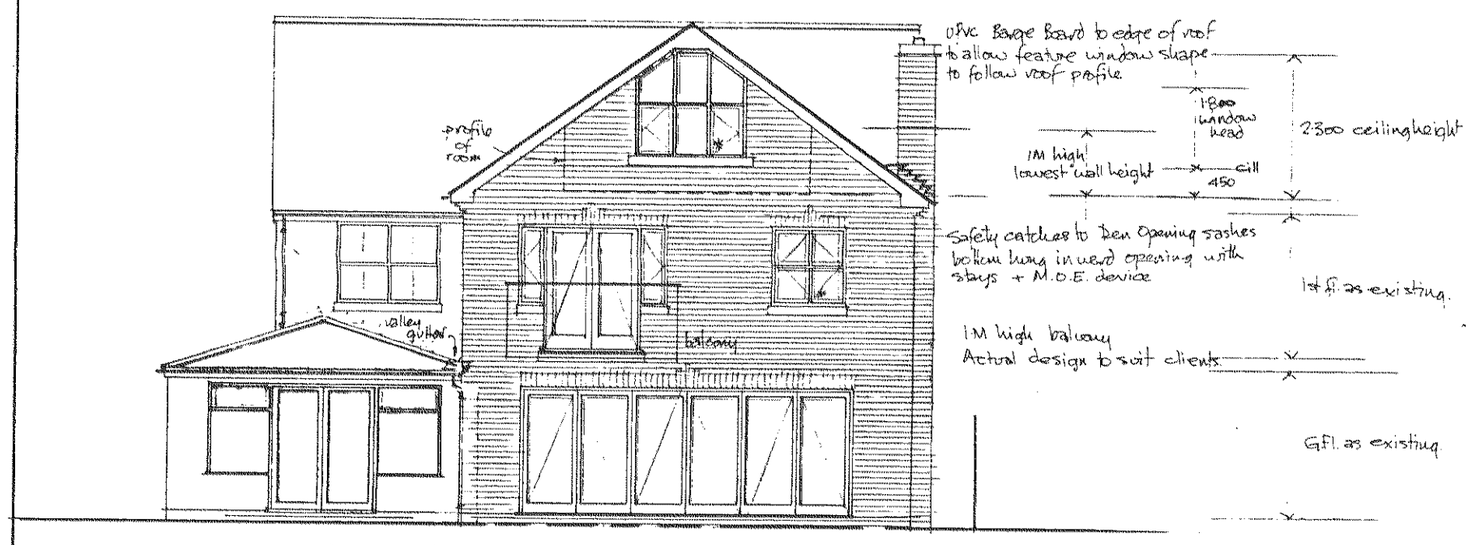

rear elevation



front elevation

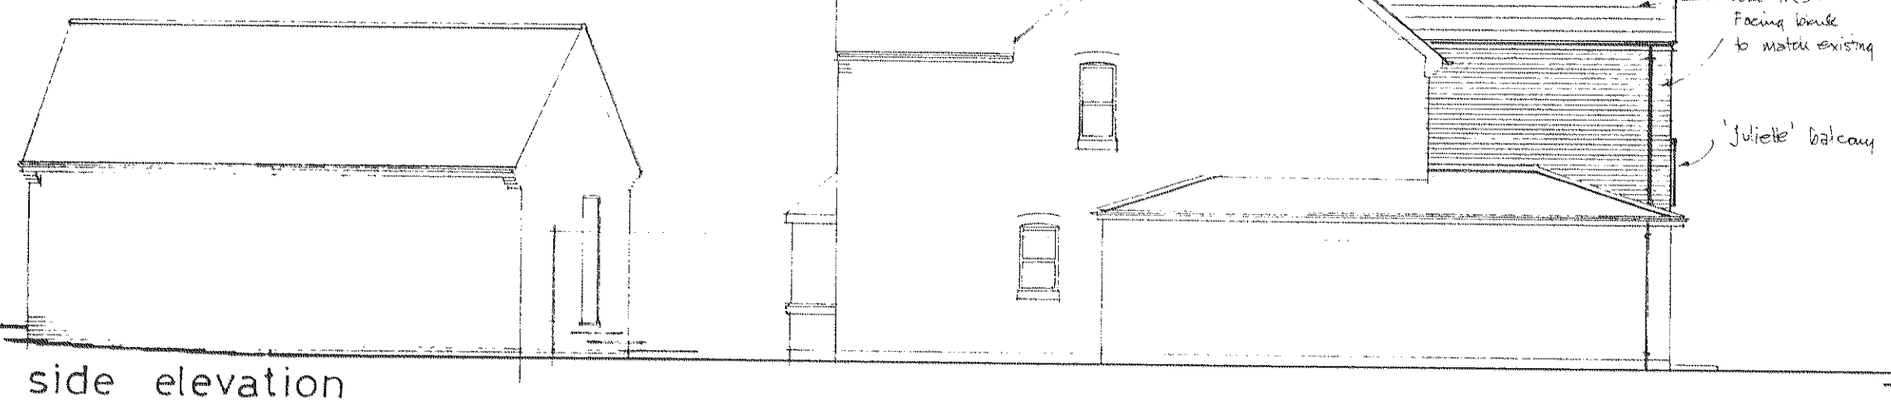

side elevation

10A Revised details for clients 1/2/08

DEVELOPMENT SERVICES
RECEIVED

GRAHAM HARRIS PARTNERSHIP Ltd.
11 RIDGEWAY LITTLETHORPE
LEICESTERSHIRE LE19 2JJ
TELEPHONE / FAX: (0116 2752275)

Elevations to Sketch Plan Four
Proposed Alterations & Extensions

9 Hill Close
PECKLETON
Leicestershire

For : Mr M. & Mrs A. Thorne

Drawing No. 5272 / MAT / 10A	Scale : 1 : 100 1 ; 50
Drawn By G.W. H.	Date : 8 / 12 / 2007