A S P R O P O S E D

SCANNED
DEVELOPMENT SERVICES
10 FEB 2009
RECEIVED

General Notes

1. For general notes see separate sheet No 1
2. For specification sheets see separate sheets Nos 2-7.
3. Electrical, design, installation & testing see note E1, sheet 7.

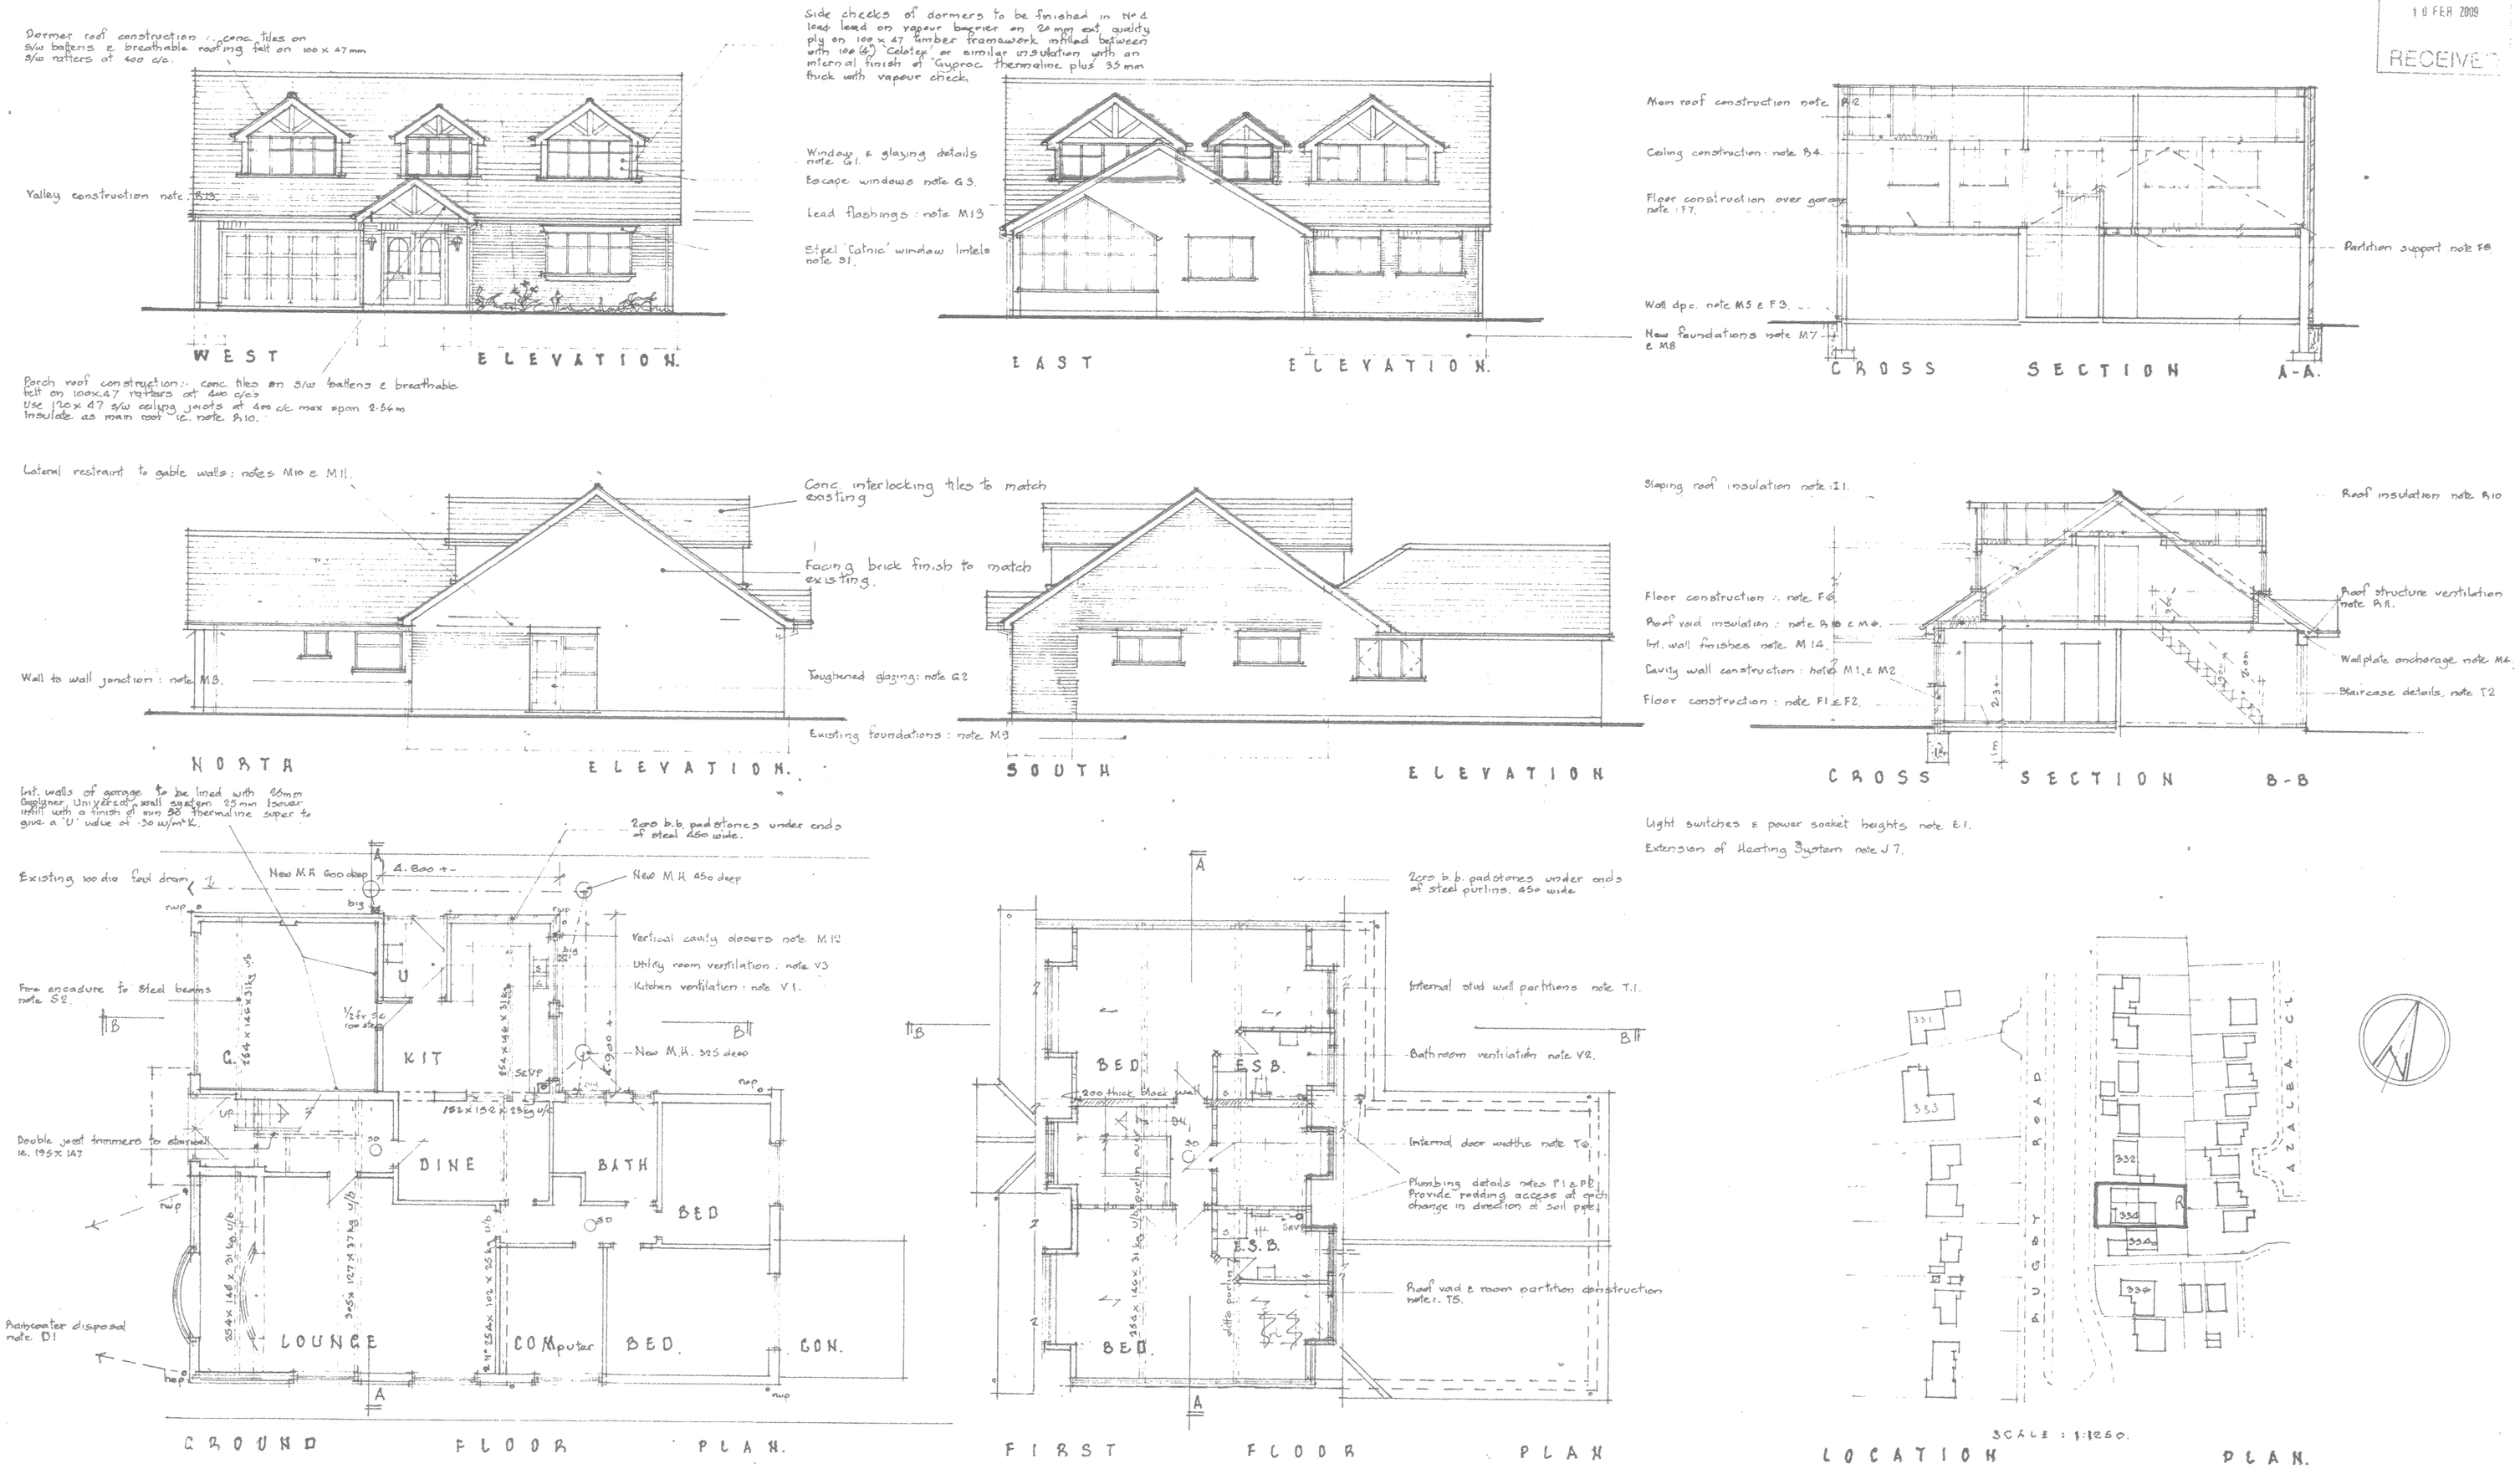

Amendment 'A' Rodding access to soil stack added. Smoke detectors added. Insulation to garage walls & floor clarified.
'B' Size of stair trimmers added
'C' [redacted]

Feb. 06. CJR.
April 07 CJR.

PROPOSED BEDROOM, BATHROOM, AND KITCHEN EXTENSION TO 334. RUGBY ROAD. BURBACE. LEICESTERSHIRE. FOR MR. & MRS. R. LEICH.

SCALE: 1:100. DRAWN BY: C. J. RUSTED M.B.I.A.T.

DRWG No L102005.ØC