

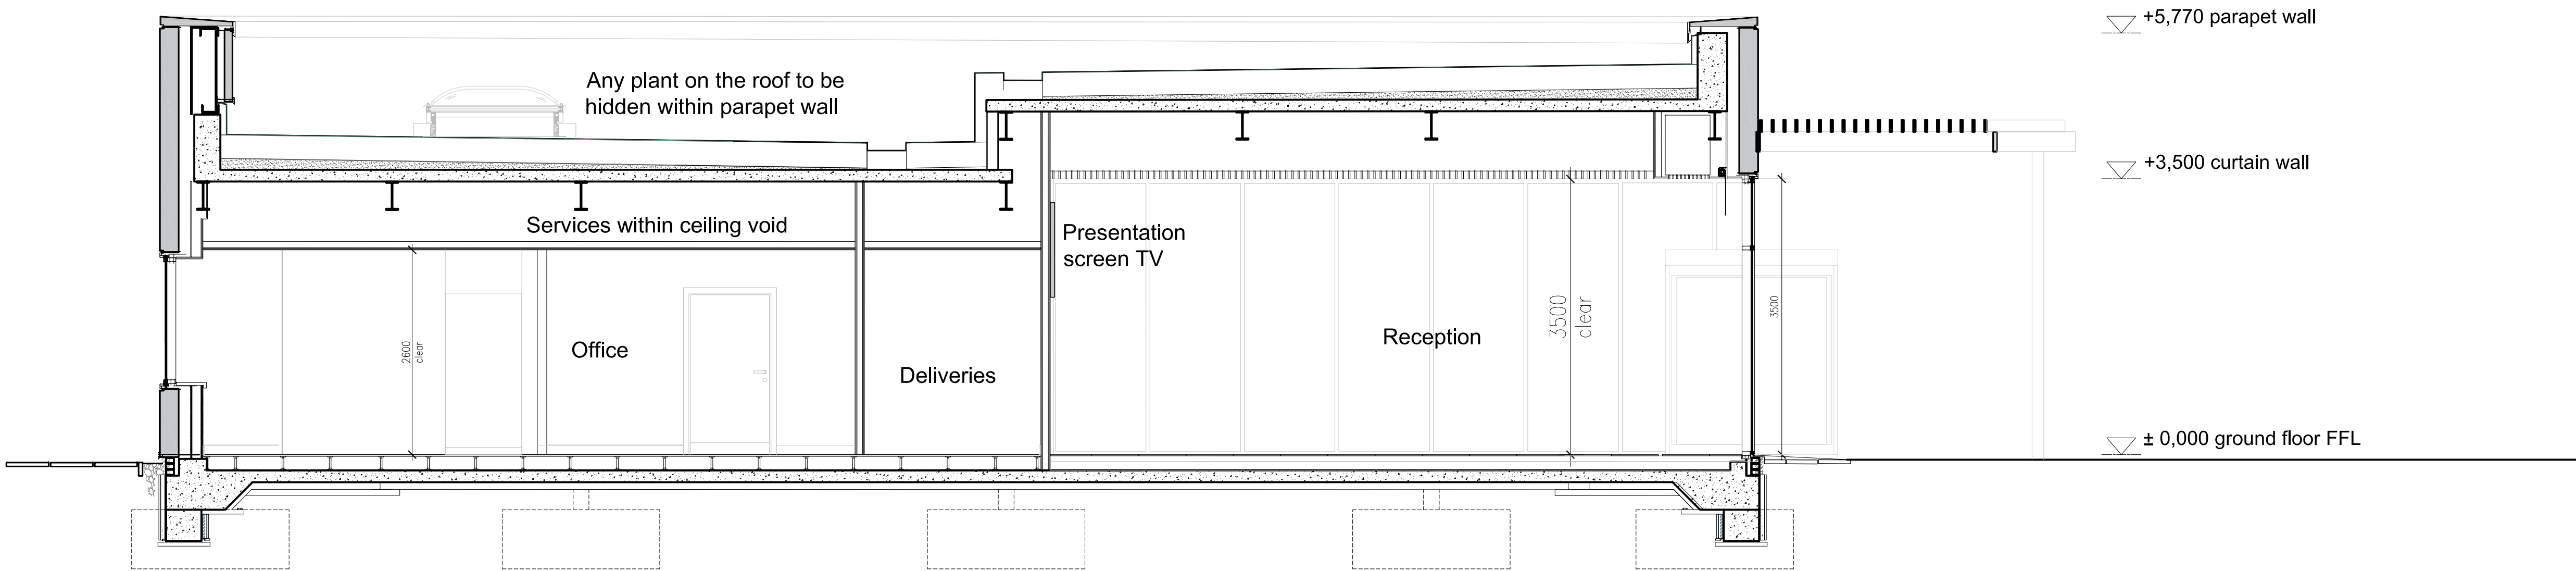


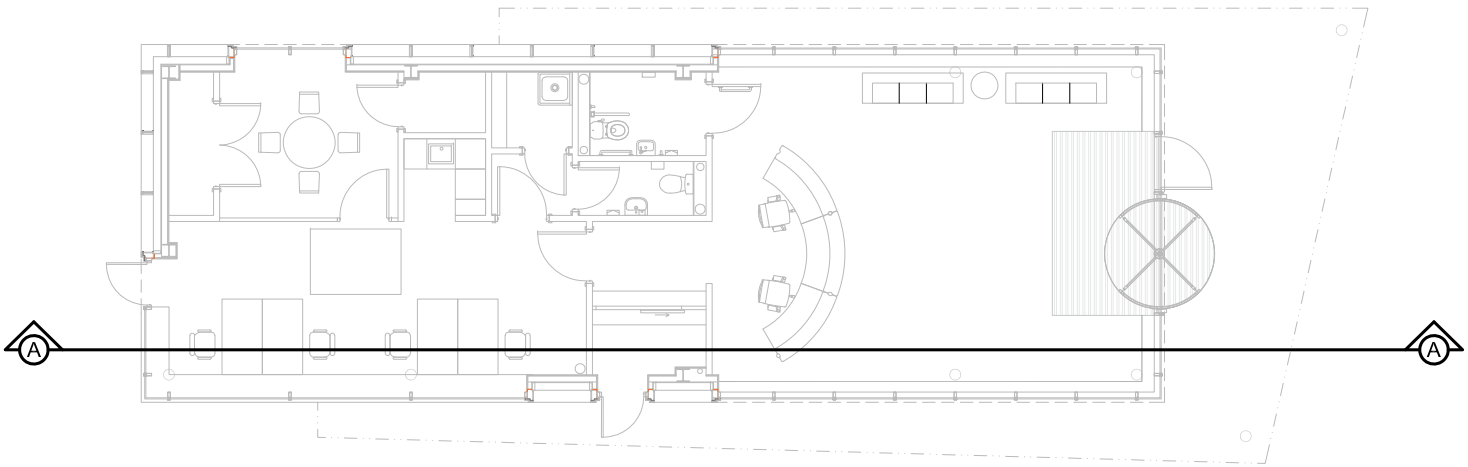

SECTION A-A THROUGH THE BUILDING
Scale 1:100 @ A3

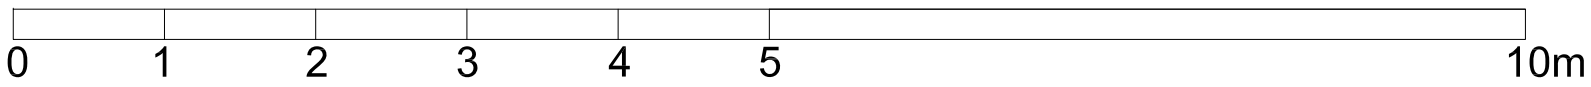

Rev.	Description	Drawn	Date
A	Issued as planning submission drawings	NG	19.04.22
B	Minor material amendments	SP	06.04.23

Geddes
Architects



Studio 3.31 Canterbury Court Kennington Park
1-3 Brixton Road London SW9 6DE
www.geddesarchitects.com T +44 203 150 4605

Client	ERI MTP LTD
Project	Gatehouse
Title	Proposed Section A-A

DATE	20.03.2023	CHECK STAGE	PLANNING
DRAWN	SP	CHECK DATE	.
SCALE	1:50@A1	CHECKED BY	.

22.001 (P)300 B