



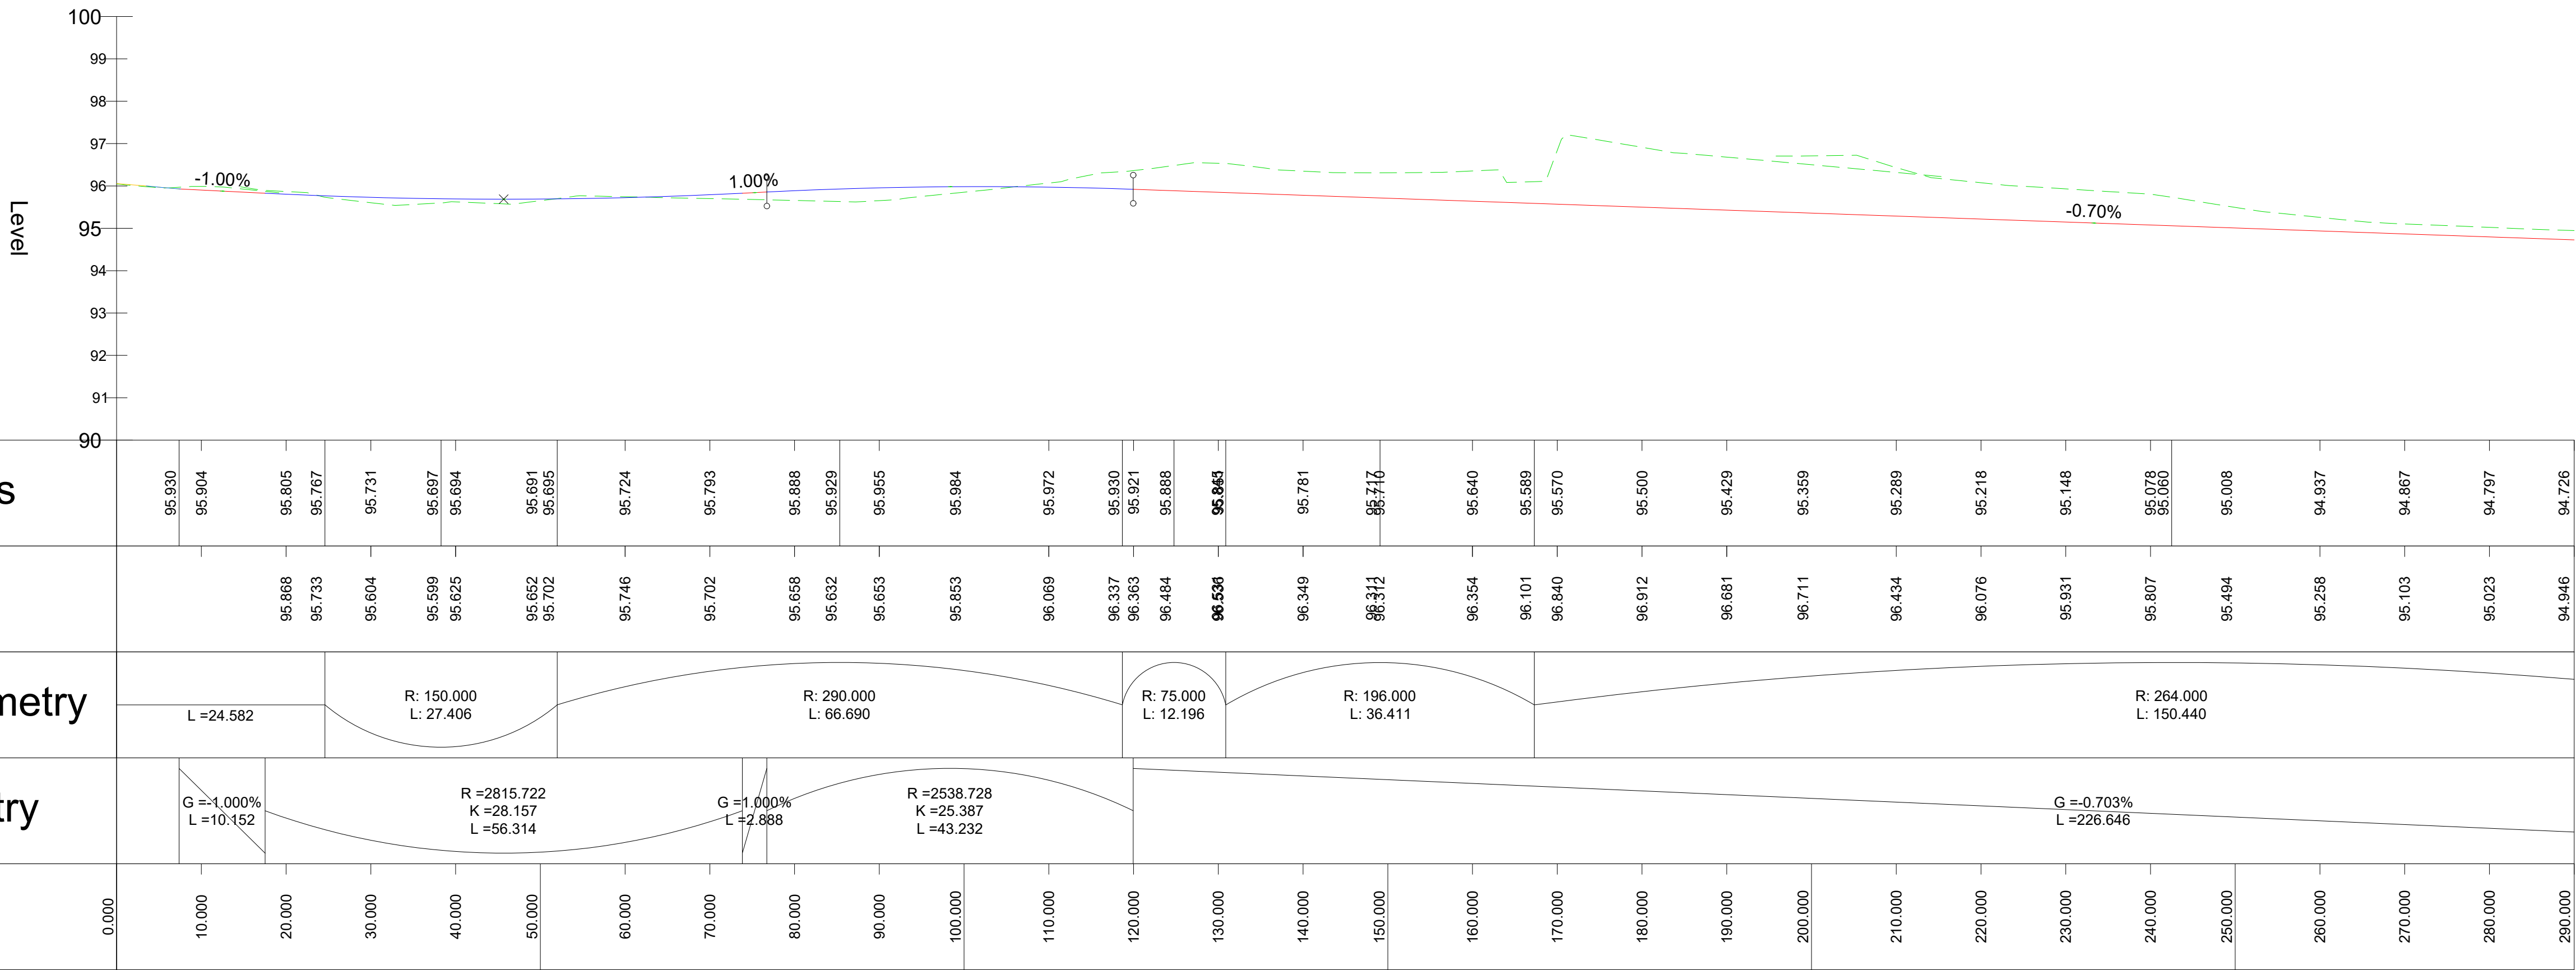

I2 I3 CL ALIGNMENT - LONGSECTION
SCALE: H 1:500,V 1:100. DATUM: 90.000

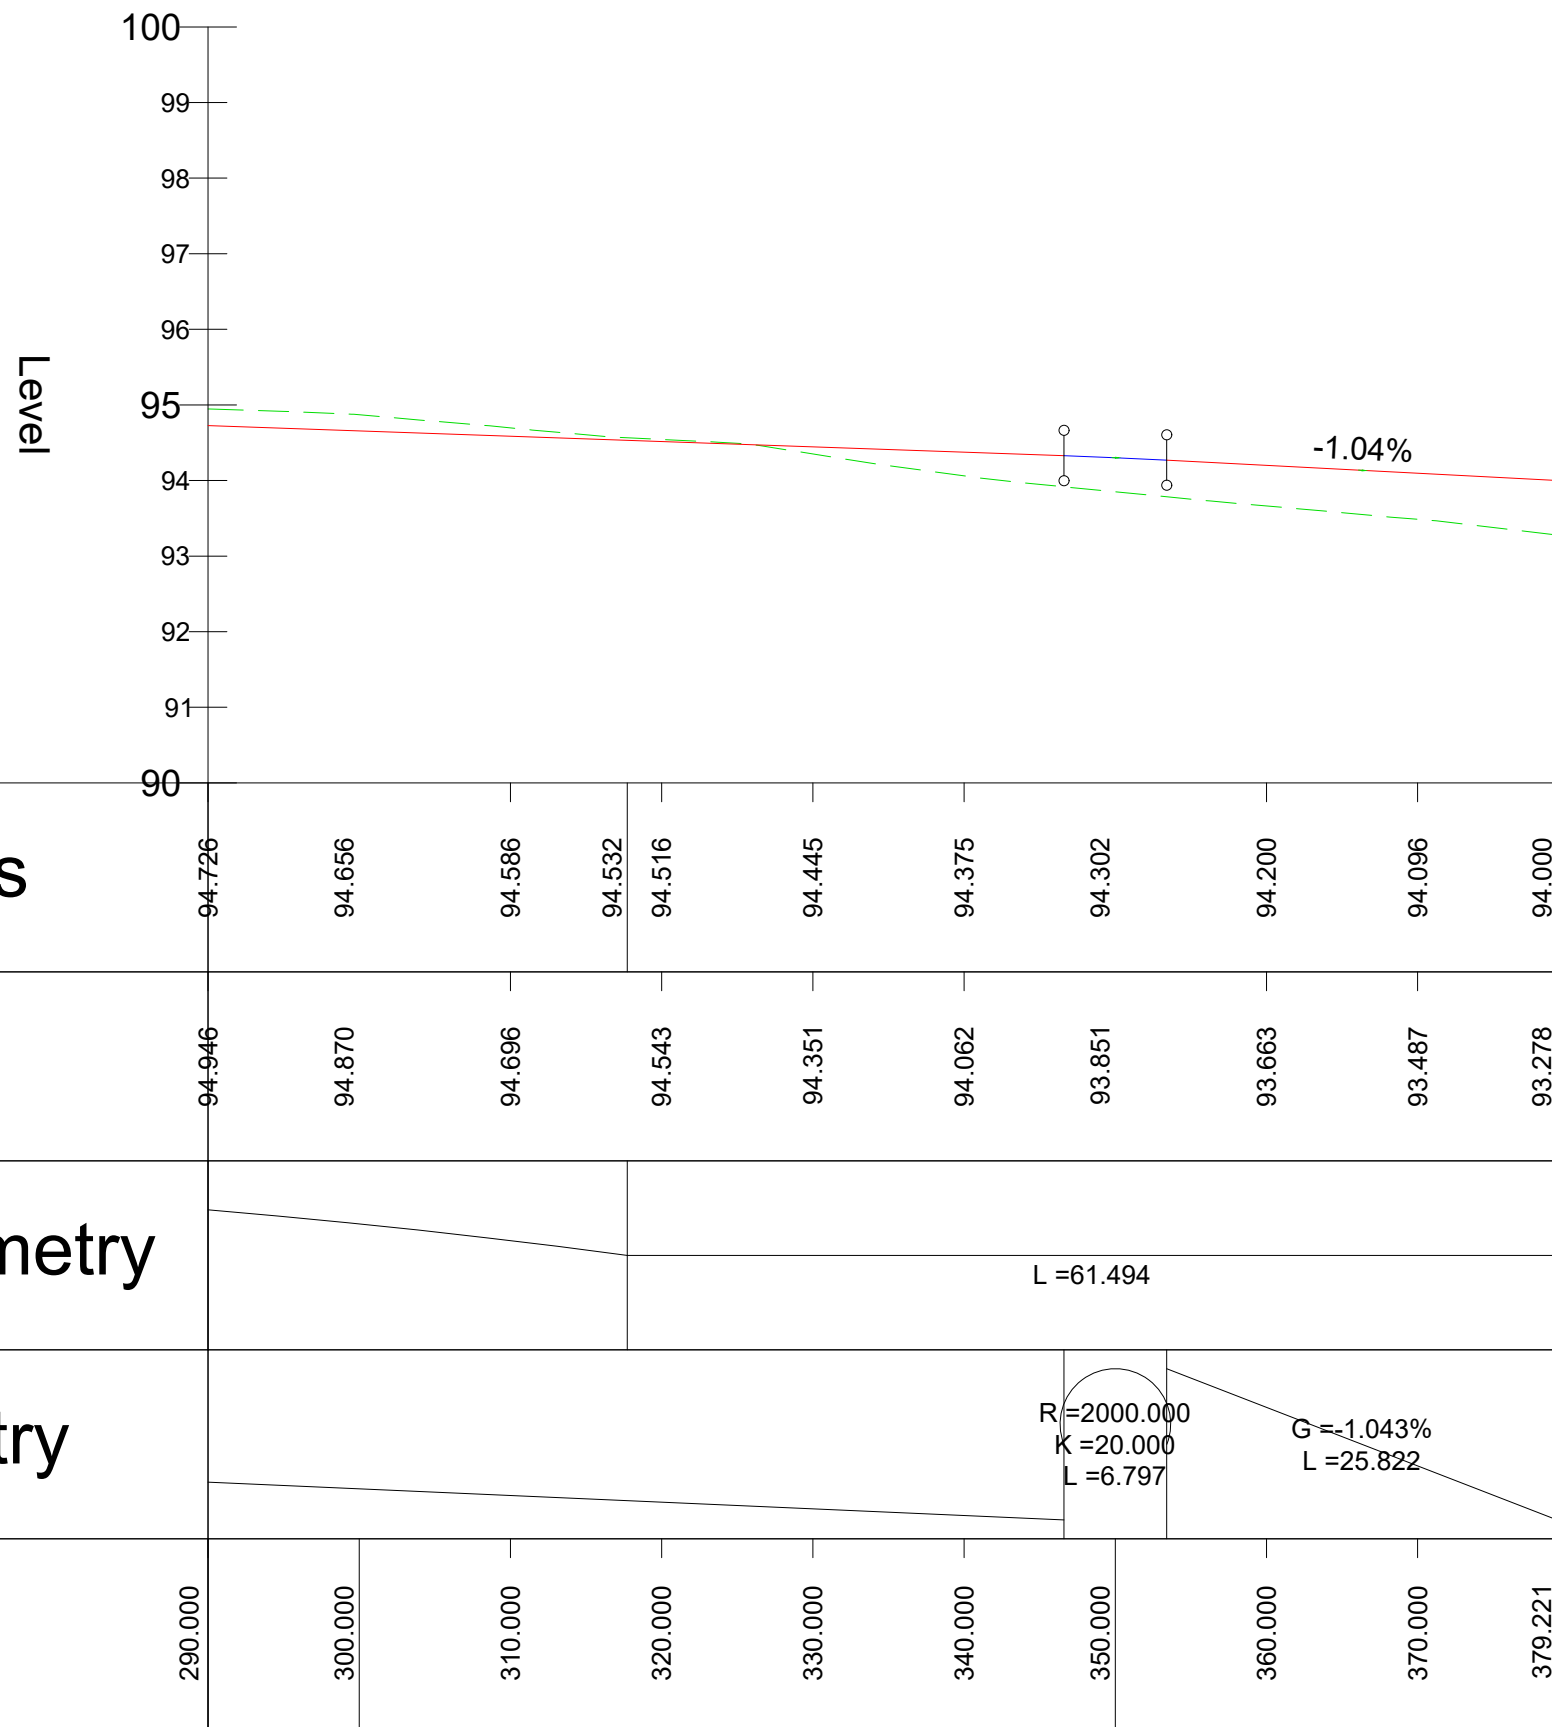

- Notes
- Do not scale from this drawing. All dimensions shown are in metres unless noted otherwise.
 - This drawing has been based upon topographical survey information produced by MK Surveys and Milestone Transport Planning cannot be held responsible for any discrepancies which may arise because of it.

- Key
- Existing ground profile
 - Proposed vertical alignment (curved)
 - Proposed vertical alignment (straight)

Ordnance Survey Licence number: 100057360

Drawing Revisions

Rev:	Drm:	Date:	Details	Chk:
-	BM	25/02/2022	First issue	PK
A	BM	25/03/2022	Long section amended	PK
B	DC	01/08/2022	Long section amended	BM
C	JT	25/01/2023	Long section amended	BM

Client

HORIBA MIRA Ltd

Project

MIRA Technology Park -
Phase 2 Infrastructure

Title

Proposed Long Sections
(Sheet 2 of 3)

MILESTONE
TRANSPORT PLANNING

7 Ancells Court, Rye Close, Fleet, Hampshire, GU51 2UY
Tel: 01483 397888
Gateshead IBC, Mulgrave Terrace, Gateshead, NE8 1AN
Tel: 0191 338 7220
web: www.milestonetp.co.uk

Drawing Number:

20-170/121/02

Scale:

As Shown @ A1

Revision:

C