



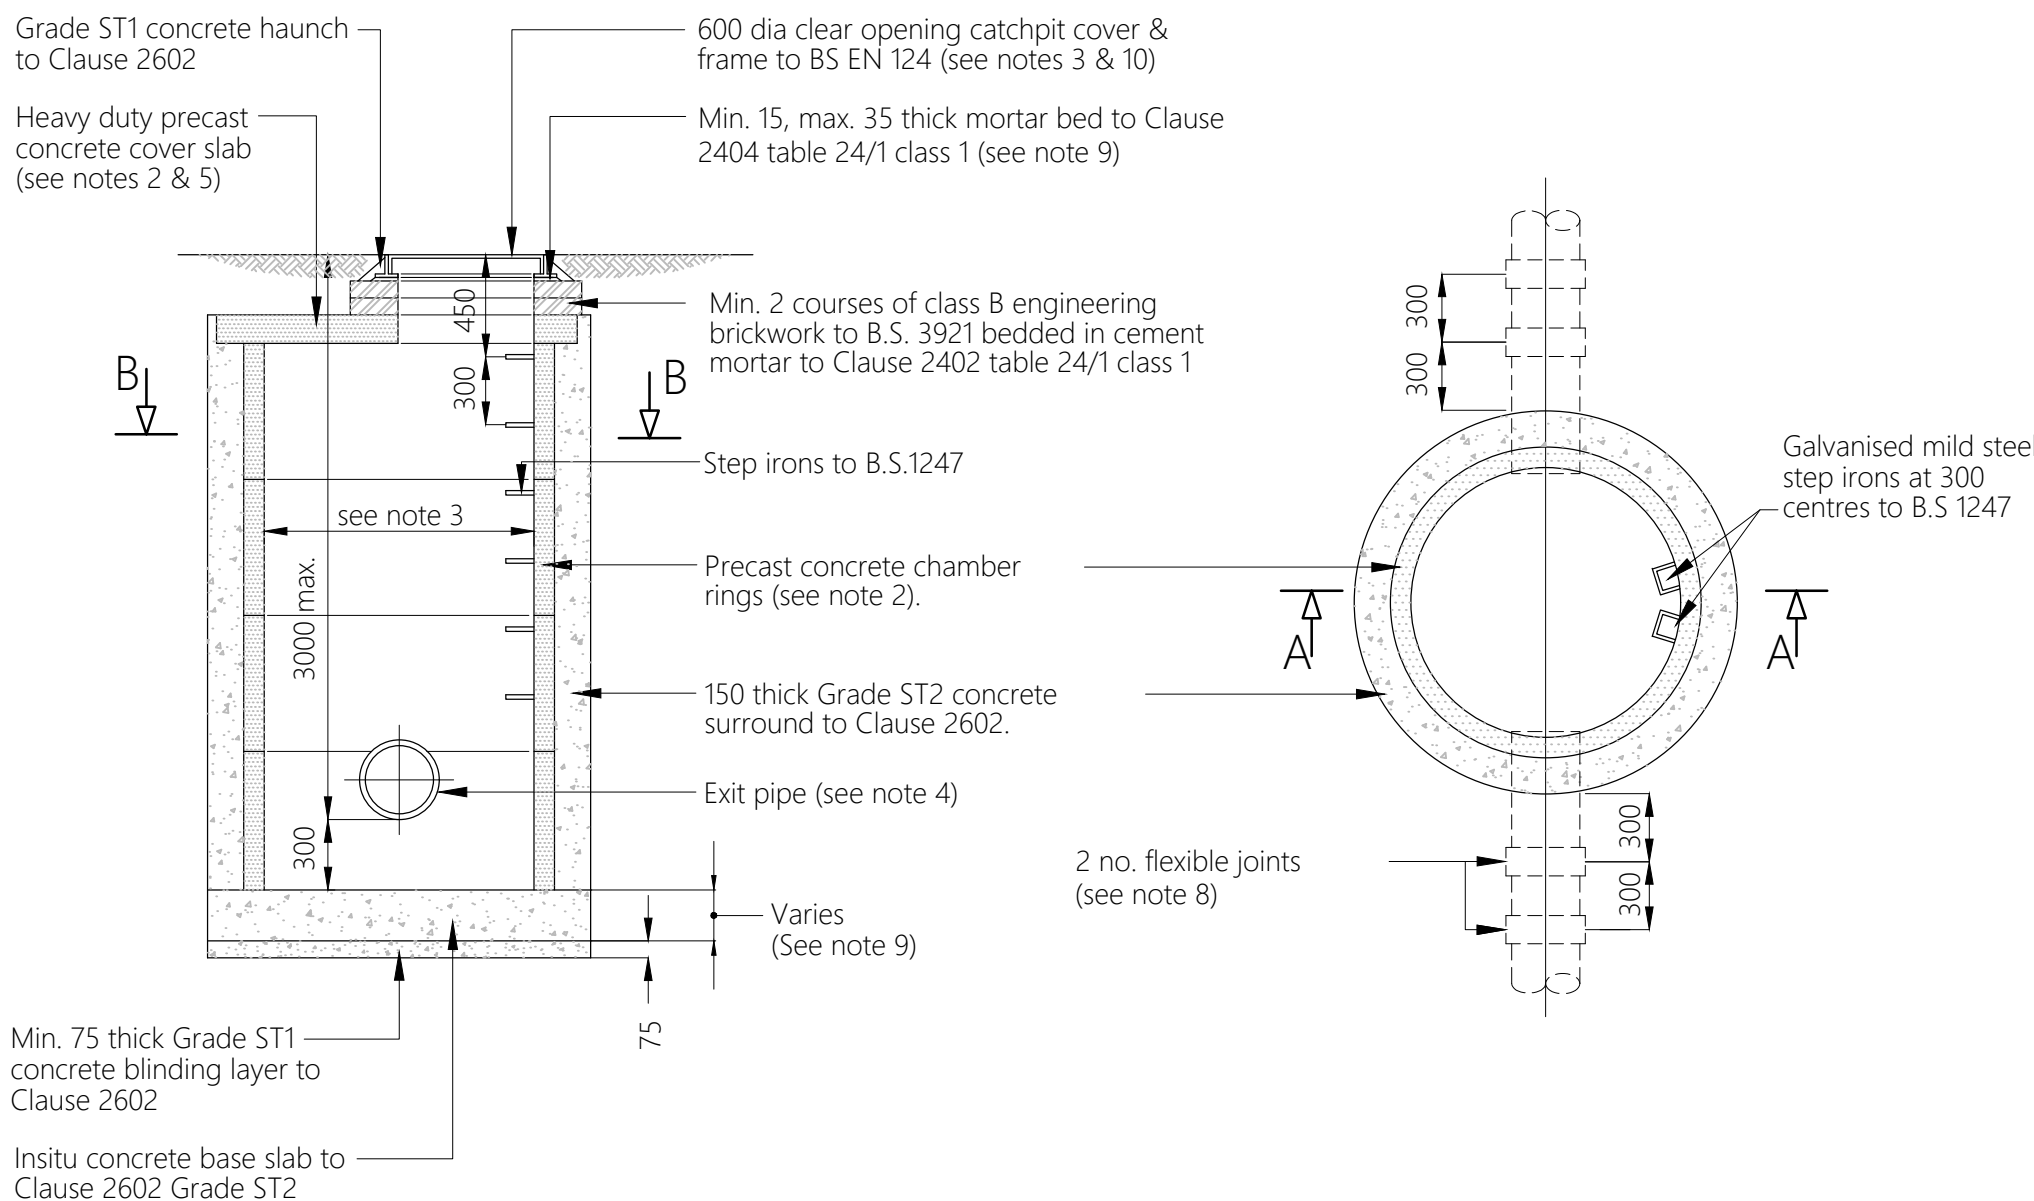

SECTION A - A

SECTIONAL PLAN B - B


Typical Catchpit Manhole Detail

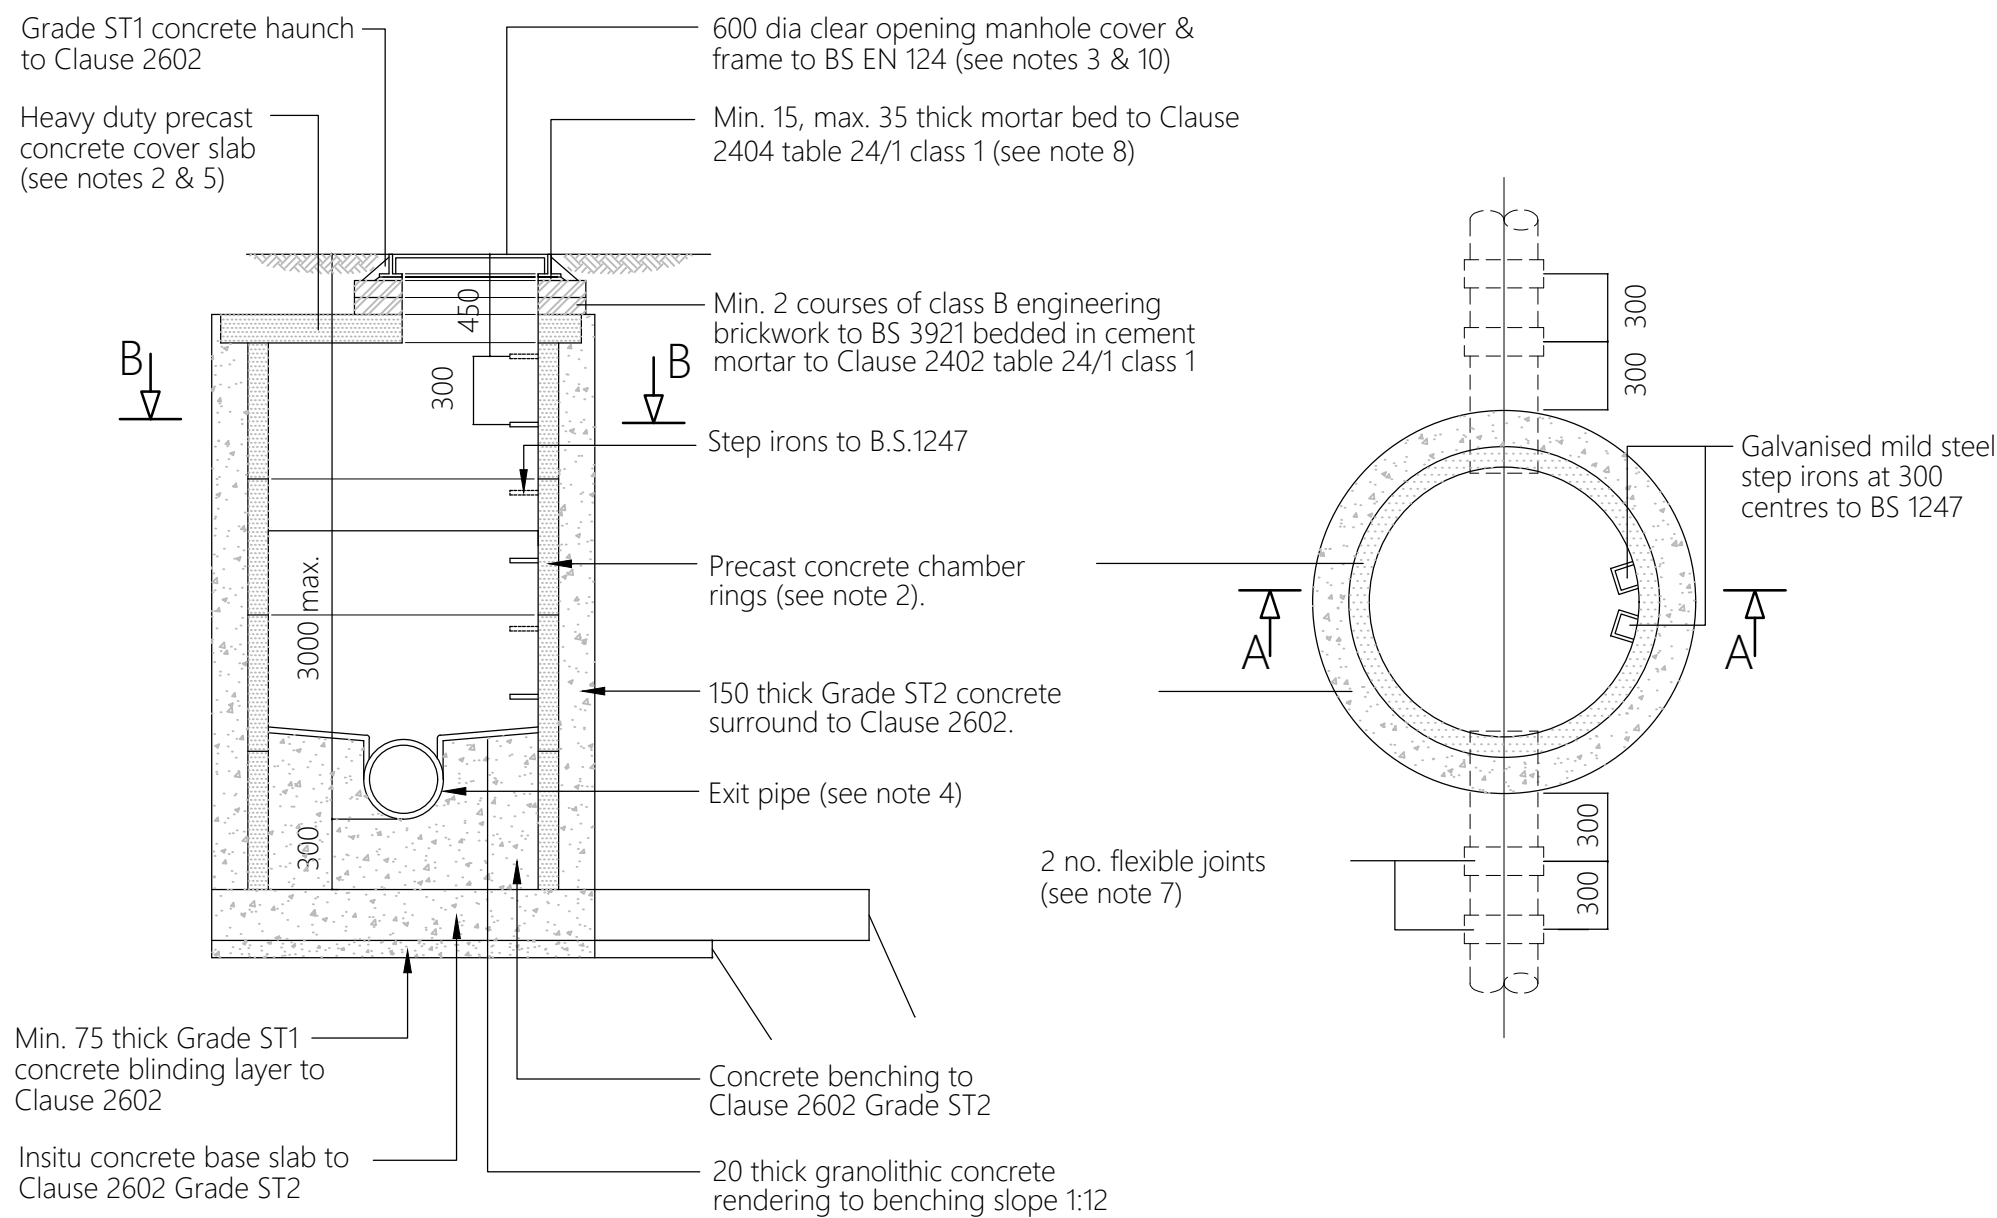

SECTION A - A


SECTIONAL PLAN B - B

Typical Type 2 Manhole Detail

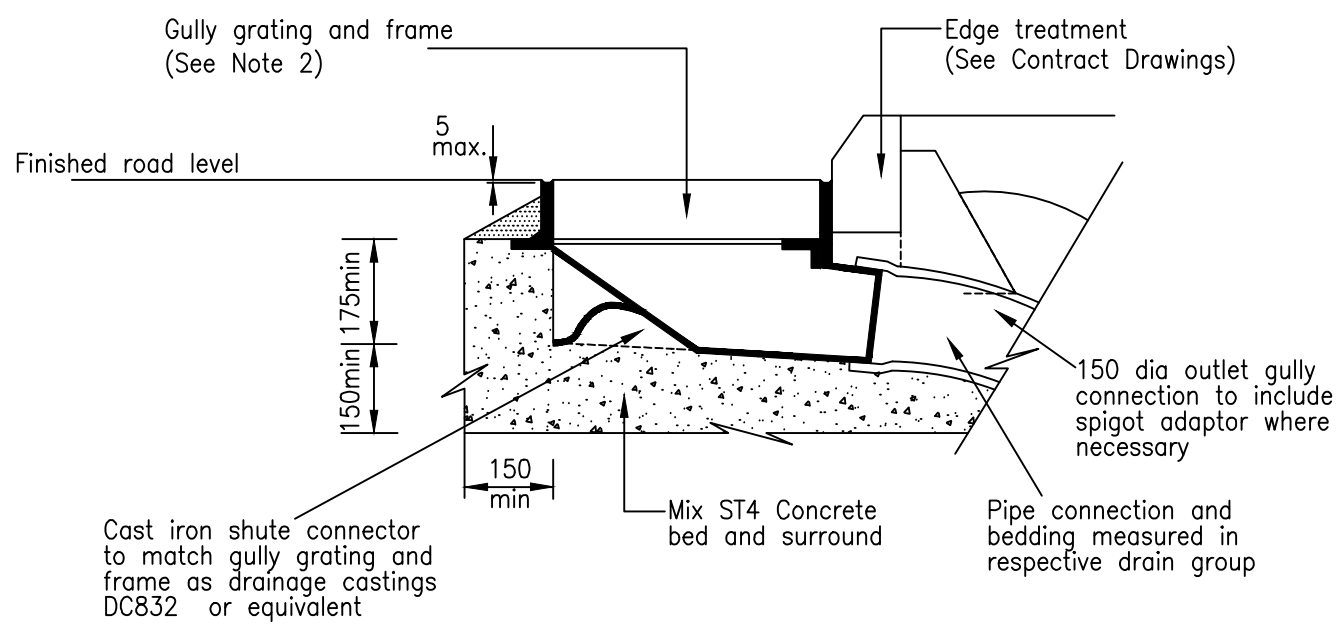

C. CHUTE GULLY GROUP GS1 AND GS2


Road Gully Details

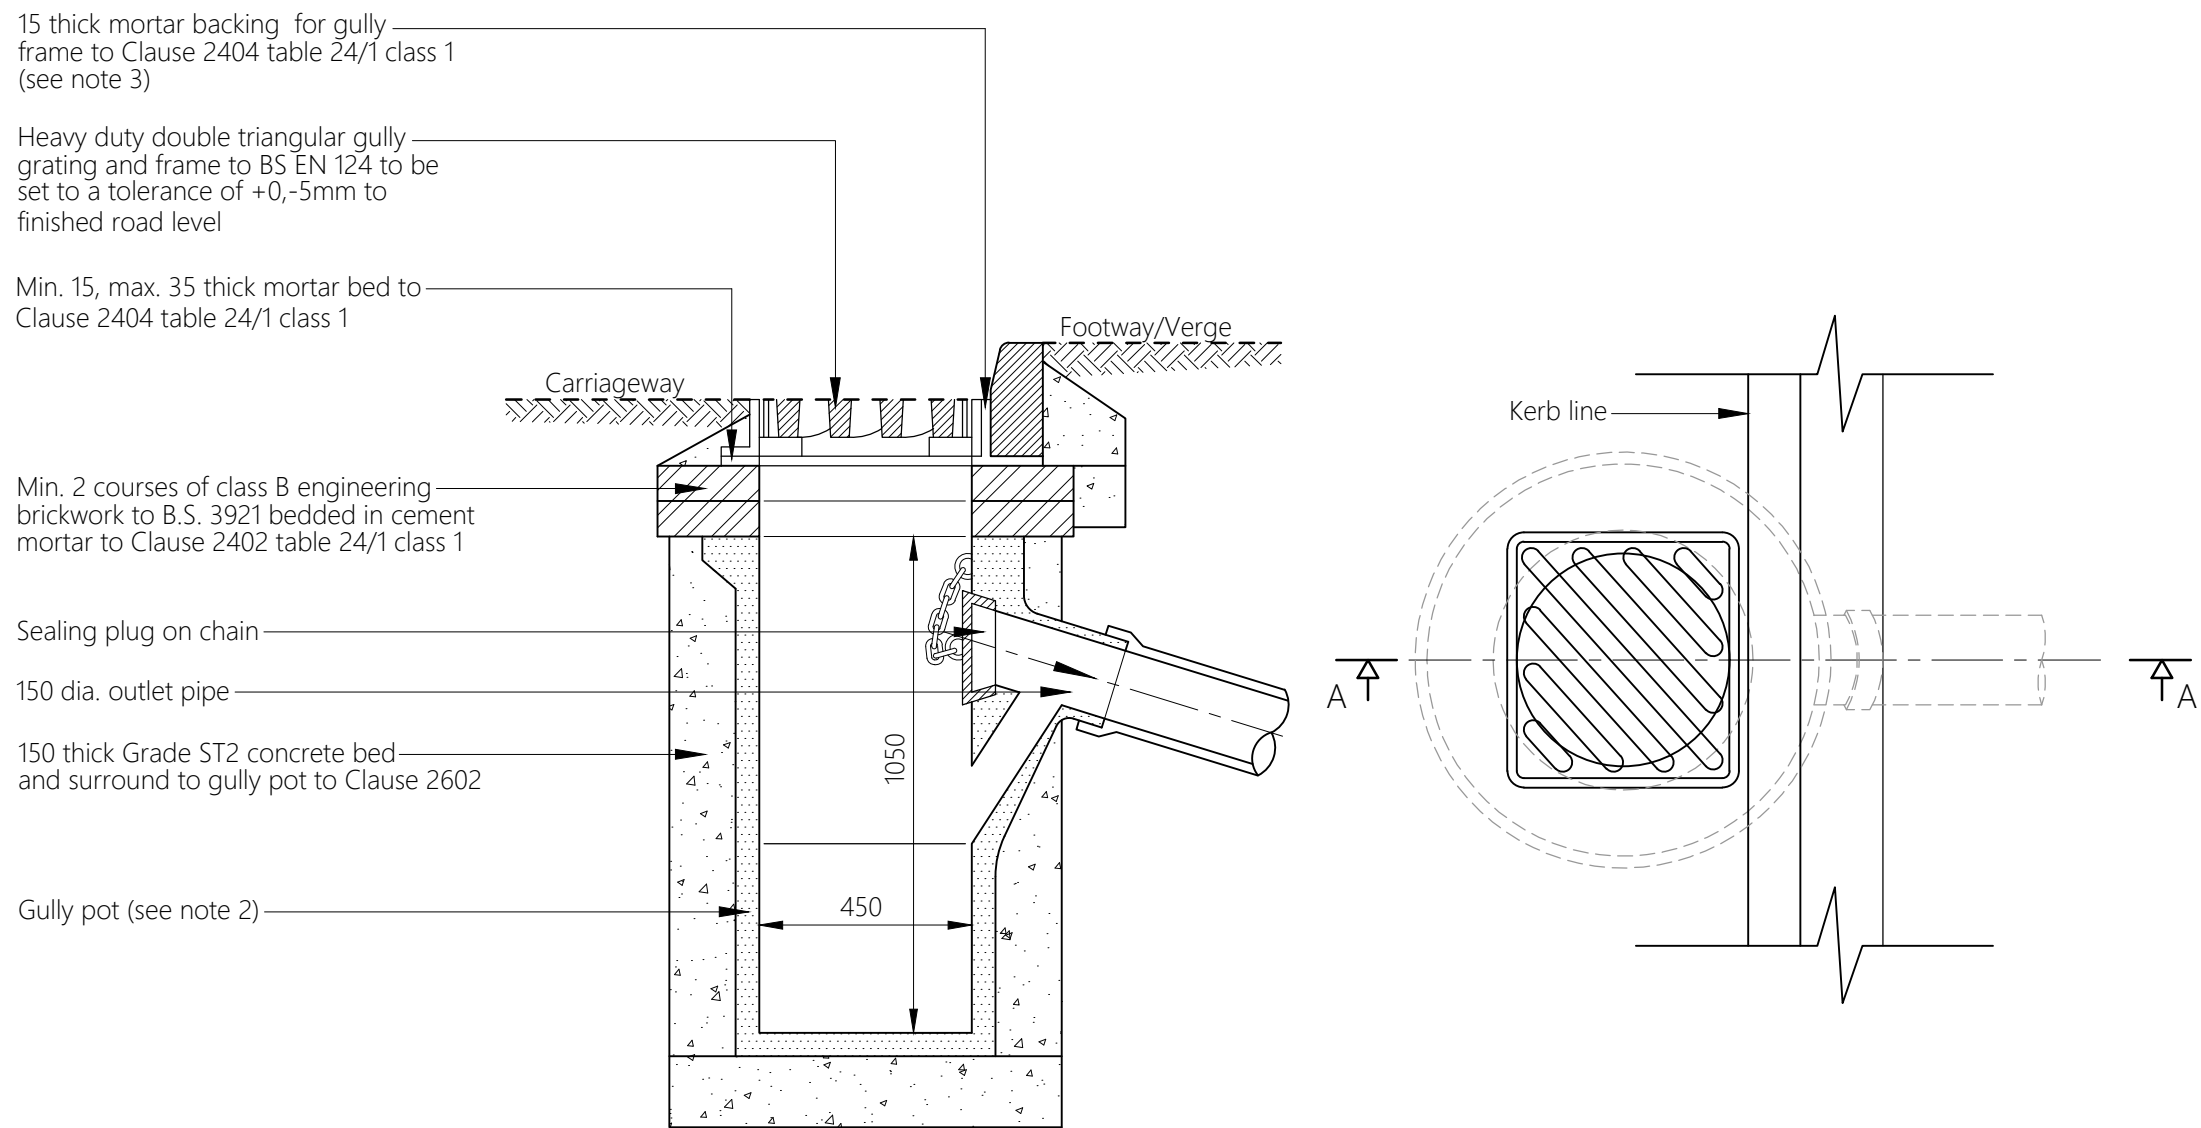


SECTION A - A

PLAN

Typical Gully Detail

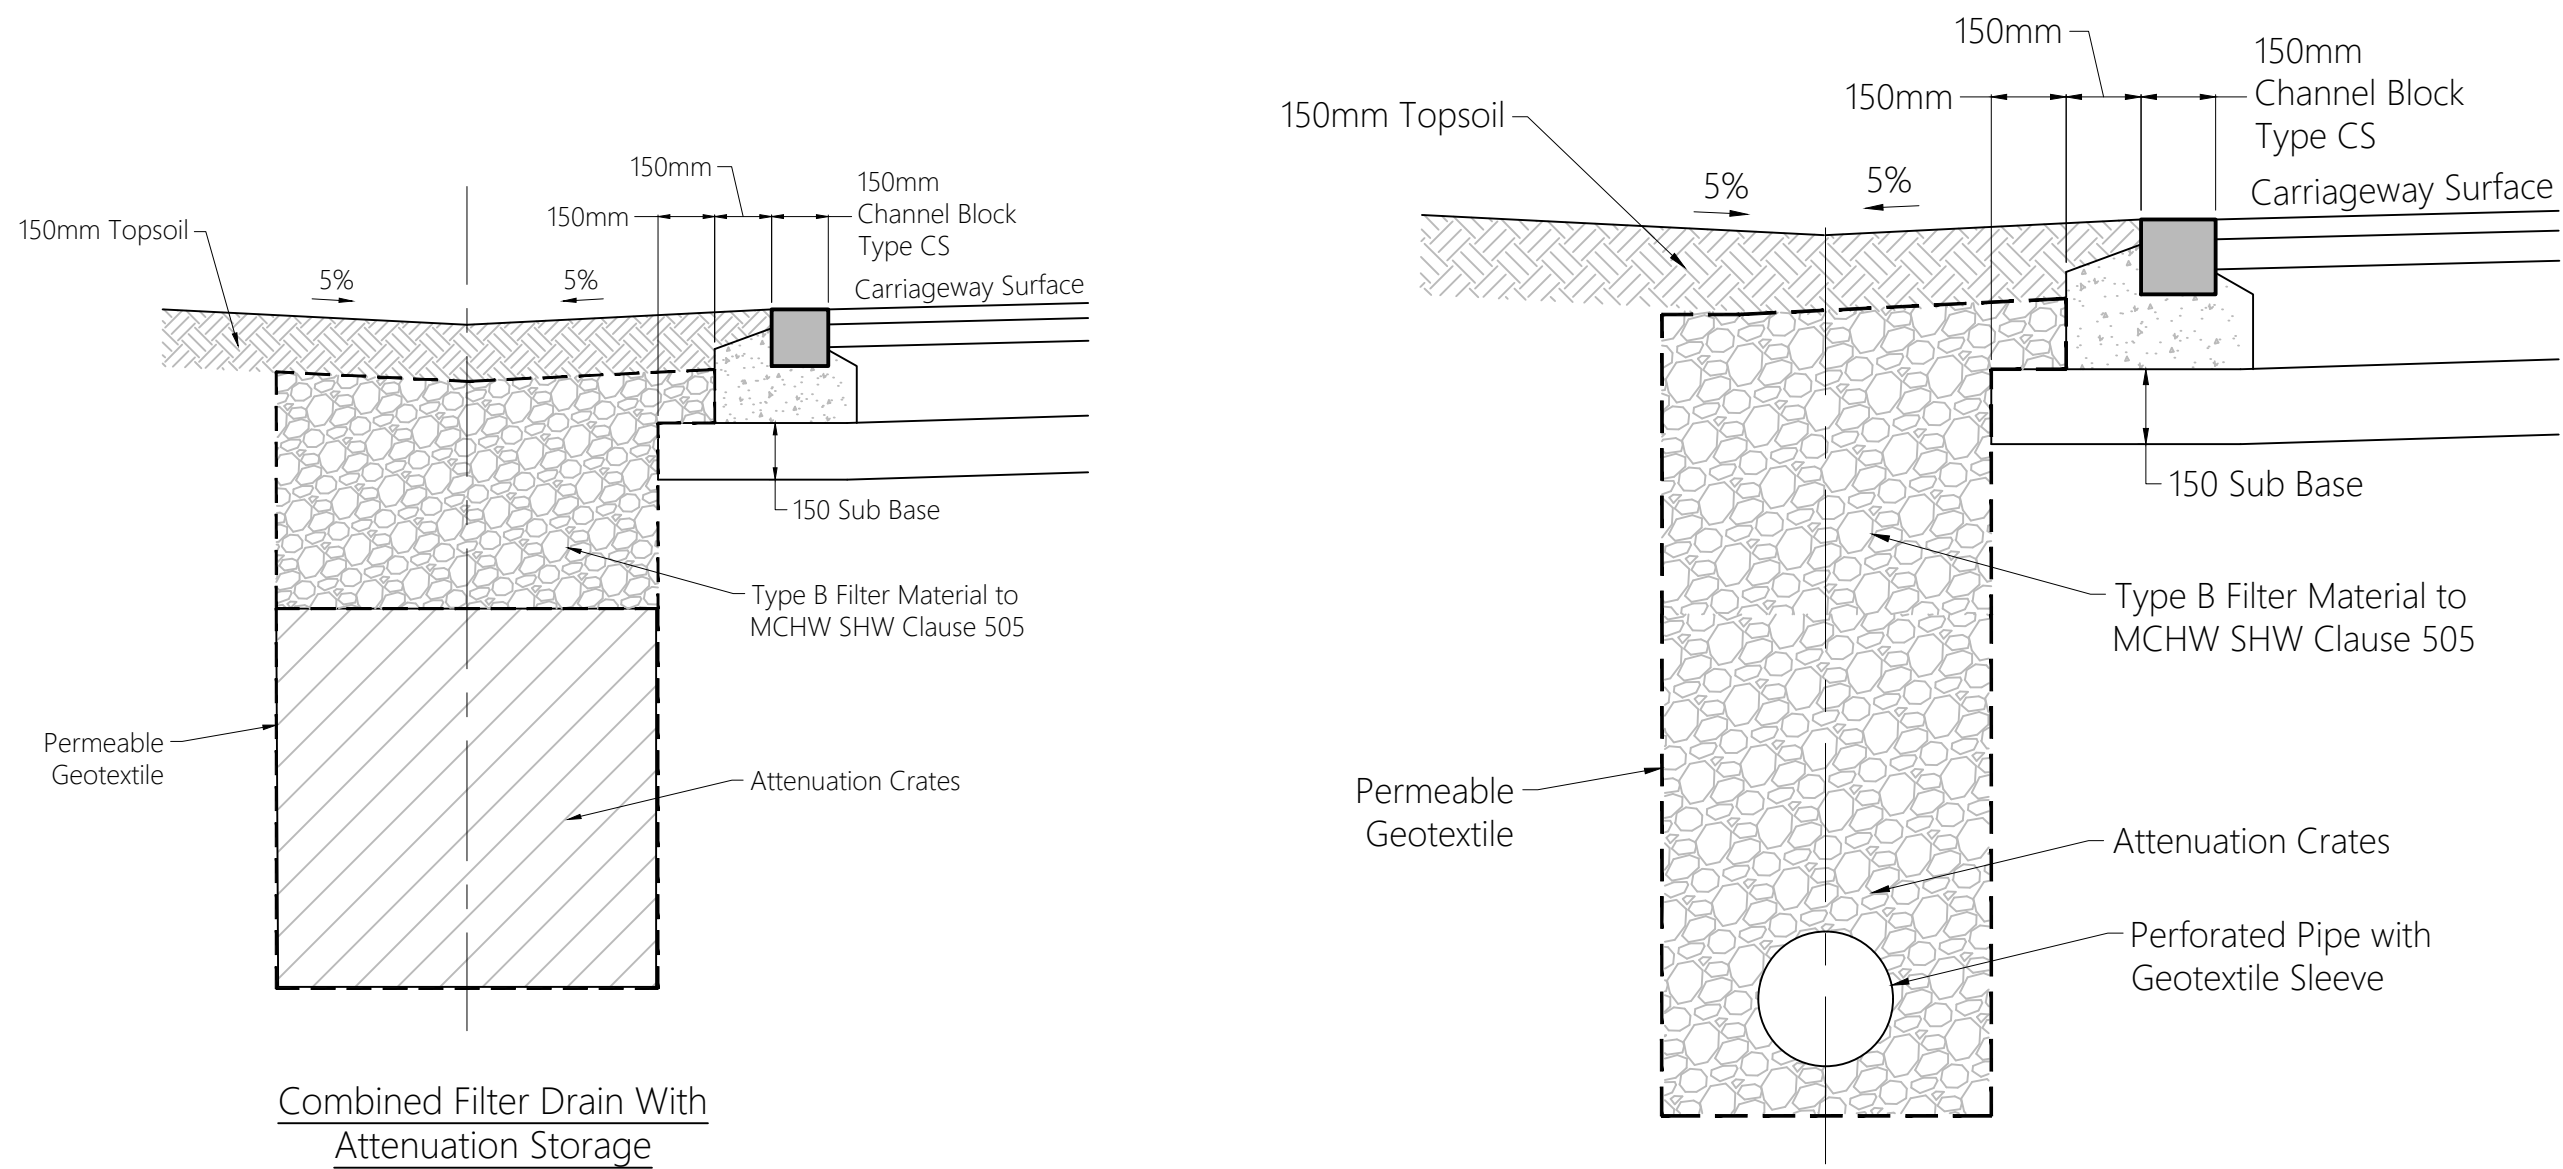

Typical Filter Drain Detail

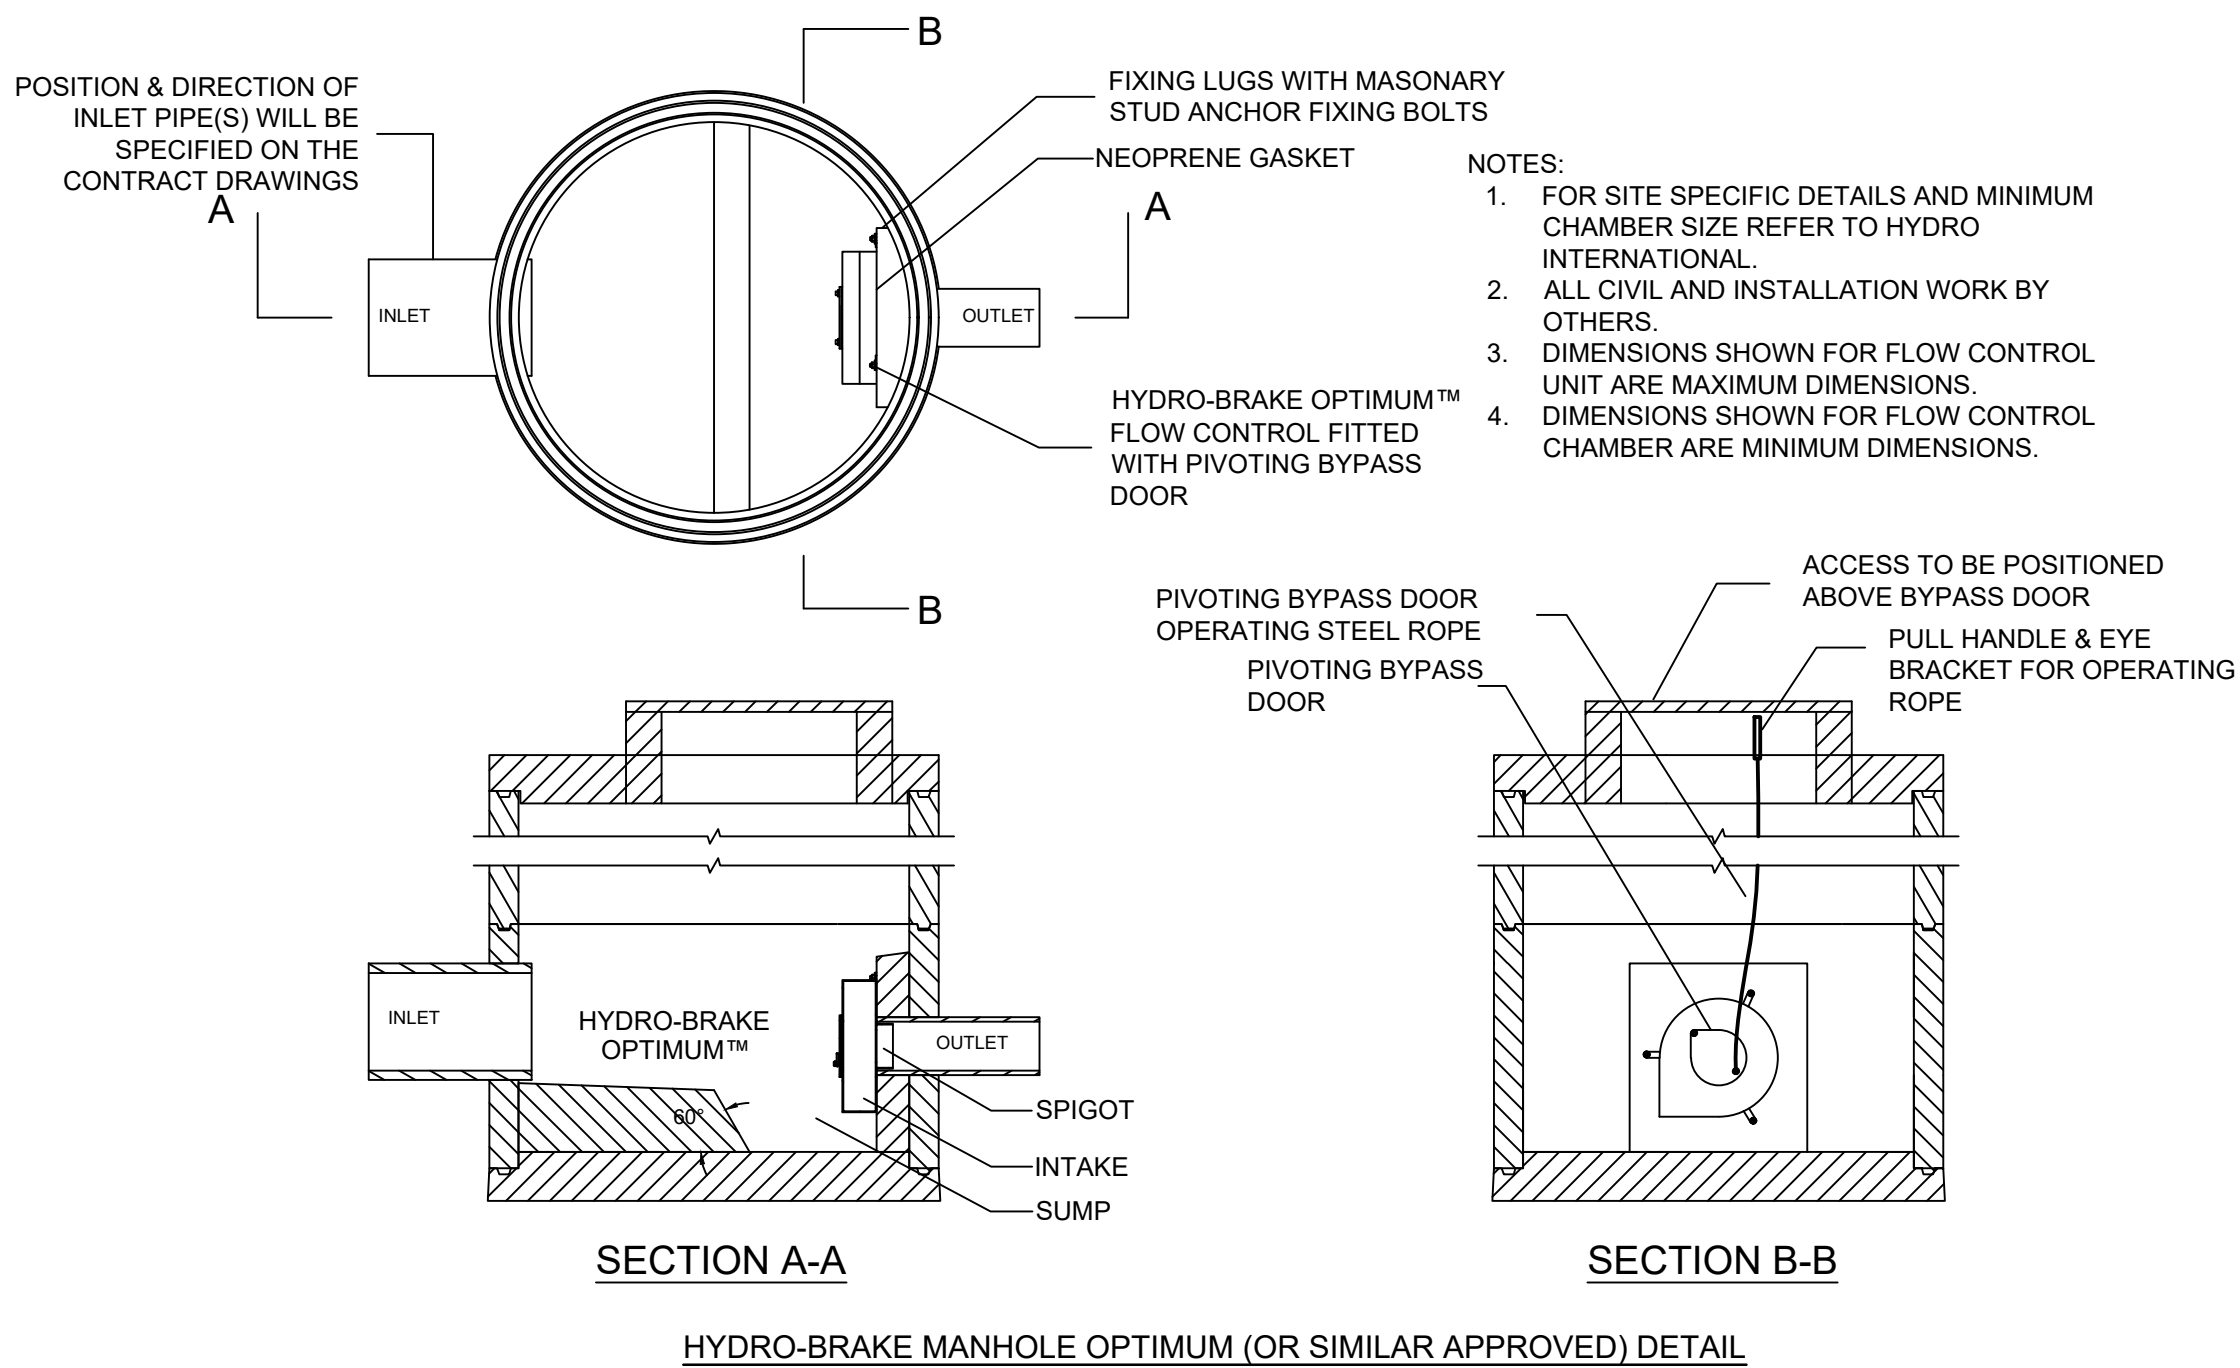

SECTION A-A

SECTION B-B

HYDRO-BRAKE MANHOLE OPTIMUM (OR SIMILAR APPROVED) DETAIL

Notes

1. Do not scale from this drawing. All dimensions shown are in metres unless noted otherwise.
2. Gratings not adjacent to kerb shall be set such that the kerb face edge of frame is parallel to the direction of traffic.

Ordinance Survey Licence number: 100057360

Drawing Revisions

Rev:	Dwn:	Date:	Details	Chk:
-	BM	25/02/2022	First issue	PK
A	DC	25/03/2022	Preliminary stamp removed	PK
B	JT	25/01/2023	Updated title block	BM

Client

HORIBA MIRA Ltd

Project

MIRA Technology Park -
Phase 2 Infrastructure

Title

Standard Construction Details
(Sheet 3 of 4)

MILESTONE
TRANSPORT PLANNING

7 Ancells Court, Rye Close, Fleet, Hampshire, GU51 2UY
Tel: 01483 397888
Gateshead IBC, Mulgrave Terrace, Gateshead, NE8 1AN
Tel: 0191 338 7220
web: www.milestonetp.co.uk

Drawing Number:

20-170/711/03

Scale:

N.T.S. @ A1

Revision:

B