Existing

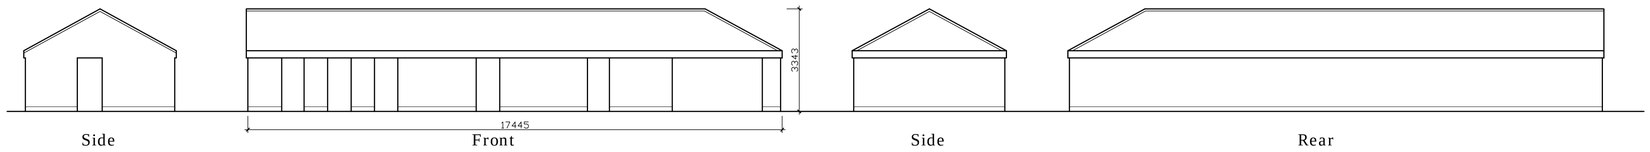

Side Front Side Rear

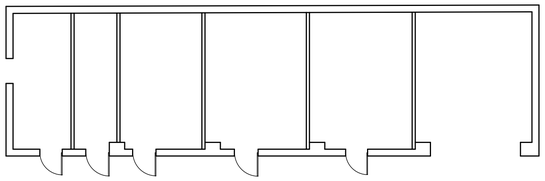

Layout

Proposed

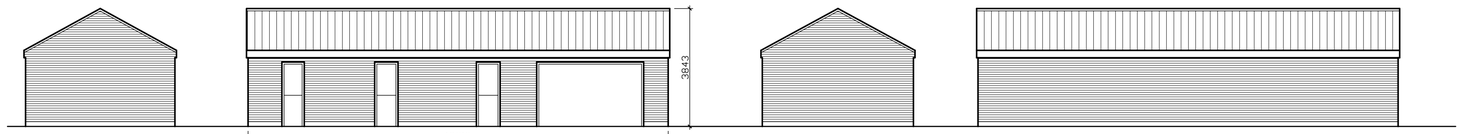

Side Front Side Rear

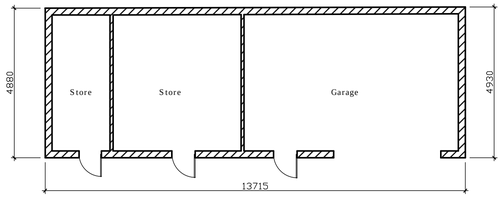

Layout

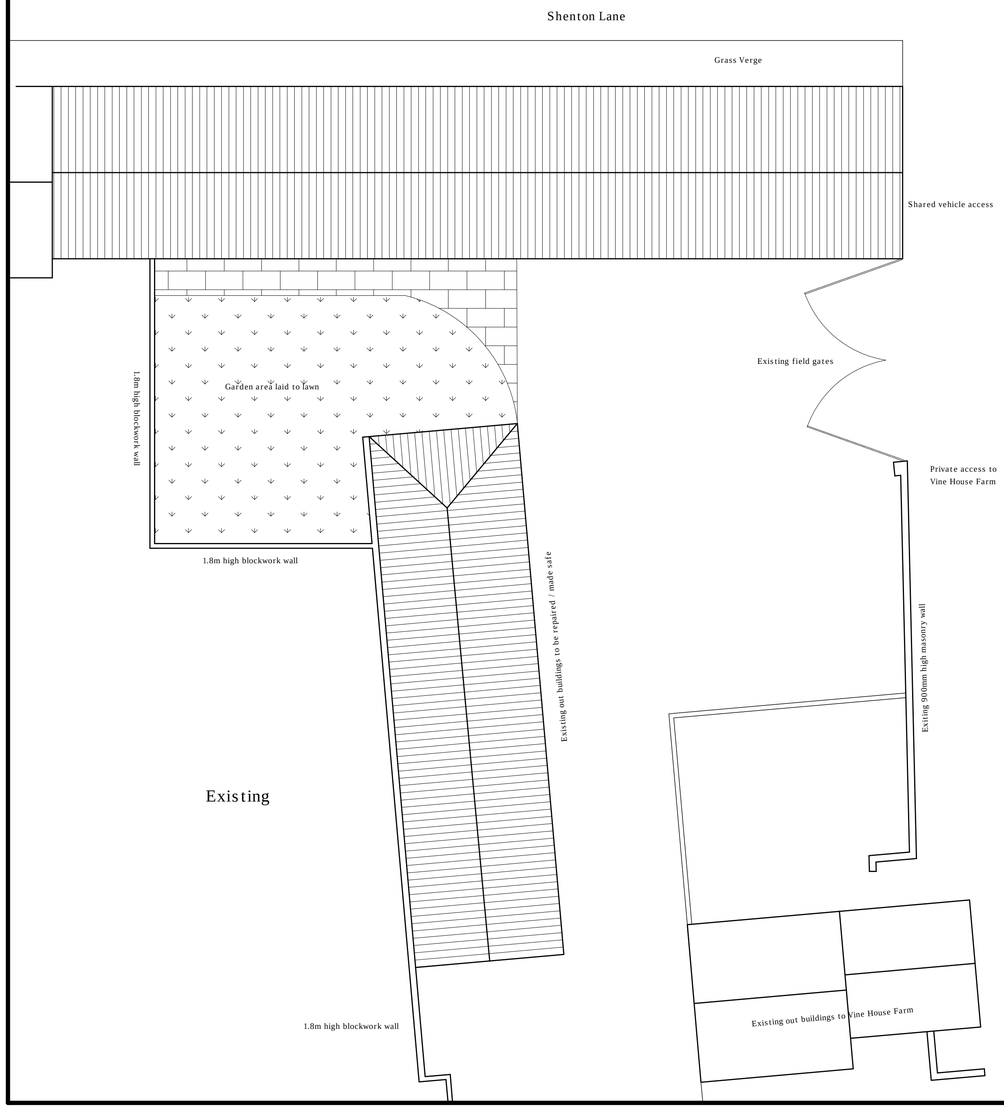

Existing

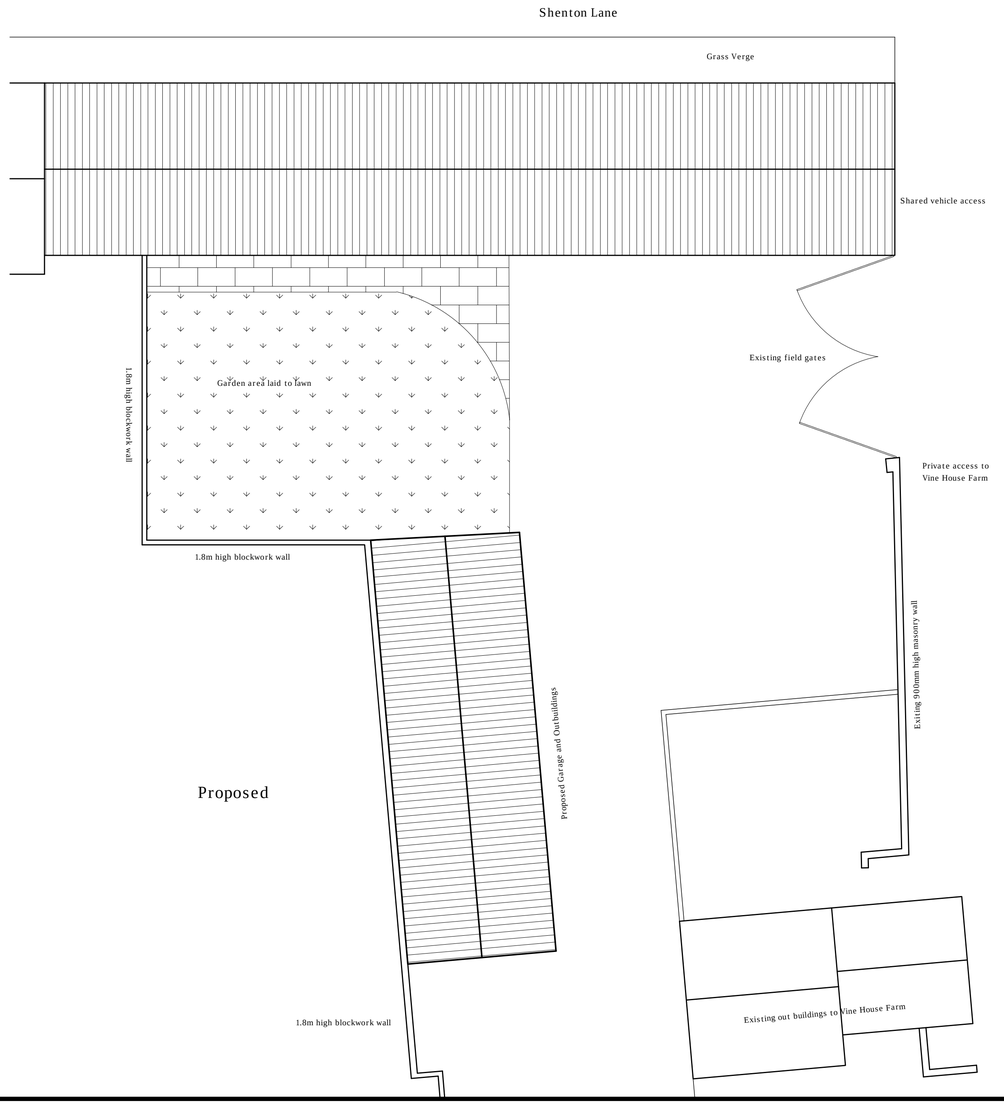

Proposed

Drawing prepared for the purpose of Planning Permission
and/or Building Regulation approval.
All dimensions to be checked on site before works commence.
Internal room layouts and fittings to client's requirements.
Actual boundary lines to be confirmed on site between parties
concerned prior to commencement of work and no part of the
new construction to project over the boundary.
Underground services may have been assumed and therefore
they should be located prior to commemcement.

Project

Rebuilding Of Detached Building

Vine House Farm
Shenton Lane
Upton
Nuneaton. CV13 6LA

Drawing Elevations and Plans

Drawing Ref: Planning 01
Scales 1:100 at A1

Date September 2011

Brooks Building Plans
RICS
Barry Brooks MRICS MBEng Tel. 07879 655 641