

FRONT ELEVATION AS PROPOSED

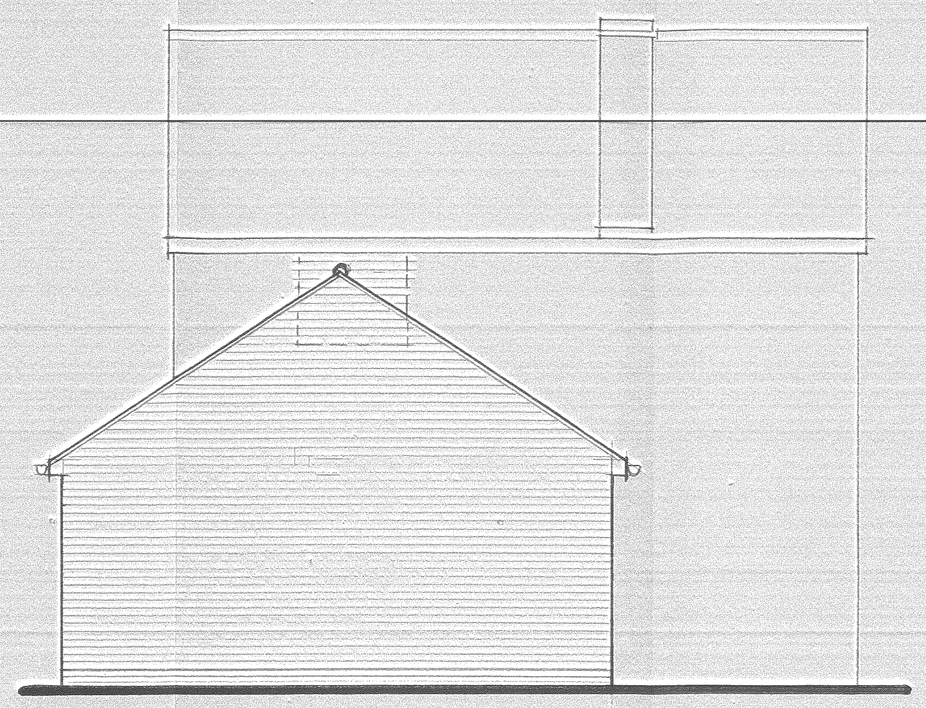

SIDE ELEVATION AS PROPOSED.

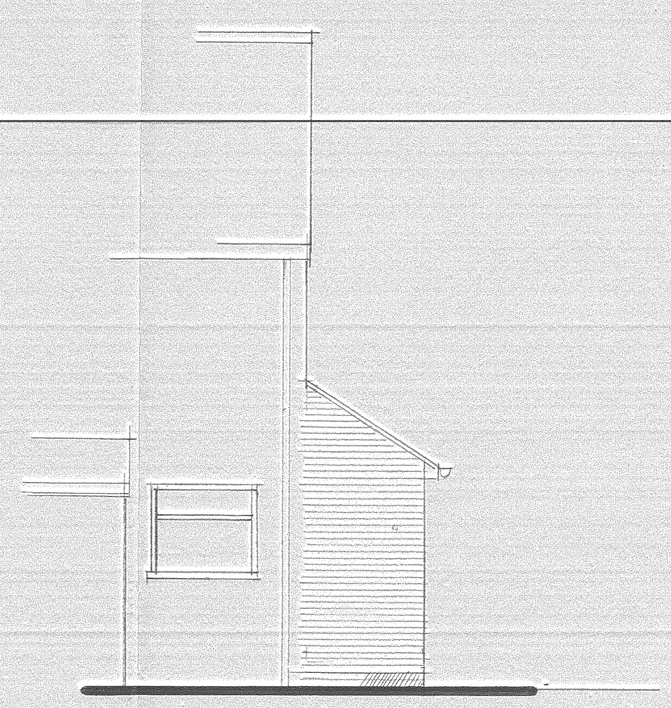

PART END ELEVATION

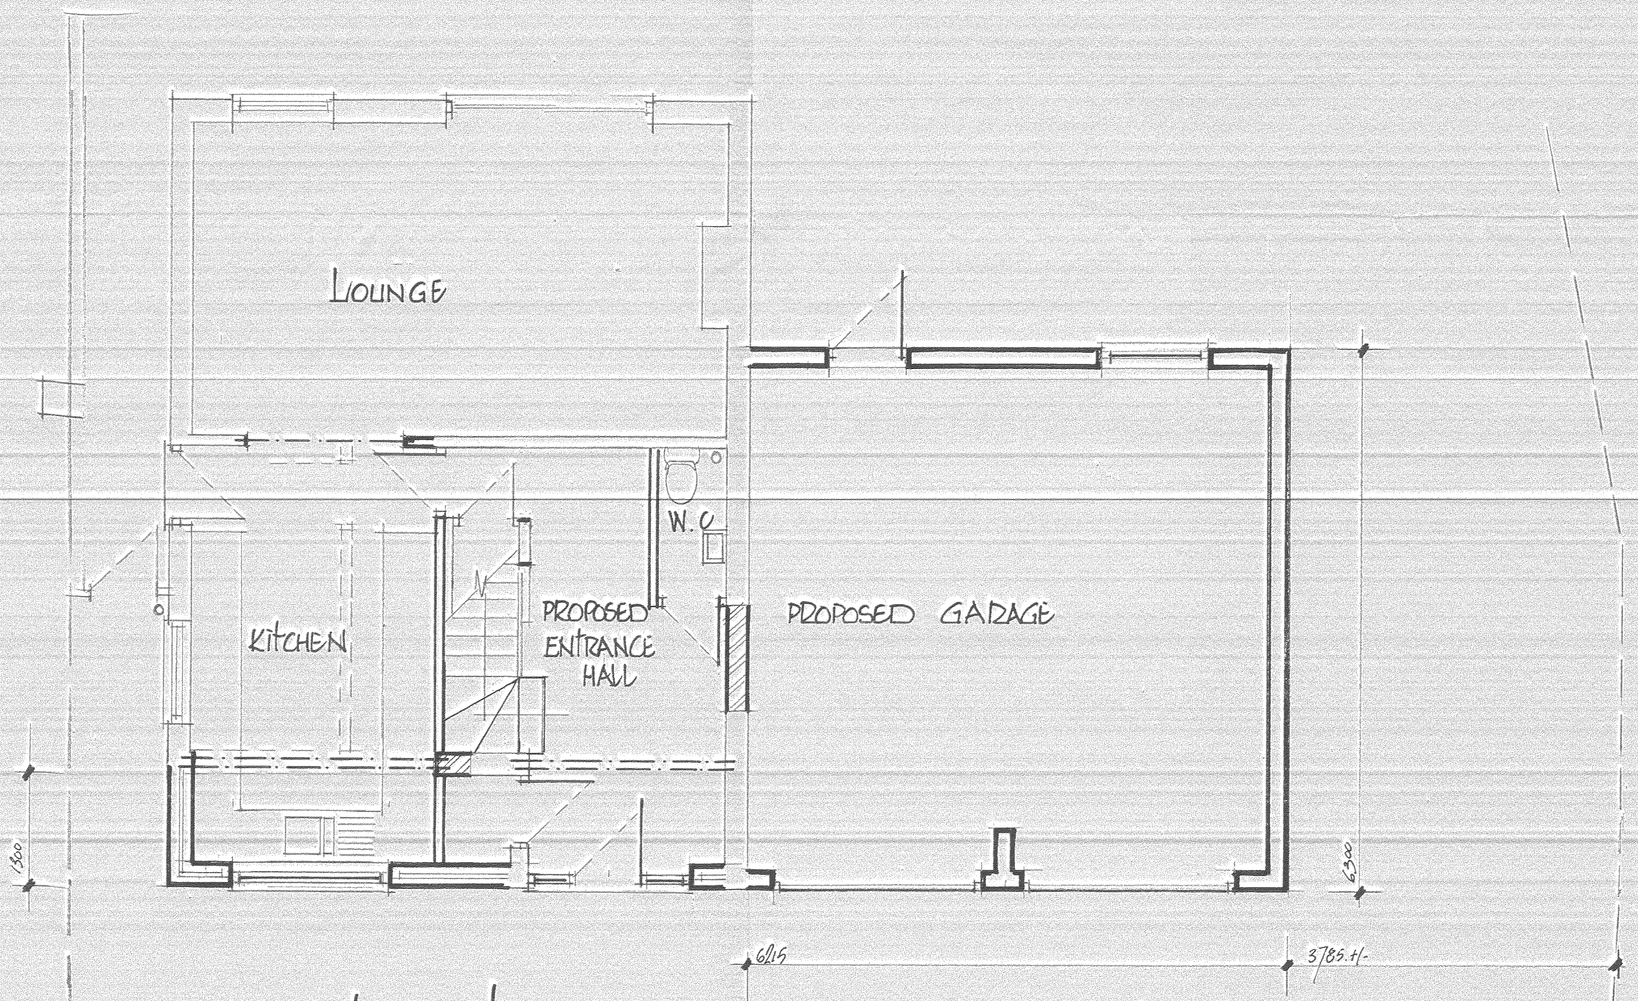

GROUND FLOOR PLAN AS PROPOSED

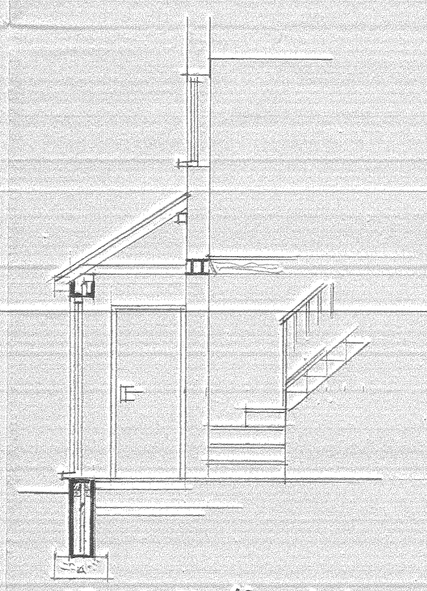

CROSS SECTION A A



REAR ELEVATION AS PROPOSED



ROOF PLAN : 1:100

PROPOSED EXTENSION TO EXISTING HOUSE FOR MR C BUNYAN

15 RED HALL DRIVE, BARWELL, LEICESTERSHIRE. LE9 8BX

SCALE :	DATE :	DRAWN BY :
1:50 & 1:100 AT A1 SIZE	MAY 2011	P.B.

DRAWING NUMBER: 1054/02

Peter Barnwell Limited
Building Surveyor
Peter Barnwell ACIOB.
22 Norfolk Road,
Desford, Leicester, LE9 9HR.
01455 823816