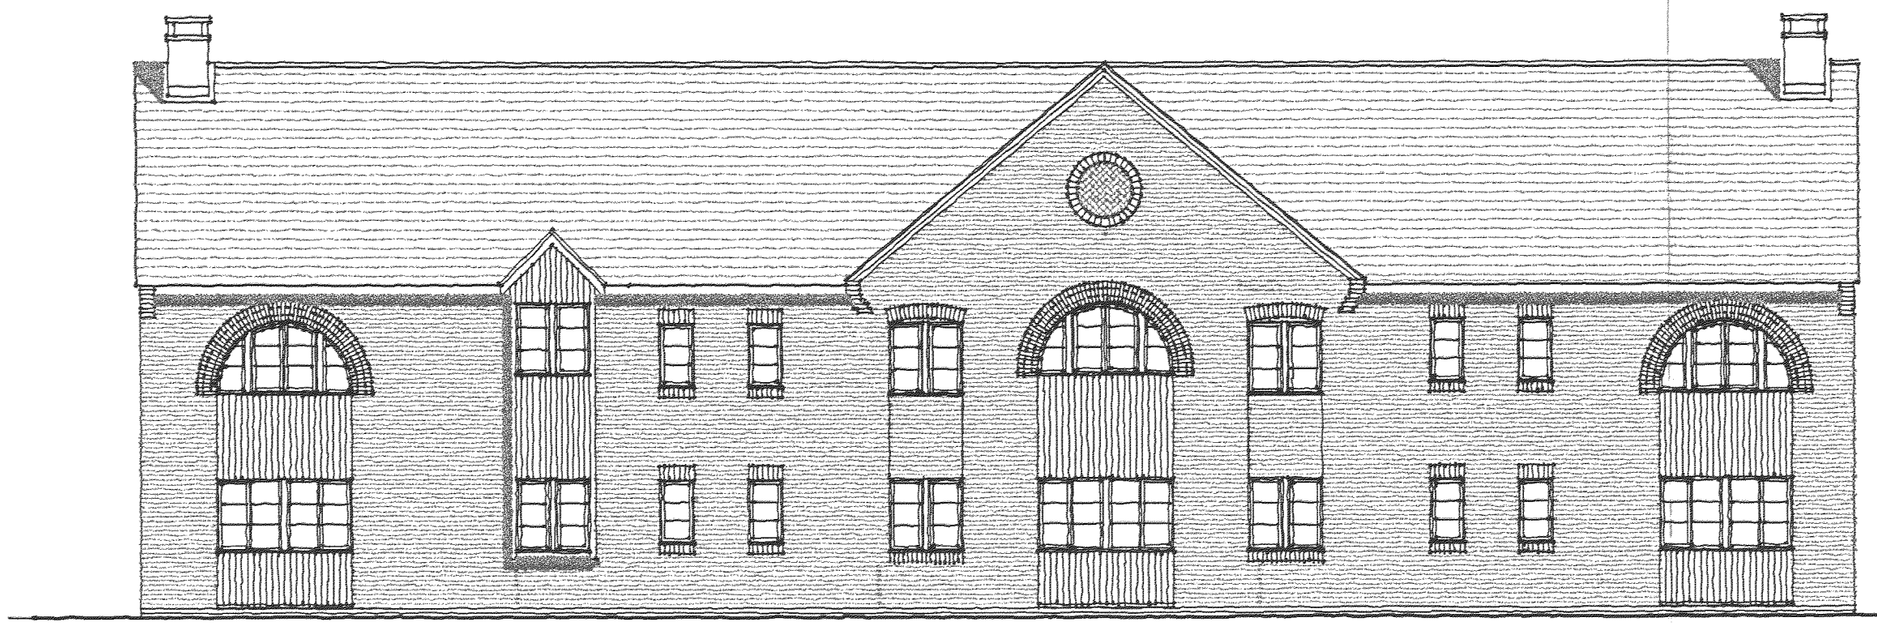

FRONT ELEVATION

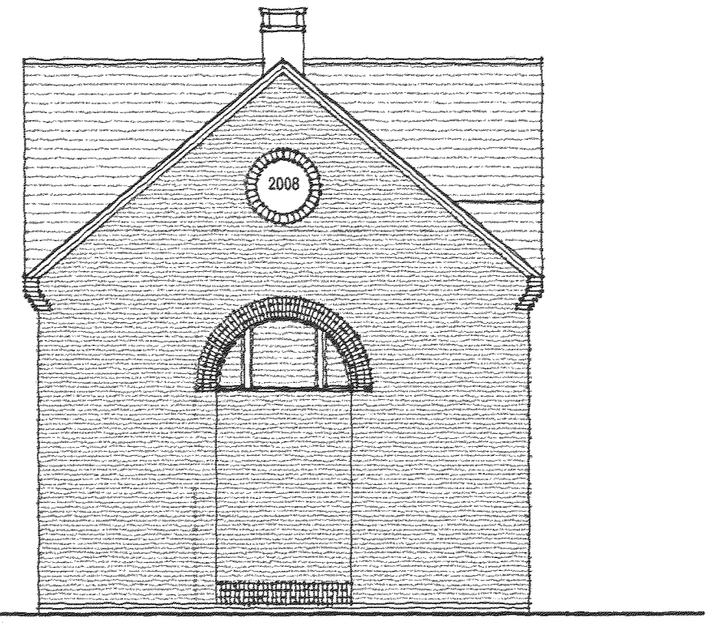


SIDE ELEVATION




CANAL ELEVATION

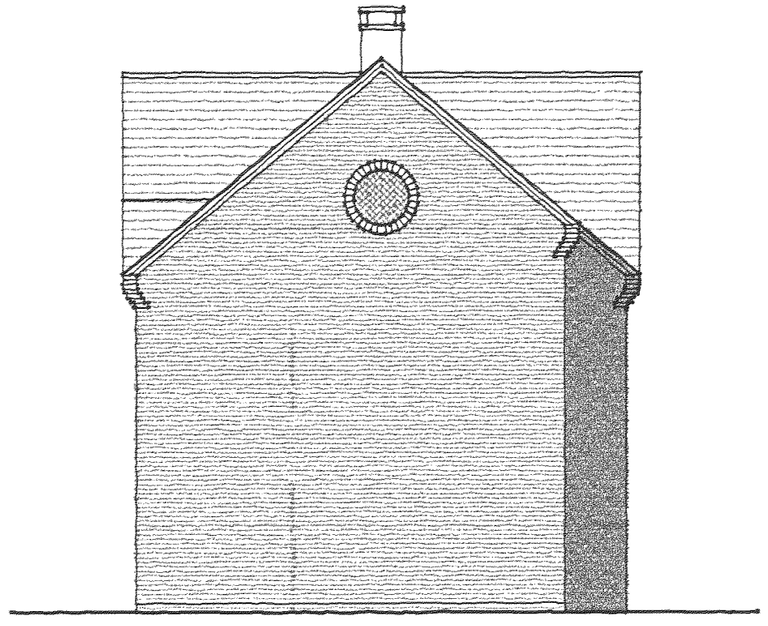

SIDE ELEVATION

**PERSIMMON HOMES**
(North Midlands)

PERSIMMON HOUSE
MERIDIAN EAST
MERIDIAN BUSINESS PARK
LEICESTER

# PROPOSED APARTMENTS

## MARKET BOSWORTH

## ELEVATIONS

| DRAWING NUMBER: | REVISION: |
|---|---|
| PAW–MBF–02 | |
| SCALES: 1:100 | DATE OCT 08 |

DEVELOPMENT SERVICES
19 JAN 2009
RECEIVED