



1:100 FRONT ELEVATION




1:100 REAR ELEVATION

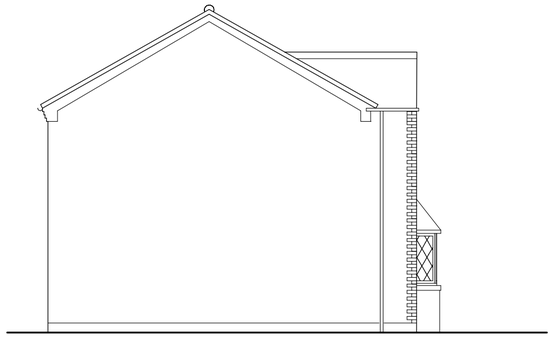

1:100 SIDE ELEVATION

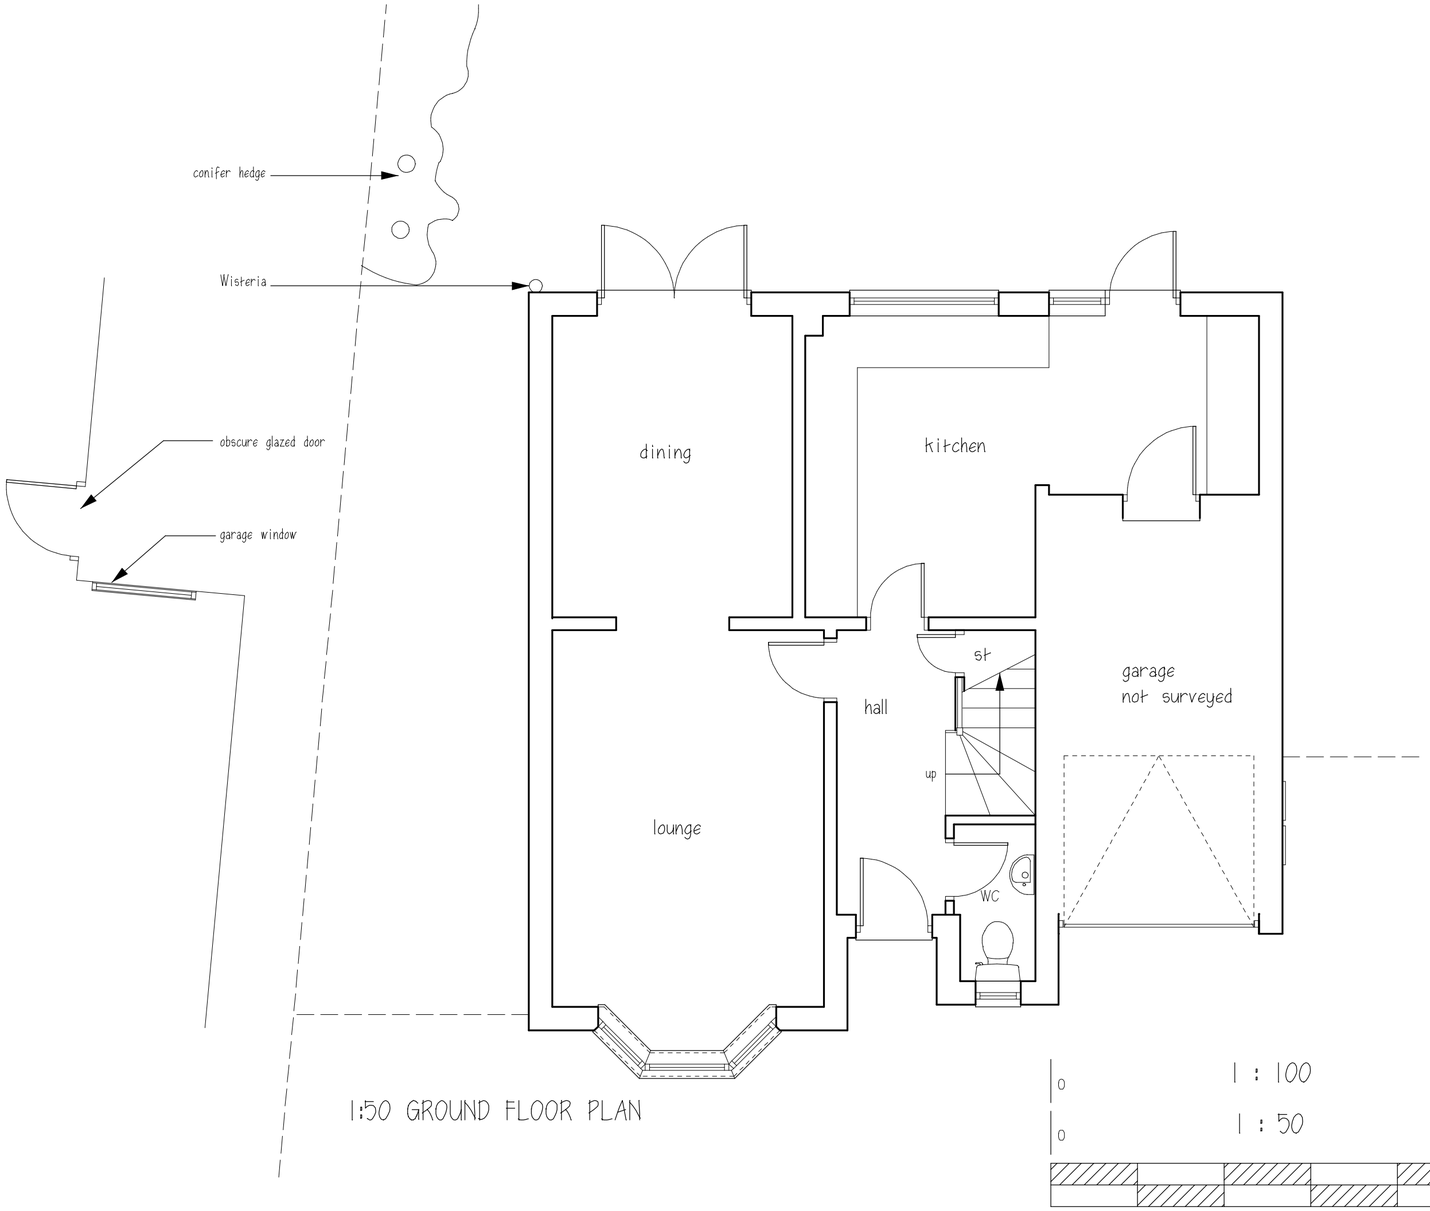

1:50 GROUND FLOOR PLAN

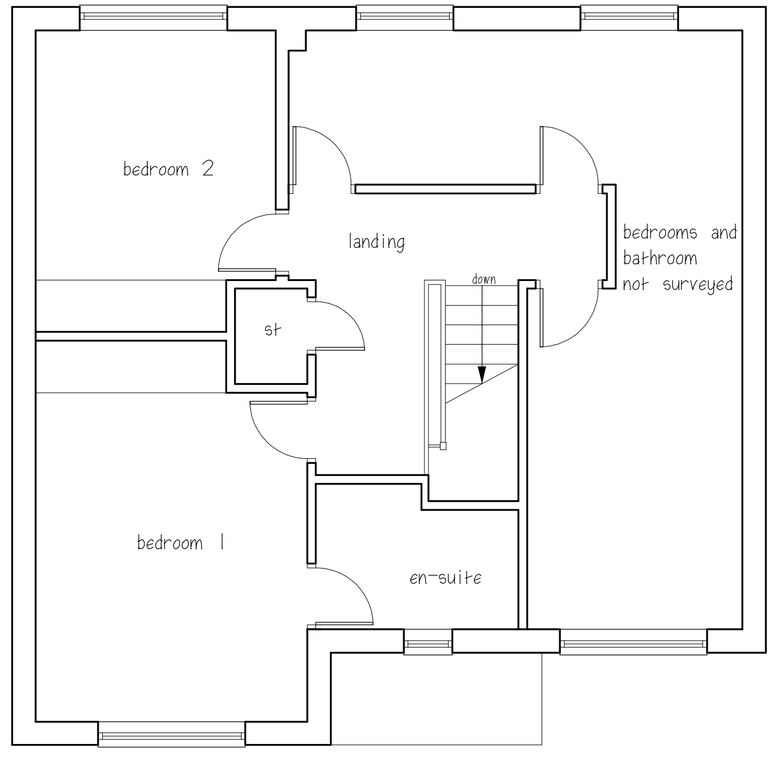

1:50 FIRST FLOOR PLAN

At 1:1 this bar should be 10cm long

SURVEY DRAWING

rev	date	description	by

Drawing Title: SURVEY DRAWING

Client: MR & MRS. WILKES

Project Title:
PROPOSED SIDE EXTENSION
THE WILLOWS, QUAKER CLOSE, FENNY DRAYTON

JCD
John Craddock Designs.
Chartered Architects
First Floor, 27 Dugdale Street
Nuneaton CV11 5QJ
Tel: 024 7638 6769
Fax: 024 7664 1865

Drawn by : hvp
Checked by : jwm
Drawing status: for client approval

Drawing No. : 7041-01

Created On : 26-10-11
Scale : as noted

Page size: A2