
DCPLAN. 11/00406/DEEM JO

SCANNED

Scale: 1:100

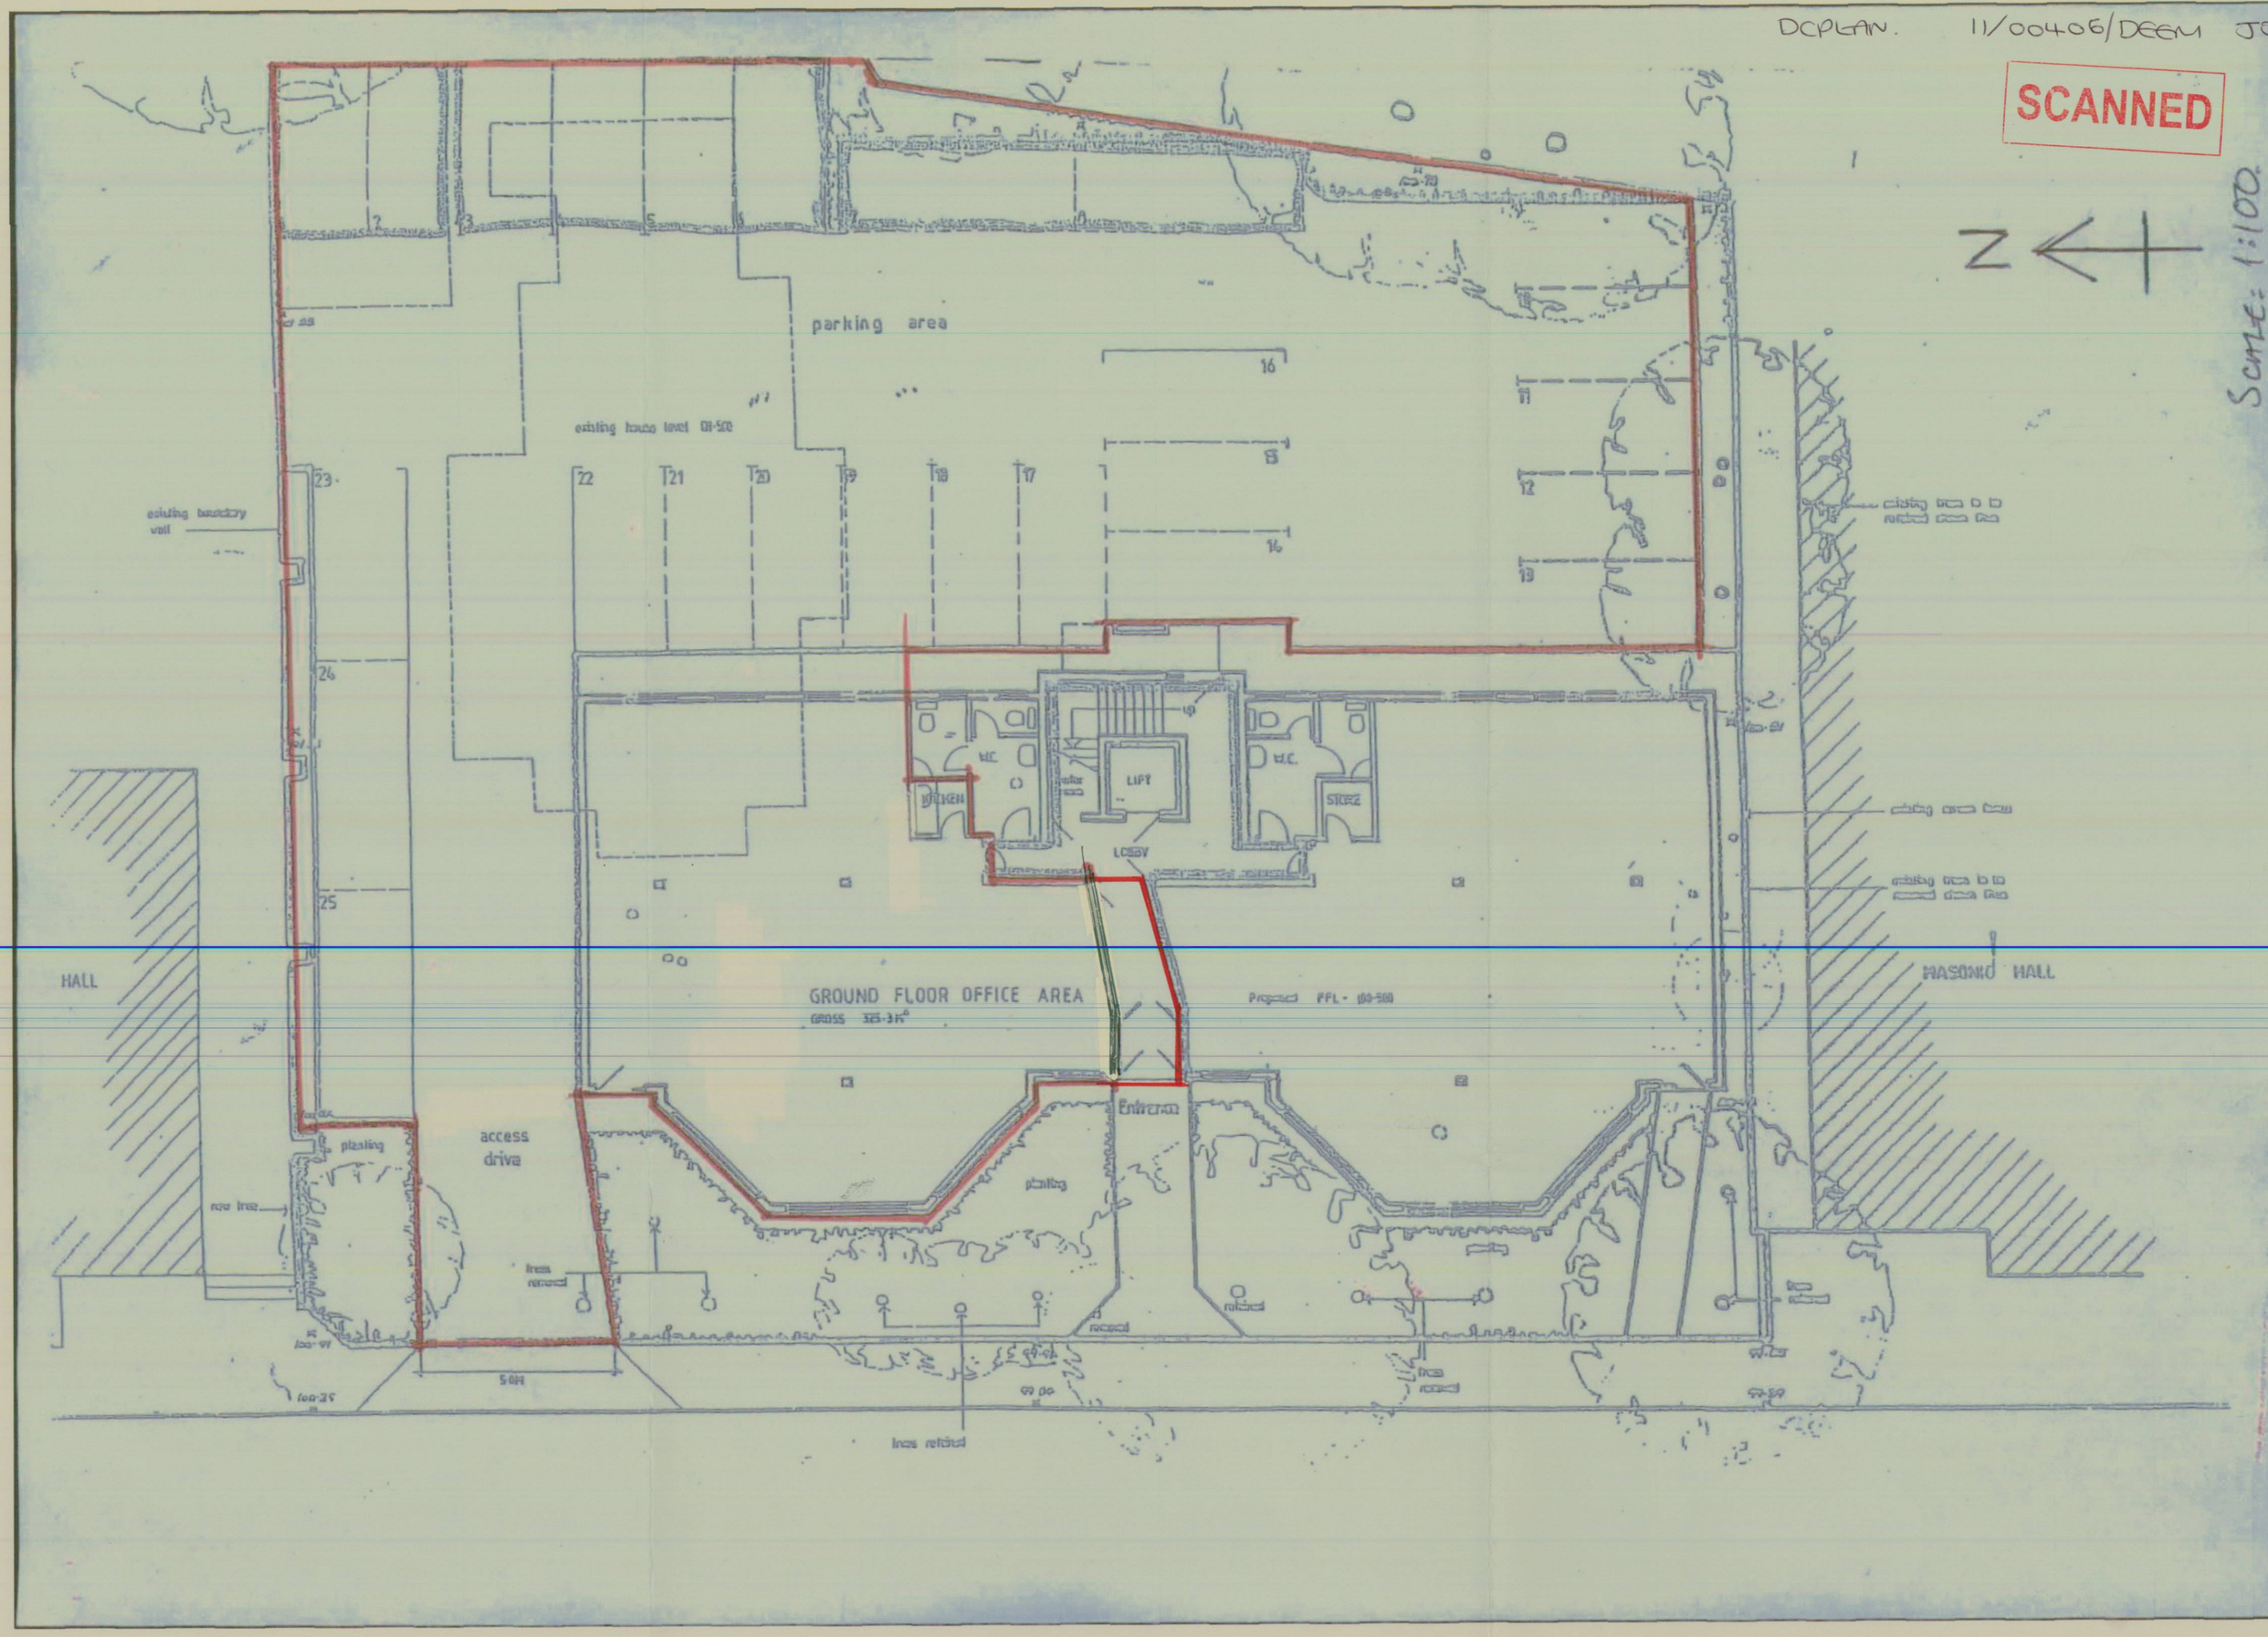

EXISTING / PROPOSED FLOOR PLAN.