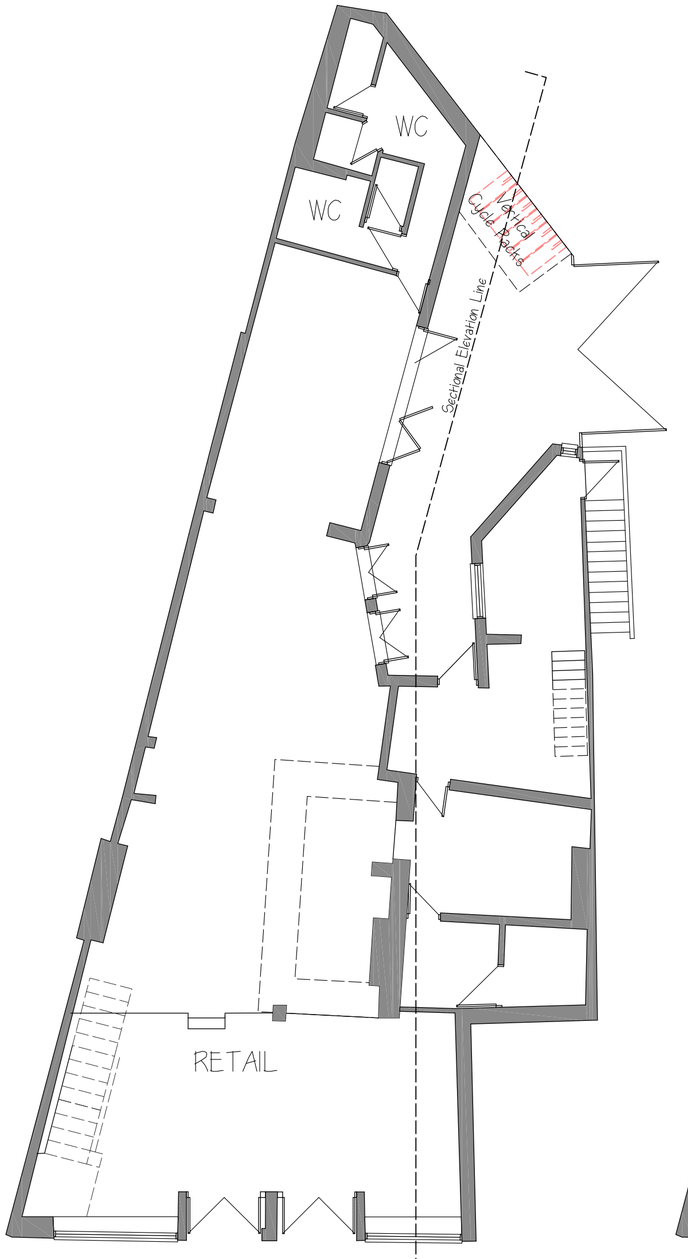

Ground Floor Plan
(As existing no works proposed)

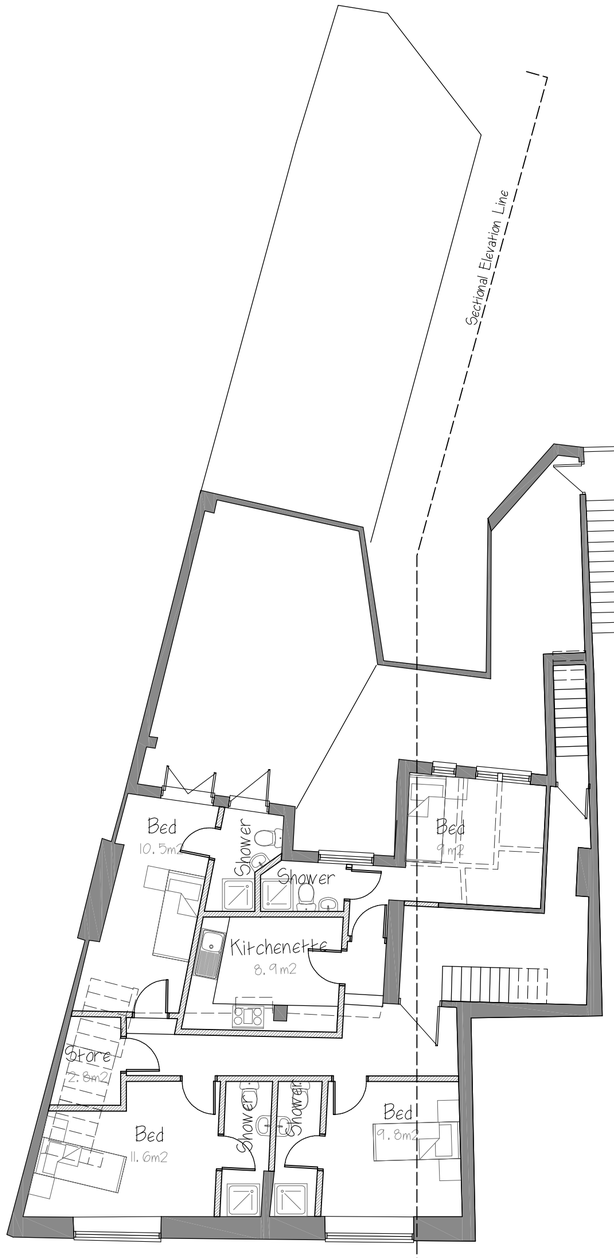

First Floor Plan

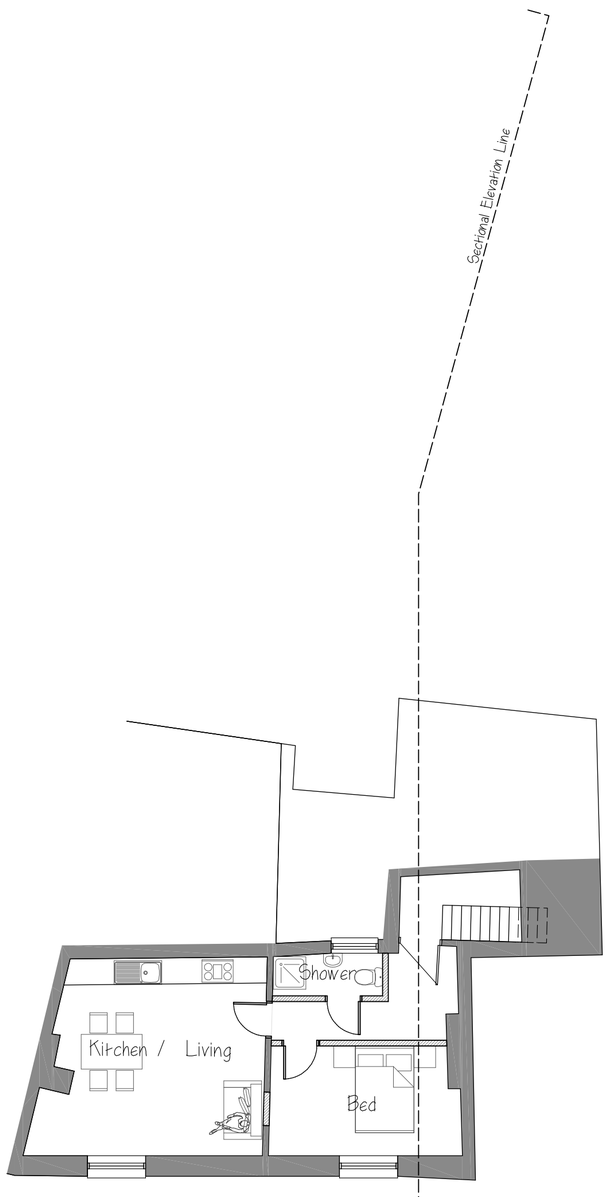

Second Floor Plan
(As existing no works proposed)

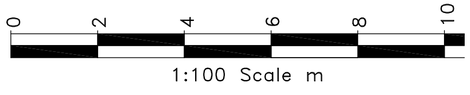

Printed or electronic copies of the plan can be scaled for planning purposes

This drawing is issued for the sole and exclusive use of the named recipient. Distribution to any third party is on the strict understanding that no liability is accepted by stuArch for any discrepancies, errors or omissions that may be present, and no guarantee is offered as to the accuracy of information shown.
© Crown Copyright 2007. All rights reserved. Licence number 100020449

Rev	Date	Description	By
#	#	#	sAh

stuArch
Tel: 07948 382917 e:1stuarch@gmail.com

Project

Proposed Appartments
22 - 24, The Borough,
Hinckley, LE10 1NL

Client

Mr G Carlile

Drawing

Proposed Floor Plans

Drg No: 05-2024 Rev #

Scale 1:100 @A2 UOS Date 23.07.26