14 Lismore Drive

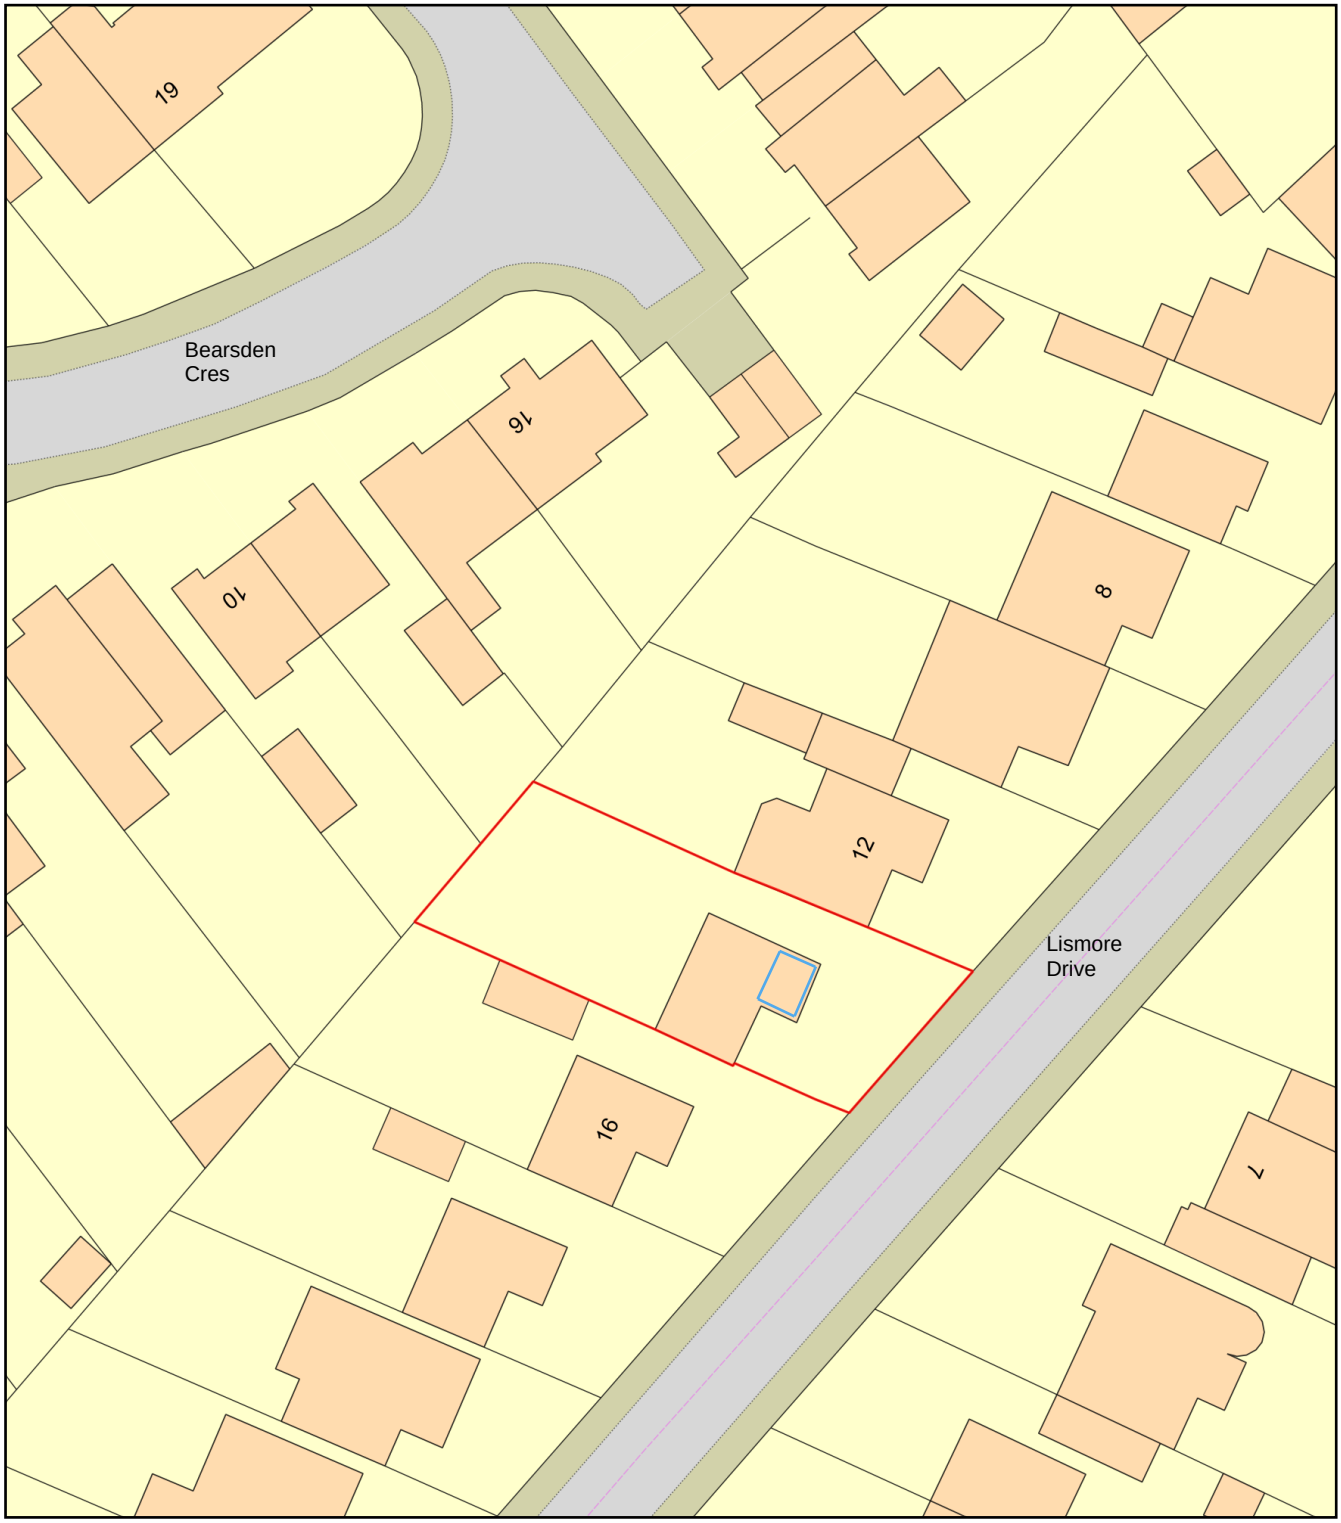

0 20
Metres

N

ReQuestaPlan

Plan Produced for: Tracey Lakin

Date Produced: 27 Aug 2026

Plan Reference Number: TQRQM26239113719448

Scale: 1:500 @ A4

© Crown copyright and database rights 2025 OS 100042766