Please note; should any discrepancies be noted, JFA shall be notified prior to the element of work being undertaken, to ensure any matters arising can be resolved without abortive works occuring.

All dimensions offered are indicative only and subject to change and prior to ordering any materials site check dims should be taken.

Soft & Hard Landscaping along with all external levels and 3D visuals are shown indicatively only

0m 1m 2m 3m 4m 5m


SCALE 1:100 @ A1



Existing 3D Visual 1




Existing 3D Visual 2

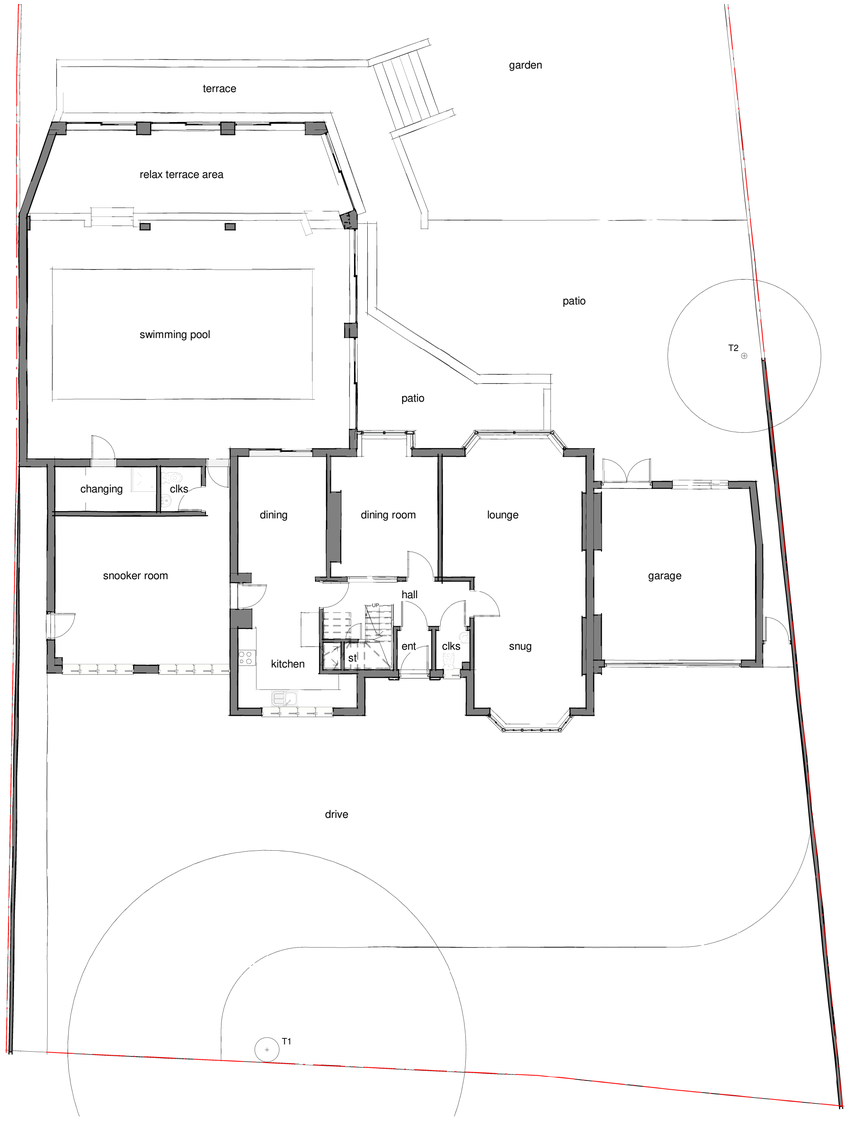


Existing Ground Floor Plan

1 : 100

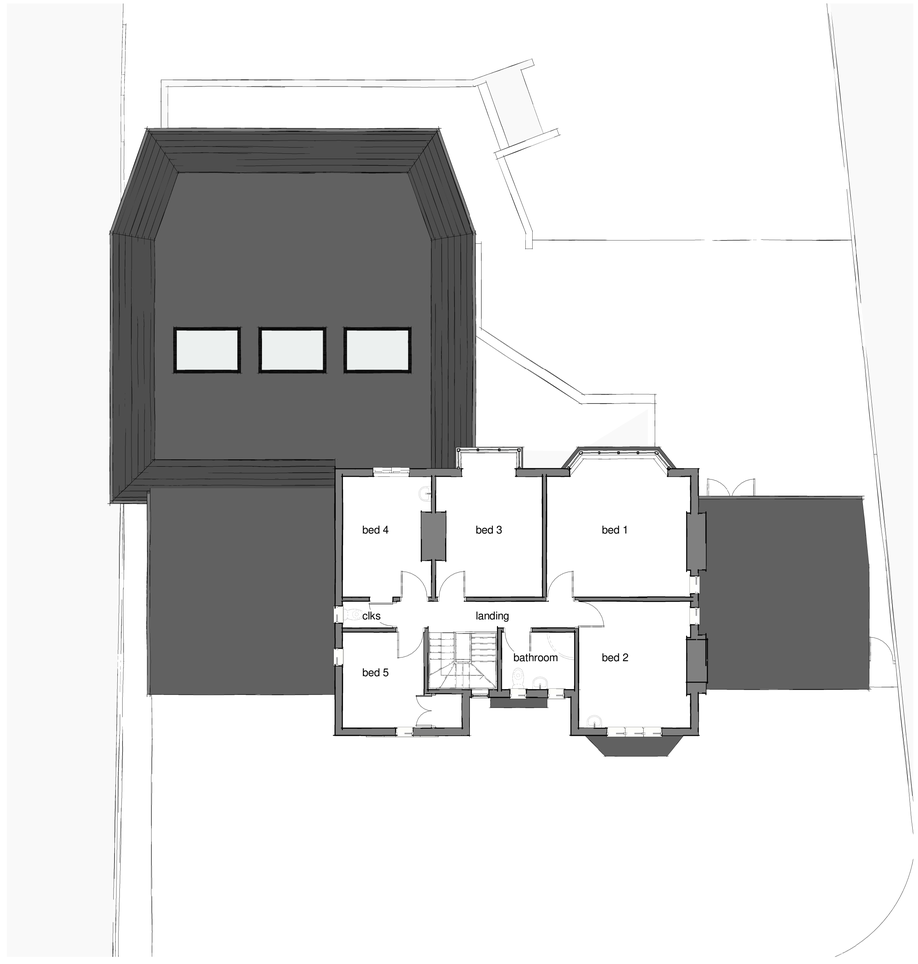

Existing First Floor Plan

1 : 100

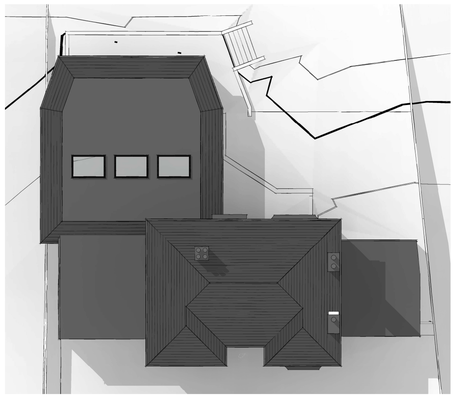

Existing 3D Visual - Roof Plan

1 : 200

Rev	Description	Date

James Fleming | Architectural

Project No.	Drawing No.
2026 11	100 Rev -

Drawing Name

Existing Plans & 3D Visuals

Project Details

Mr & Mrs Sharma, Proposed Extensions & Alterations, 154 Shilton Road, Barwell, Leicestershire, LE9 8BN

Scale @ A1

1 : 100

Author

JAF

James Fleming Architectural Ltd
50 Leicester Road, Hinckley, Leicestershire, LE10 1LT
Tel: 01455 372041 / 07885 718350 james@jamesflemingarchitectural.co.uk

CIAT CHARTERED PRACTICE

This drawing and the building works depicted are the copyright of James Fleming Architectural Ltd and may not be reproduced or amended except by written permission. no liability will be accepted for amendments made by other persons. All dimensions to be checked on site and JFA notified of any discrepancies prior to commencement. Do not scale.