

Notes

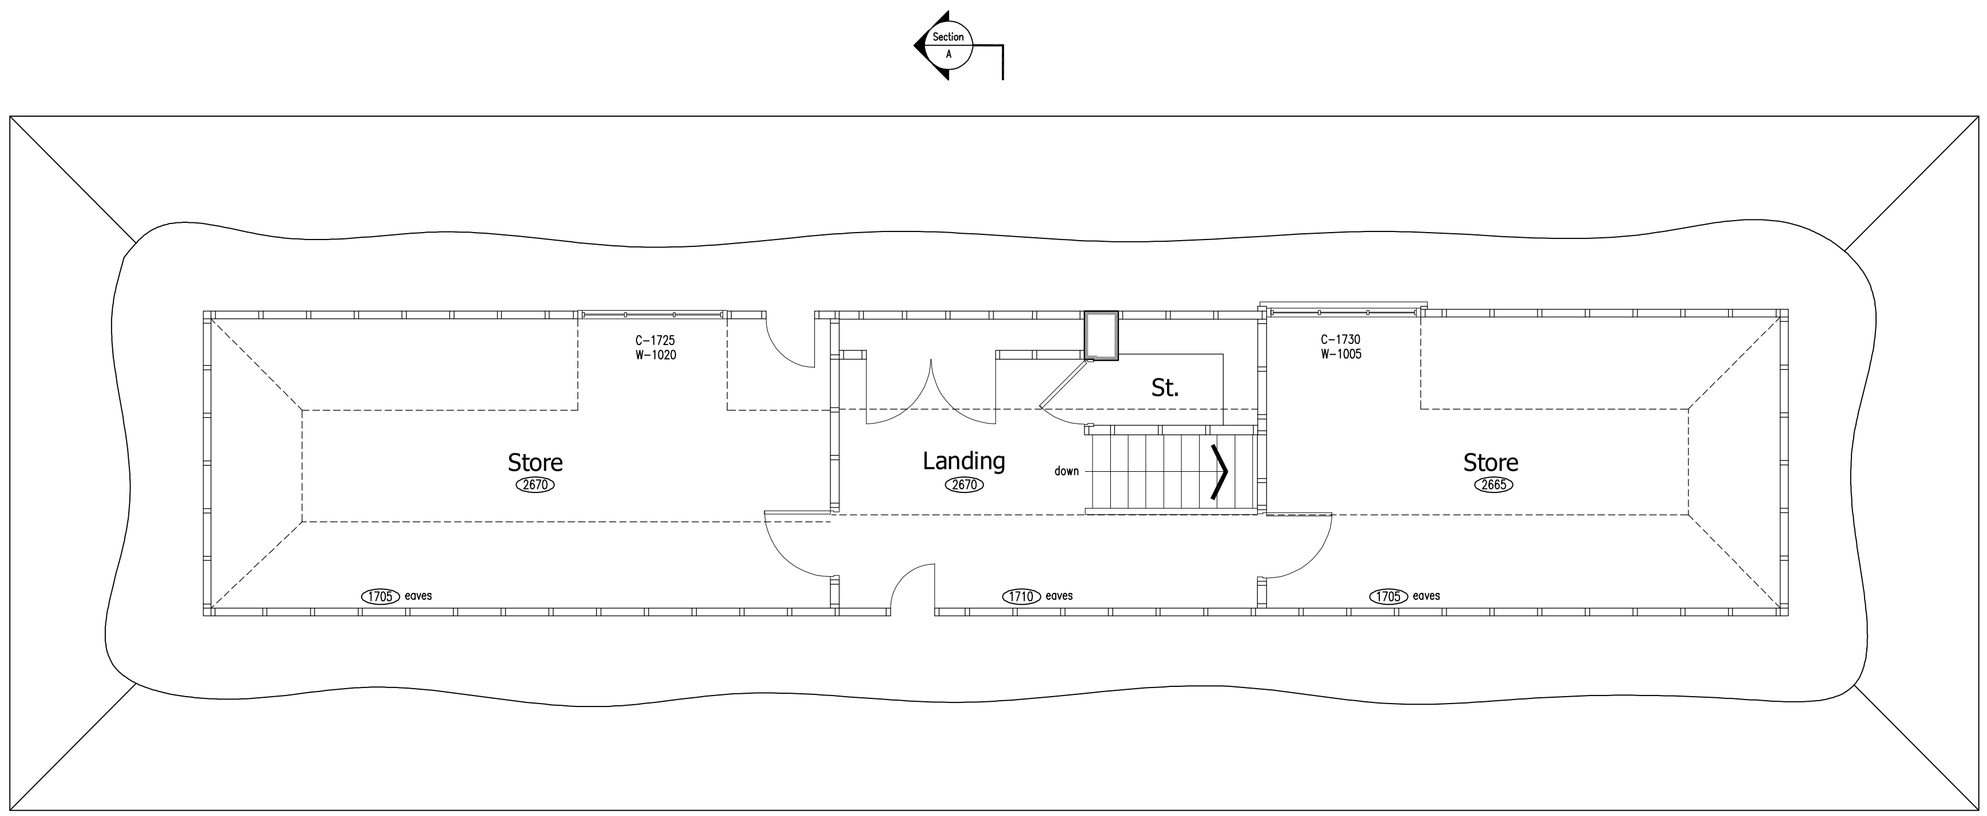

Existing First Floor Plan
Scale 1:50

1:50 0 1 2 3 Metres

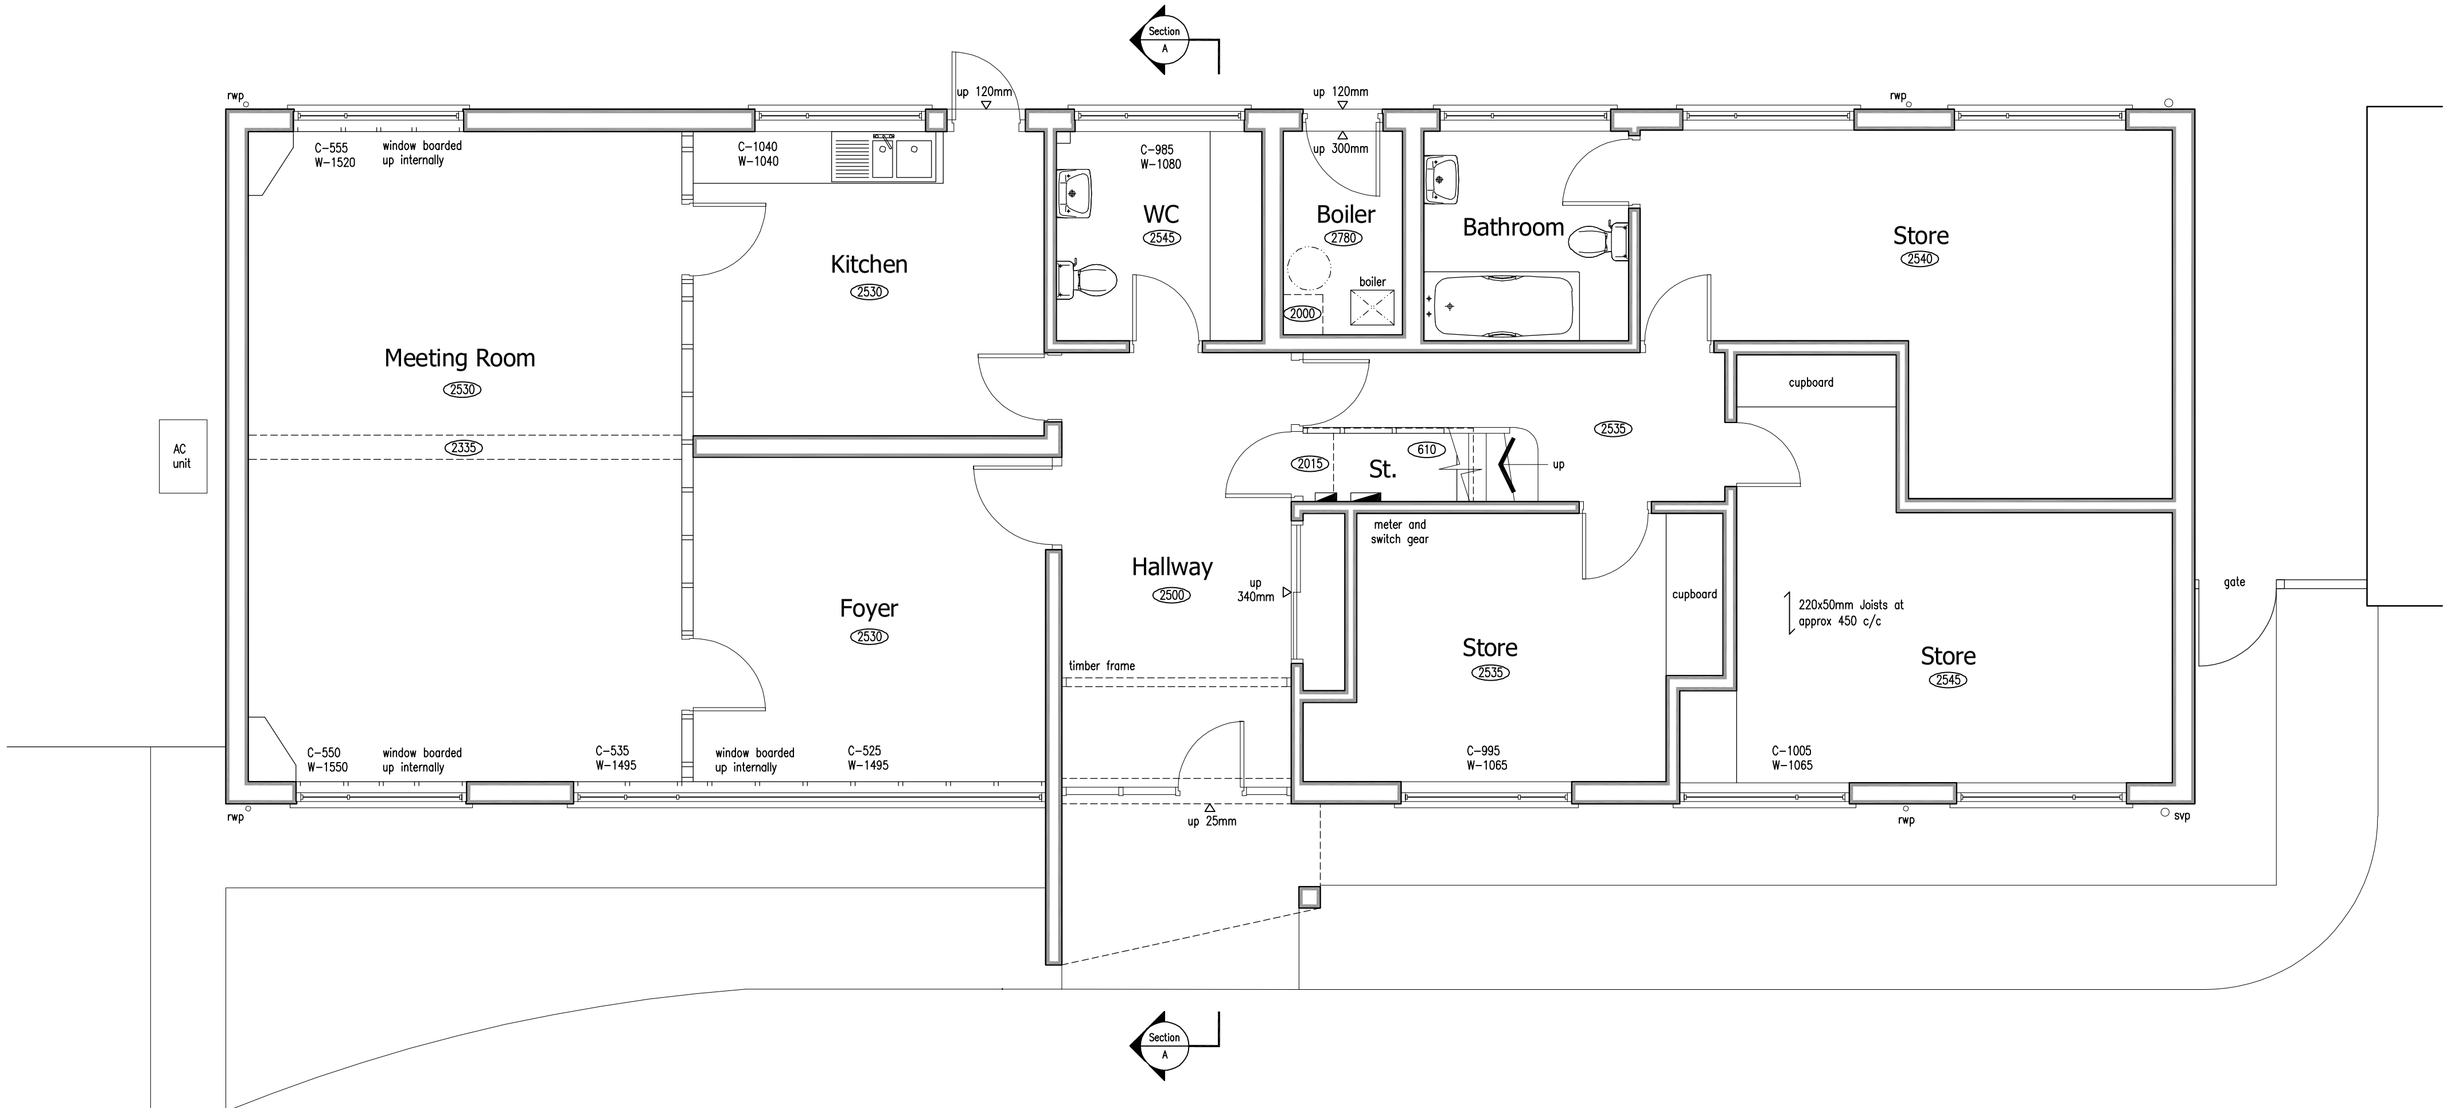

Existing Ground Floor Plan
Scale 1:50

1:50 0 1 2 3 Metres

EXISTING DETAILS
DESFORD MEETING HALL - PECKLETON LANE - DESFORD

Revisions:

DAVID GRANGER ARCHITECTURAL DESIGN LTD

David Granger Architectural Design Ltd
The Old Cottage Hospital
Leicester Road
Ashby de la Zouch
Leicestershire
LE65 1DB

T 01530 560939
W www.davidgrangerdesign.com

Project

Desford Meeting Hall
Peckleton Lane
Desford

Client

PBCL Properties UK

Drawing

Existing Details
Sheet 2 of 3

Drawing Number 26.4768.02

Date: October 2026

Scale: As Shown Drawn By: WF Checked By: MP

Figured dimensions must be taken in preference to scaled dimensions and any discrepancies are to be referred to David Granger Architectural Design Limited. Contractors, subcontractors and suppliers must verify all dimensions on site before commencing any work or making any workshop drawings. All drawings are copyright of David Granger Architectural Design Limited. Ordnance Survey Data © Crown Copyright, All rights reserved. Licence No. AR.100020449. Landmark Ref. LIG0816
Company Reg. No. 5068912