
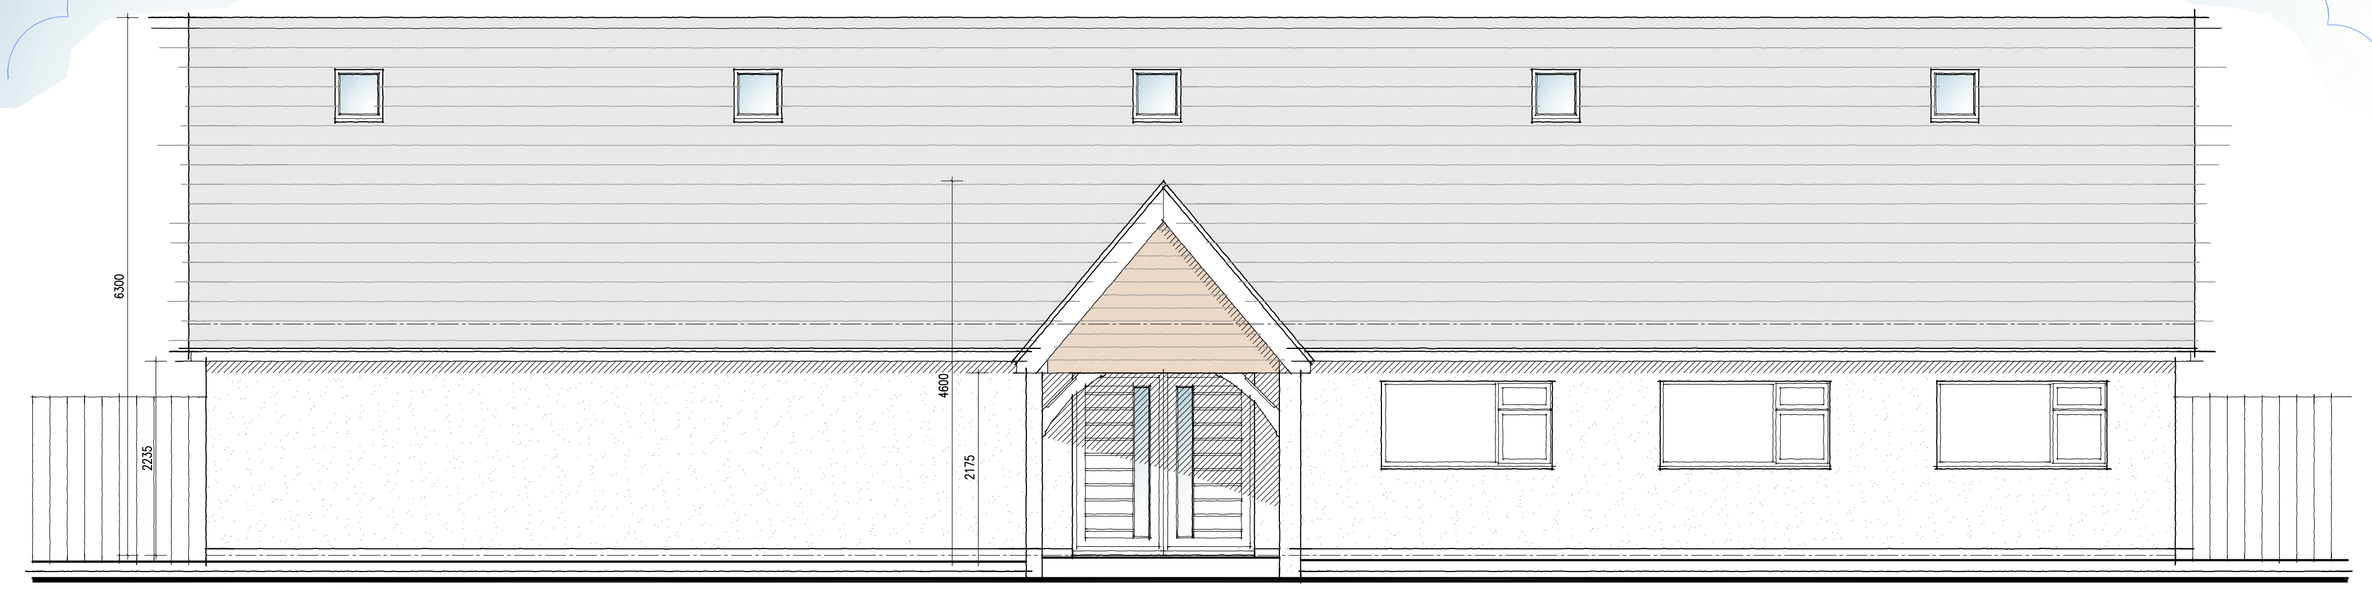




Proposed Front Elevation
Scale 1:50

1:50 Metres
0 1 2 3

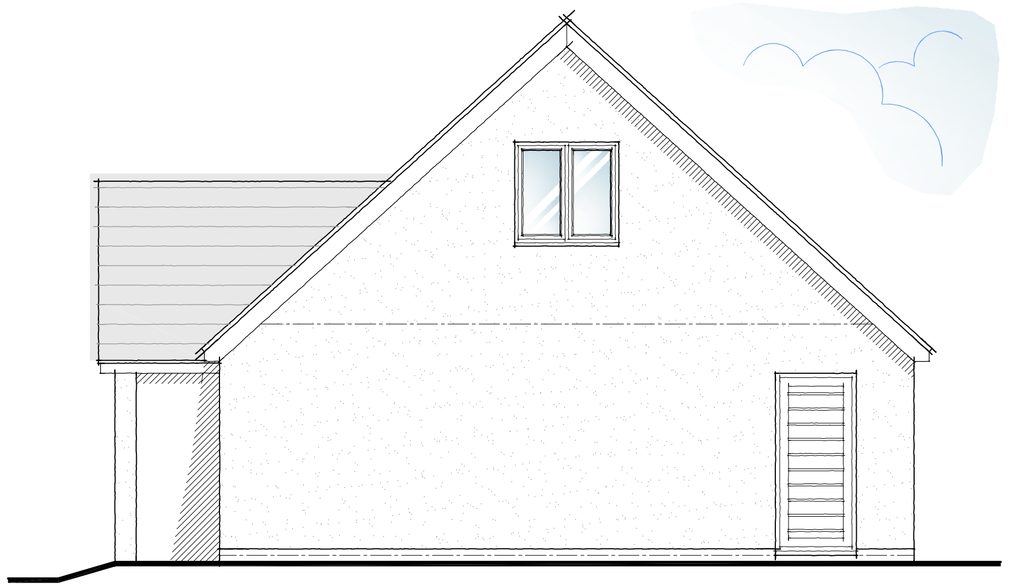


Proposed Side Elevation
Scale 1:50

1:50 Metres
0 1 2 3

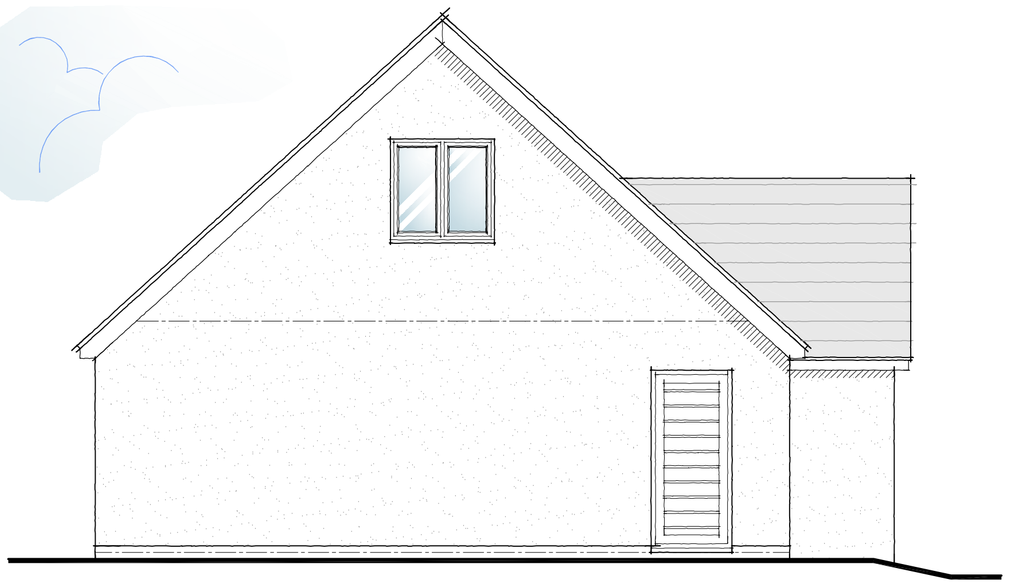

Proposed Side Elevation
Scale 1:50

1:50 Metres
0 1 2 3

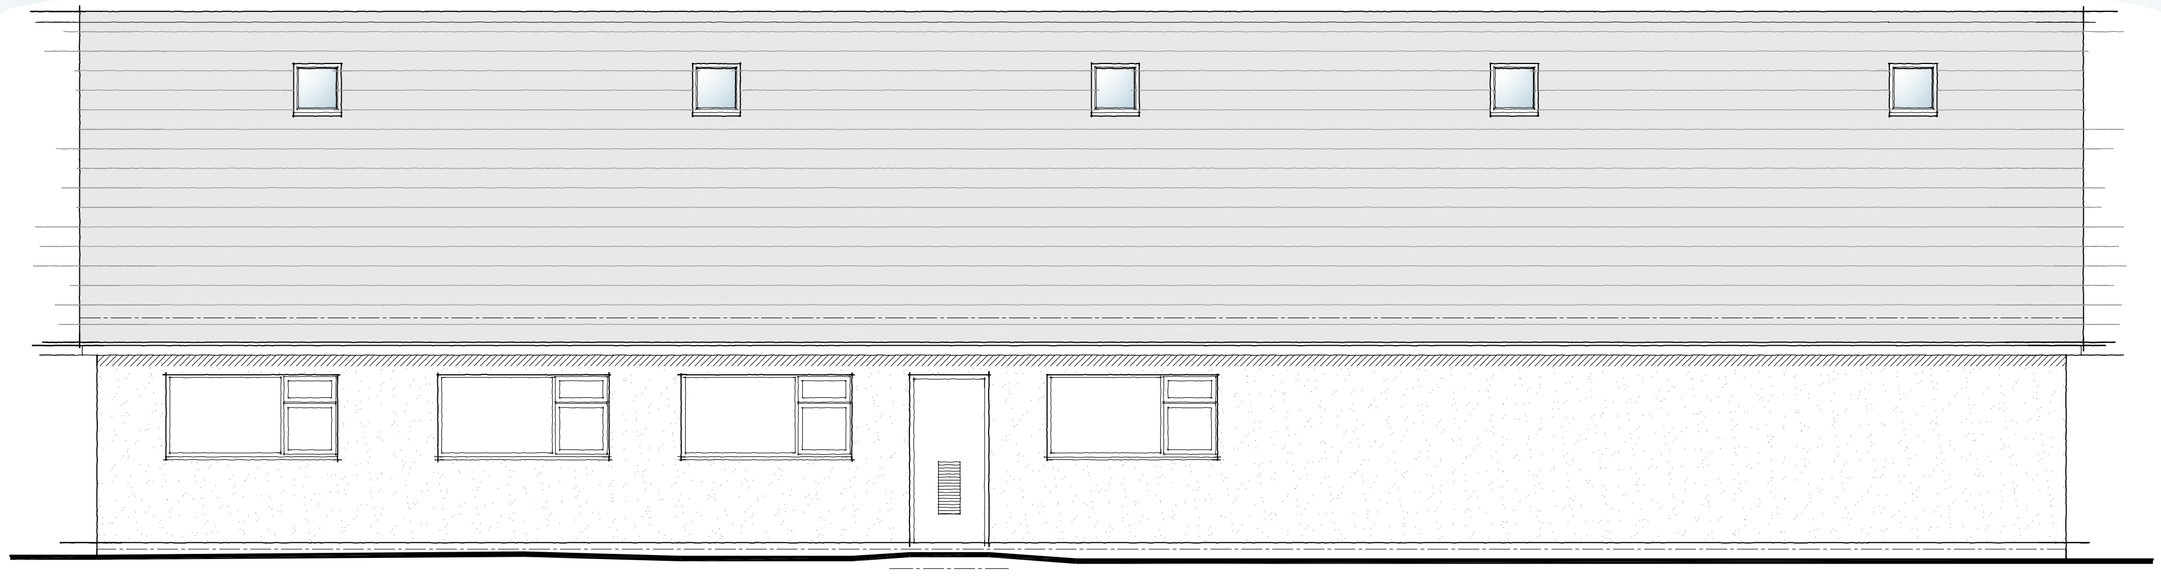

Proposed Rear Elevation
Scale 1:50

1:50 Metres
0 1 2 3

# DETAILED PLANNING PROPOSALS

## PROPOSED EXTENSIONS AND ALTERATIONS - DESFORD MEETING HALL - PECKLETON LANE - DESFORD

Notes

This drawing is to be read in conjunction with Drawing No.'s 26.4768.01, 02 and 03 'Existing Details'

Materials Schedule:
- Plain tiles or similar
- Render
- UPVC windows to match existing
- Composite doors
- Oak Canopy
- Rooflights

Works to be Carried Out:
- New attic truss roof (retain existing floor joists and ceilings, subject to specialist advice)
- Existing floor to floor retained
- Concrete gutters removed
- New gable roof construction to replace existing hipped roof

Revisions: A Clients Amendments 16.11.2026

DAVID GRANGER ARCHITECTURAL DESIGN LTD

David Granger Architectural Design Ltd
The Old Cottage Hospital
Leicester Road
Ashby de la Zouch
Leicestershire
LE65 1DB

T 01530 560939
W www.davidgrangerdesign.com

Project
Proposed Extensions and Alterations
Desford Meeting Hall
Peckleton Lane
Desford

Client
PBCC Properties UK

Drawing
Detailed Planning Proposals
Sheet 2 of 3

Drawing Number 26.4768.05 A

Date: October 2026

Scale: As Shown Drawn By: SM Checked By: MS

Figured dimensions must be taken in preference to scaled dimensions and any discrepancies are to be referred to David Granger Architectural Design Limited. Contractors, subcontractors and suppliers must verify all dimensions on site before commencing any work or making any workshop drawings. All drawings are copyright of David Granger Architectural Design Limited. Ordnance Survey Data © Crown Copyright, All rights reserved. Licence No. AR100020449. Landmark Ref. LIG0816
Company Reg. No. 5068912