
Notes


This drawing is to be read in conjunction with Drawing No.'s 26.4768.01, 02 and 03 'Existing Details'

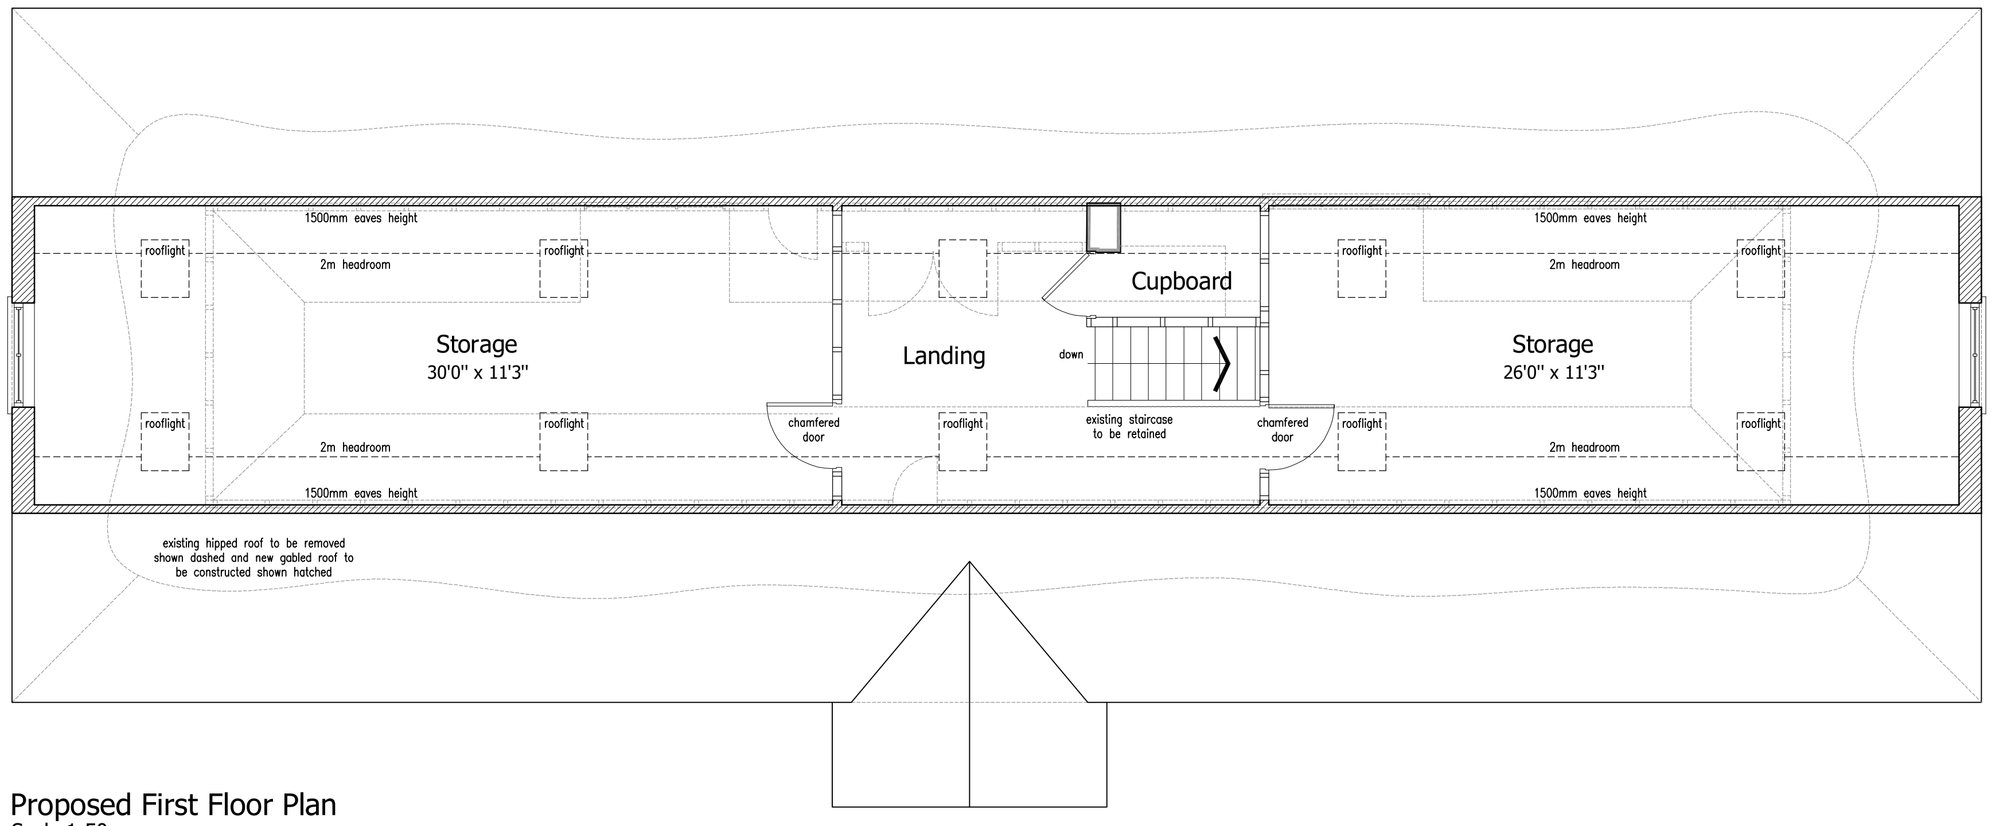

Proposed First Floor Plan

Scale 1:50

1:50 Metres 0 1 2 3

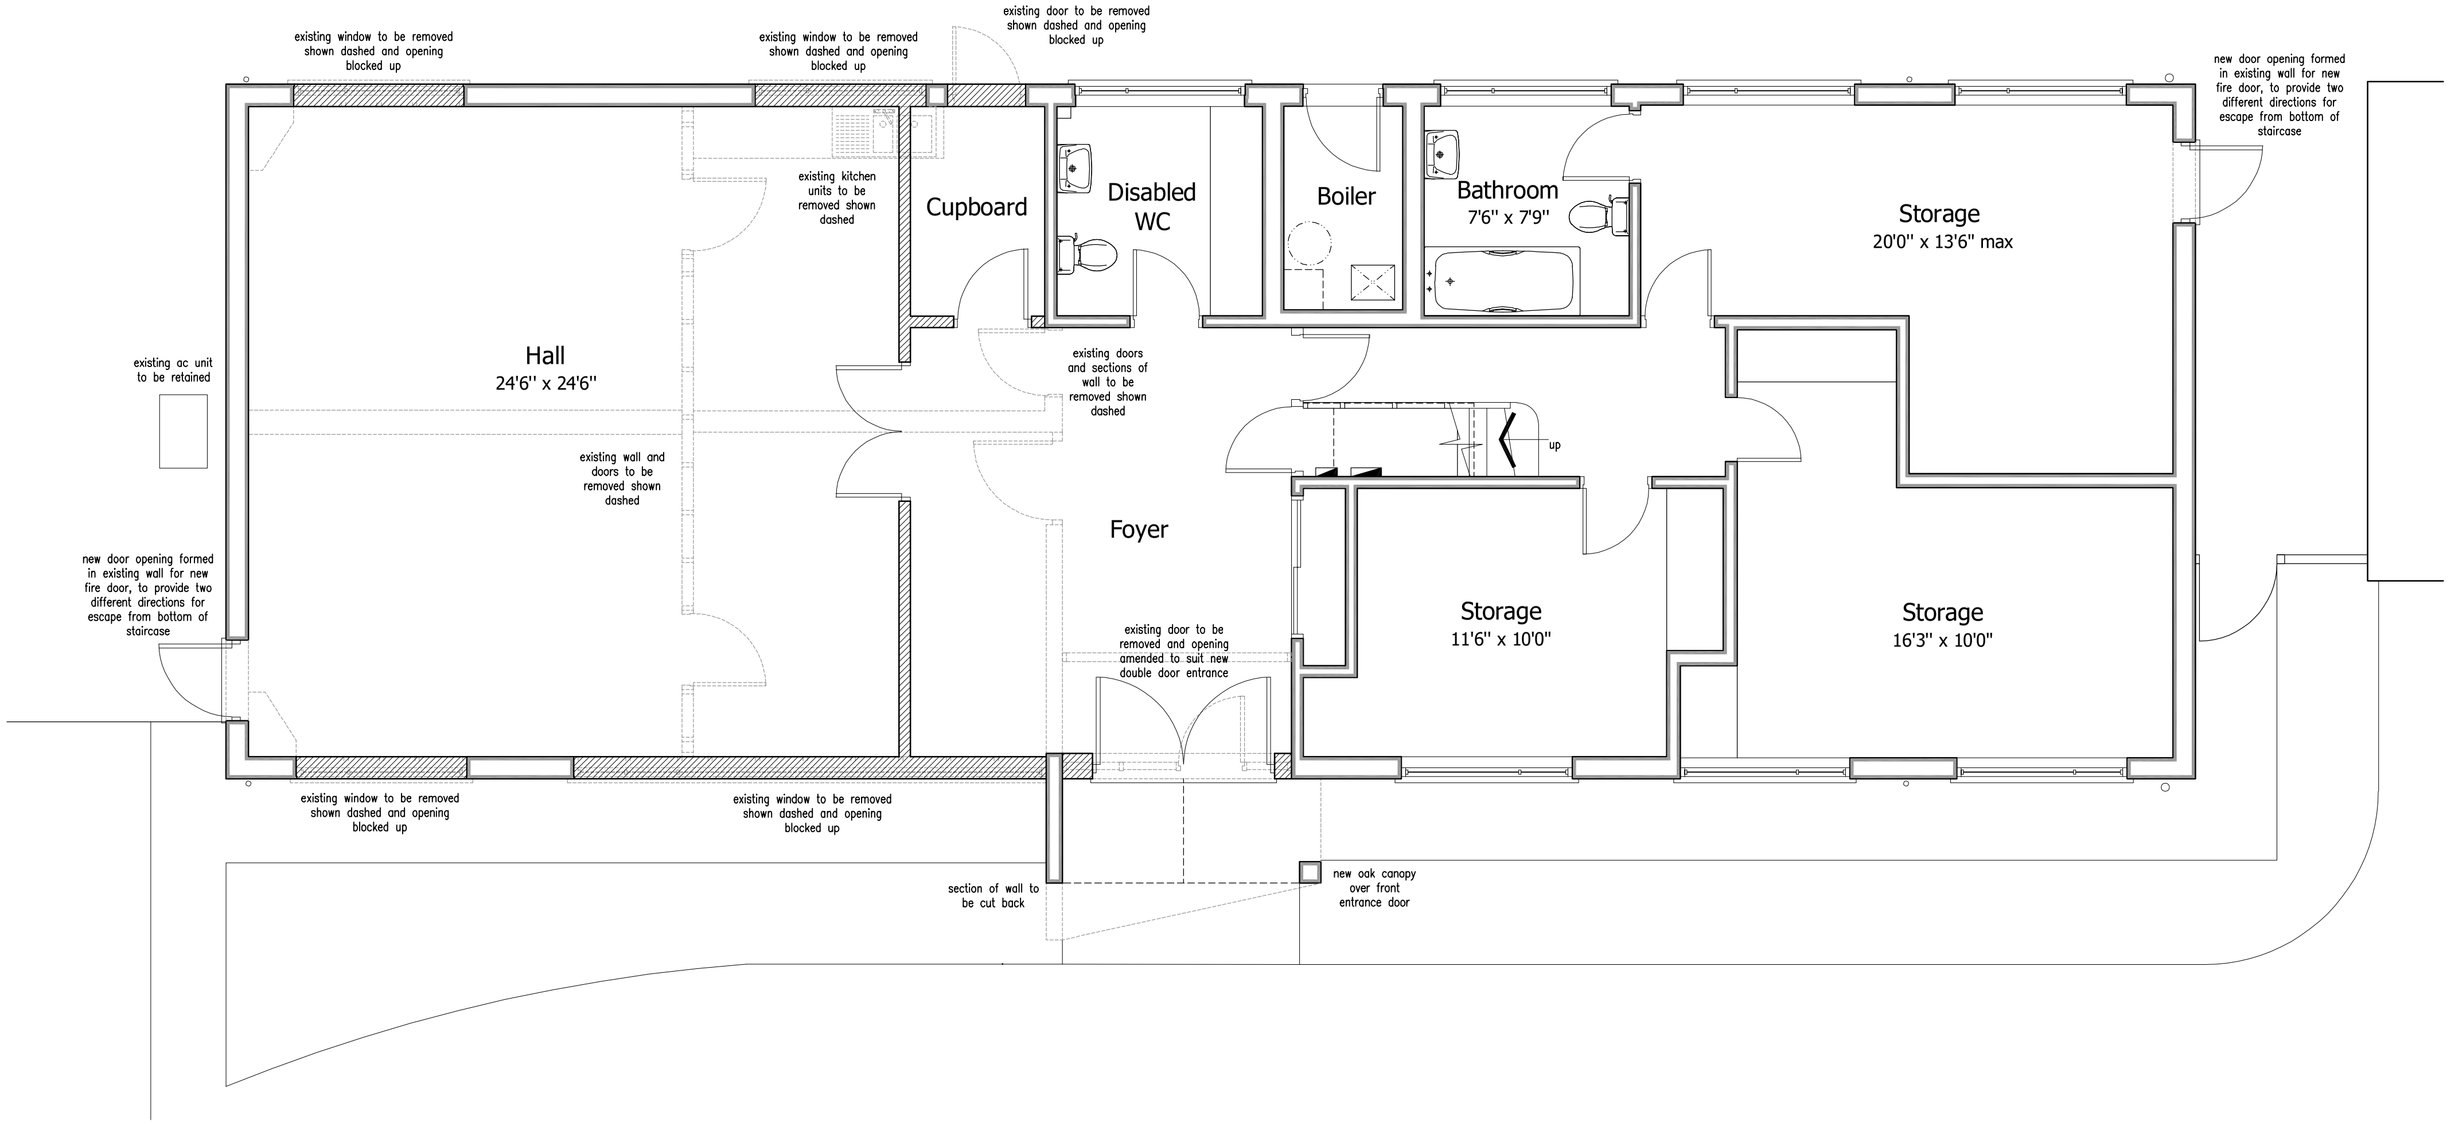

Proposed Ground Floor Plan

Scale 1:50

1:50 Metres 0 1 2 3

DETAILED PLANNING PROPOSALS

PROPOSED EXTENSIONS AND ALTERATIONS - DESFORD MEETING HALL - PECKLETON LANE - DESFORD

Revisions: A Clients Amendments 16.11.2026

DAVID GRANGER ARCHITECTURAL DESIGN LTD

David Granger Architectural Design Ltd
The Old Cottage Hospital
Leicester Road
Ashby de la Zouch
Leicestershire
LE65 1DB

T 01530 560939
W www.davidgrangerdesign.com

Project

Proposed Extensions and Alterations
Desford Meeting Hall
Peckleton Lane
Desford

Client

PBCC Properties UK

Drawing

Detailed Planning Proposals
Sheet 3 of 3

Drawing Number 26.4768.06 A

Date: October 2026

Scale: As Shown Drawn By: SM Checked By: MS

Figured dimensions must be taken in preference to scaled dimensions and any discrepancies are to be referred to David Granger Architectural Design Limited. Contractors, subcontractors and suppliers must verify all dimensions on site before commencing any work or making any workshop drawings. All drawings are copyright of David Granger Architectural Design Limited. Ordnance Survey Data © Crown Copyright, All rights reserved. Licence No. AR100020449. Landmark Ref. LIG0816
Company Reg. No. 5068912