
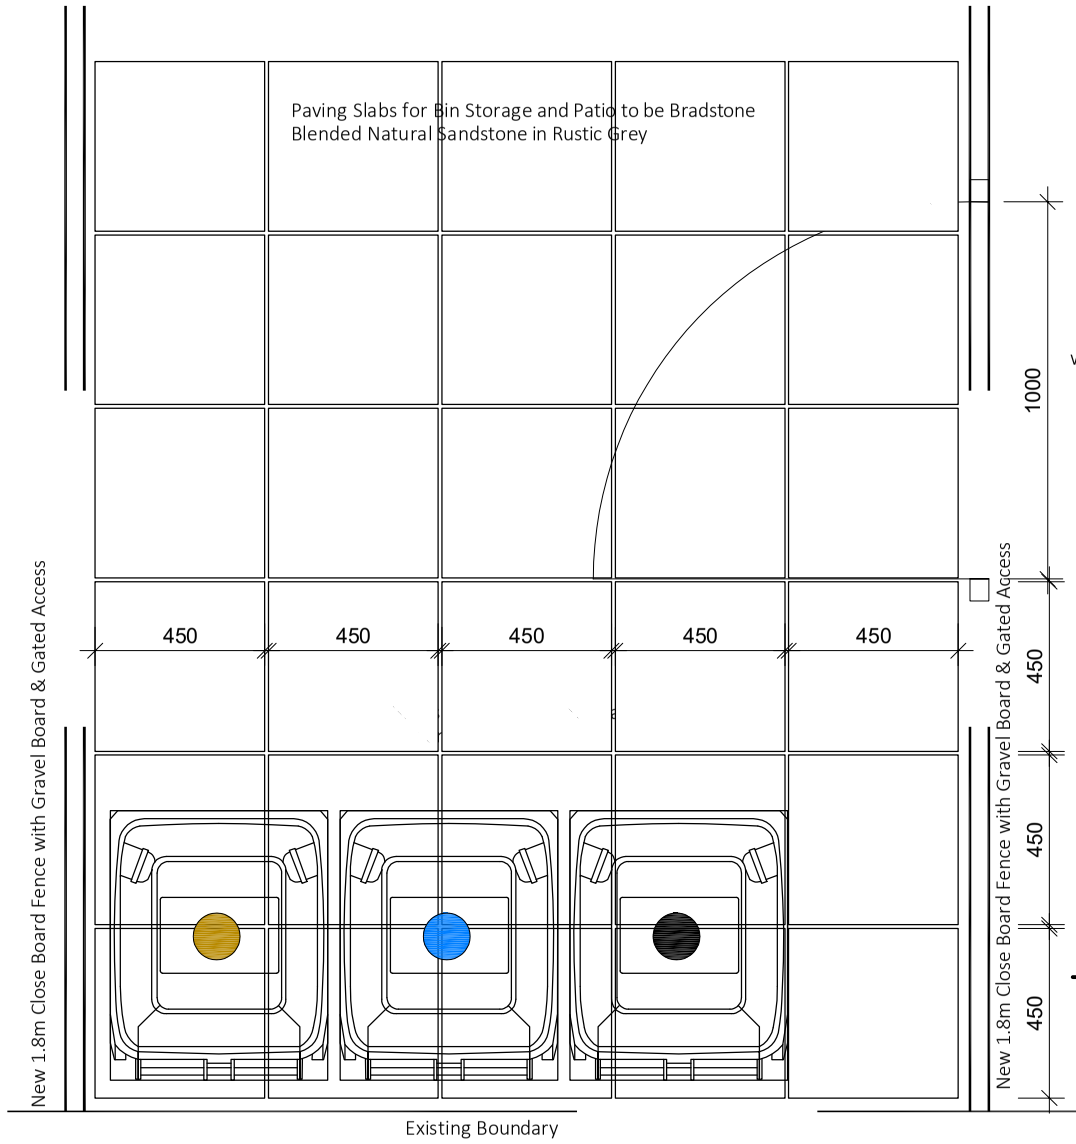


Plan
Scale 1:20

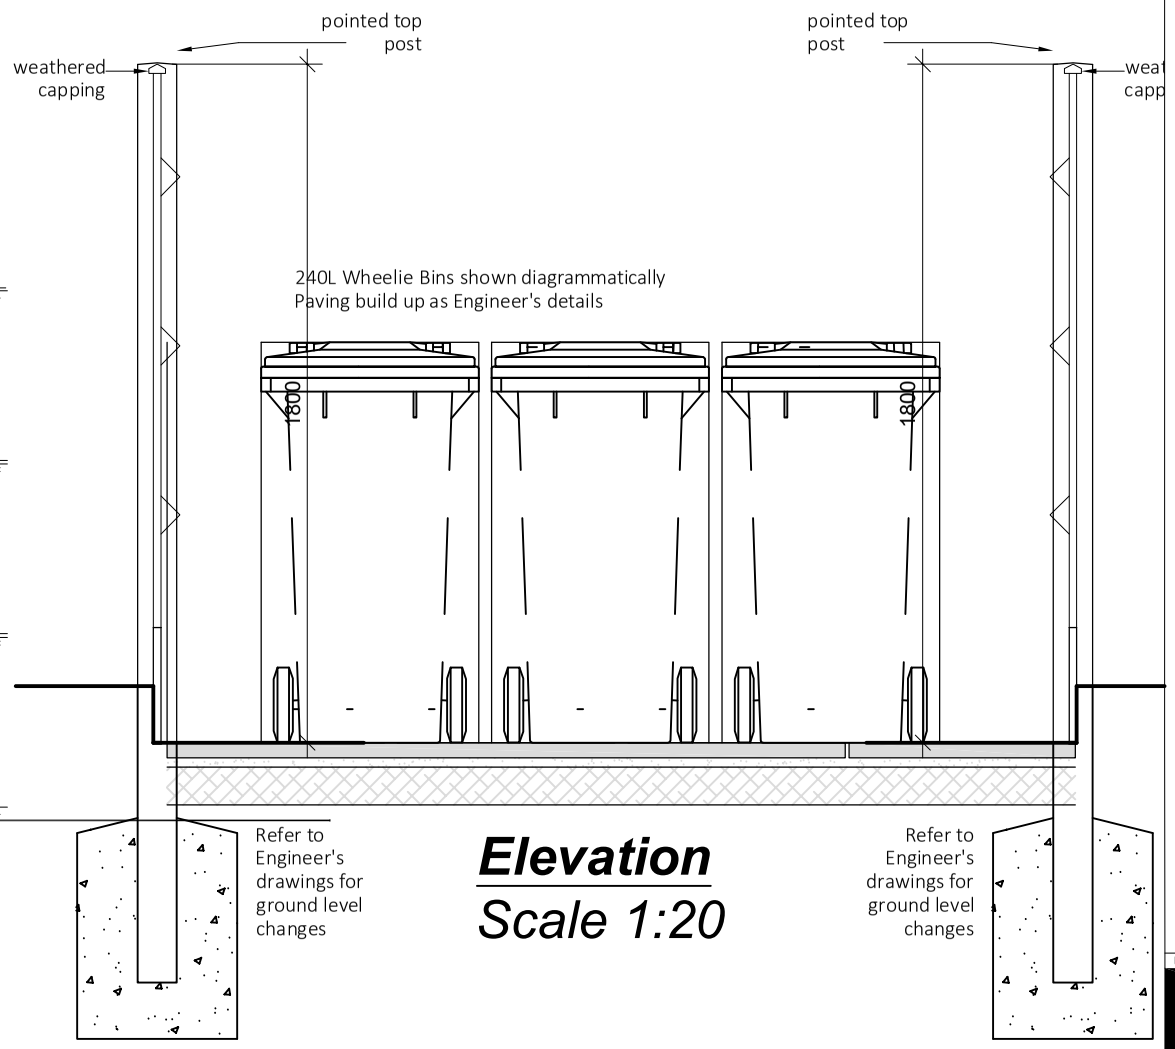


Elevation
Scale 1:20

Section

Section

FOR GUIDANCE ONLY

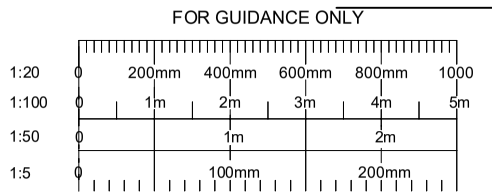

Safety Health and Environmental Information	A3

The following risks are identified as unusual or unfamiliar to a competent contractor

CONSTRUCTION
There are no significant or unfamiliar risks

DEMOLITION RISKS (FUTURE)
There are no significant or unfamiliar risks

It is assumed that all work will be carried out by a competent contractor working, where appropriate, to an approved method statement

Notes:

REV	DETAILS	DATE	DRN/CHK

bhb architects
LICHFIELD 01543 254357
CHELTENHAM 01242 521608
mail@bhbarchitects.co.uk
RIBA Chartered Practice

17 Bridge Lane, Witherley

Bin Storage Details

Ms Nicki Bowman

DRAWING NO. 4468-202

REV	DATE
[#]	Aug '26

PRELIMINARY

DRN	CHK	SCALE
SB	BHB	1:20 @ A3

ISO 9001 REGISTERED FIRM
ISO 14001 REGISTERED FIRM

The copyright of this drawing and design is vested in the Architect and must not be copied or reproduced without written consent. All dimensions given are to be verified on site by the responsible contractor. Do not scale drawing for purposes of construction.

The Green REGISTER OF CONSTRUCTION PROFESSIONALS