SAN GIOVANNI RESTAURANT, SHEEPY PARVA




ELEVATION - NORTH FACING




ELEVATION - EAST FACING




ELEVATION - WEST FACING

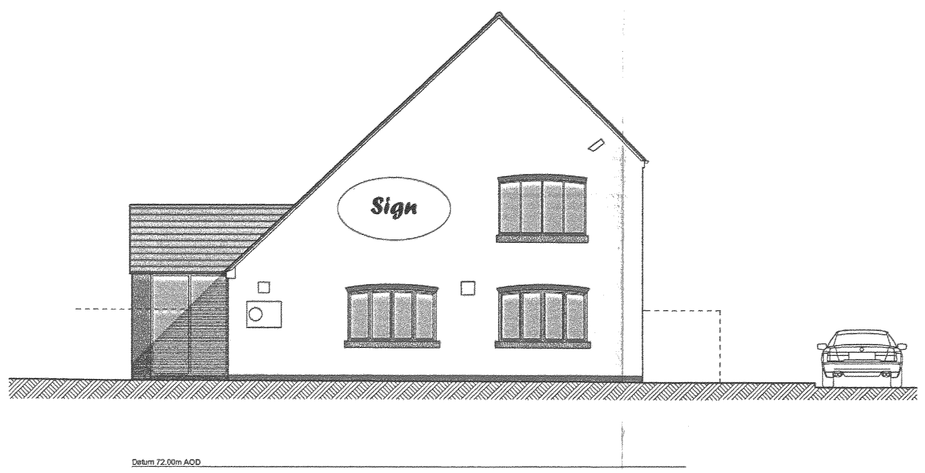

ELEVATION - SOUTH FACING

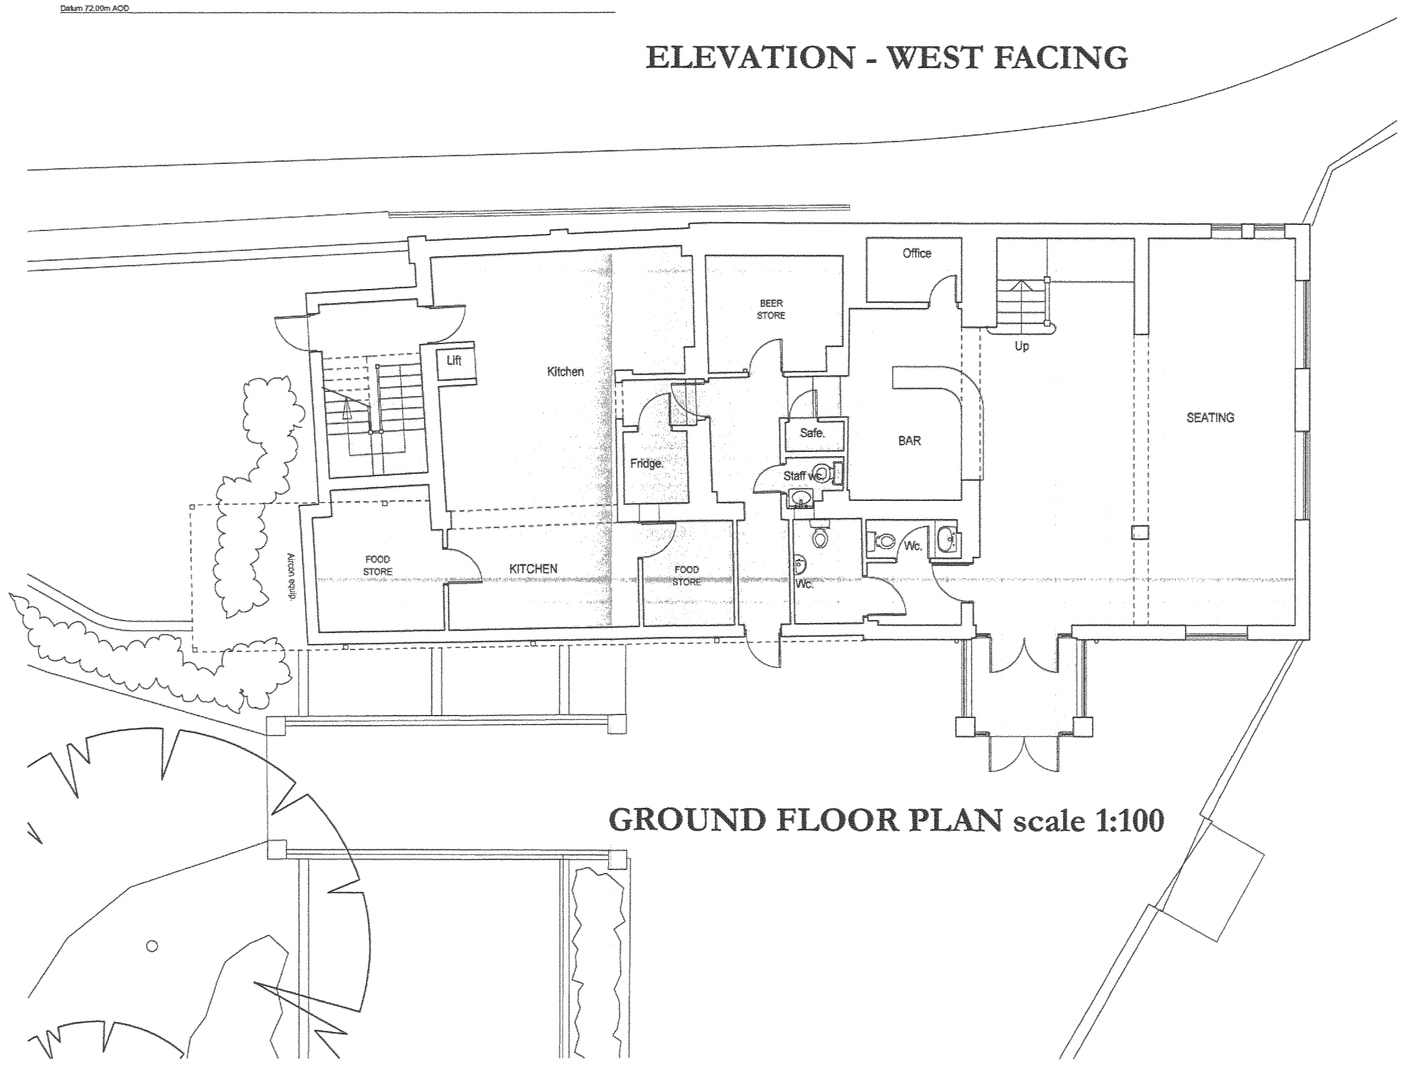

GROUND FLOOR PLAN scale 1:100

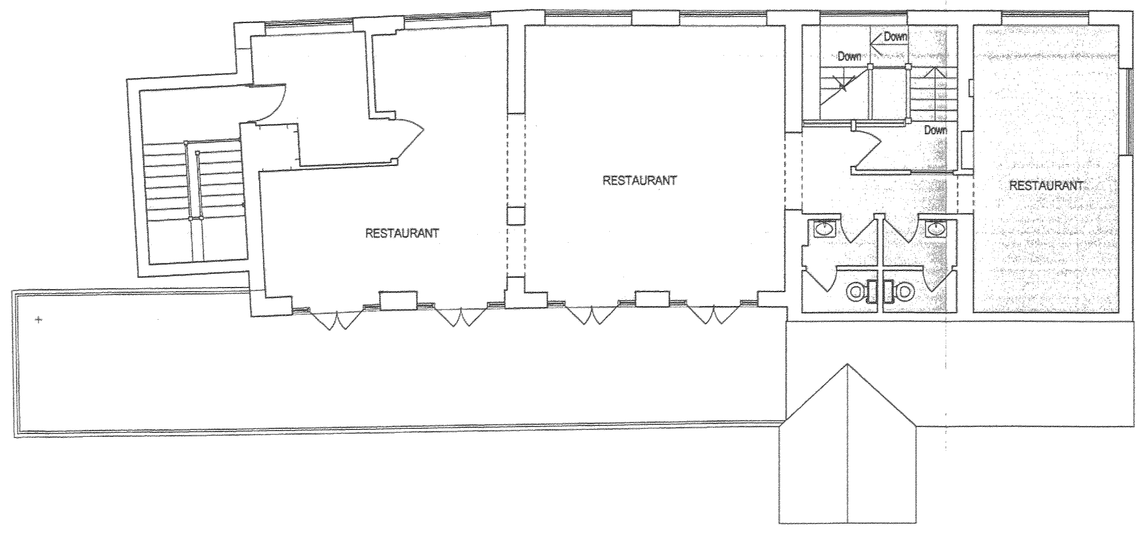

FIRST FLOOR PLAN scale 1:100

The Builder is to check and verify all buildings and site dimensions, levels and sewer invert levels prior to commencement of work.

Do not scale off this drawing, work to figured dimensions only.

This drawing must be read and checked with all structural and relevant specialist drawings.

The Builder is to comply in all respects with the current Building Regulations and latest Codes of Practice.

RECEIVED
30 DEC 2003

revisions

JOB No.		
No.	Description	Date
A.	LAYOUT REVISED	01.08.2007

HADEN RITCHIE BAILEY
ARCHITECTS, PLANNING & DEVELOPMENT CONSULTANTS
THE MANOR HOUSE LICHFIELD STREET TAMWORTH
STAFFORDSHIRE B79 7QF Tel 01827 62251/2 Fax 01827 310513
Email contact@hadenritchie.co.uk

EXTENSIONS & ALTERATIONS AT
SAN GIOVANNI RESTAURANT,
SHEEPY PARVA.

FLOOR PLANS & ELEVATIONS

SCALE	DATE	DRAWN	JOB No.
1/100.	JUN 2007		5579.06

copyright of this drawing and of work executed from it remain the property of HRB Ltd.