




EXISTING NORTH AND SOUTH ELEVATIONS

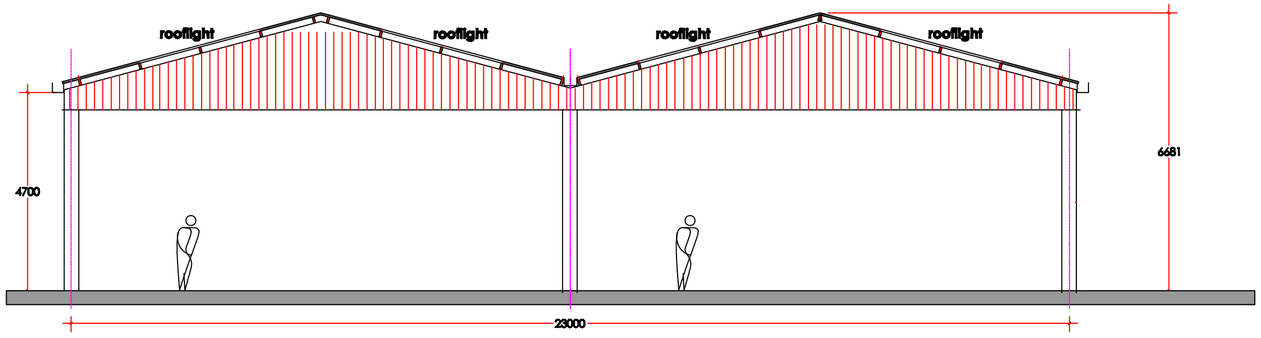

EXISTING EAST AND WEST ELEVATIONS

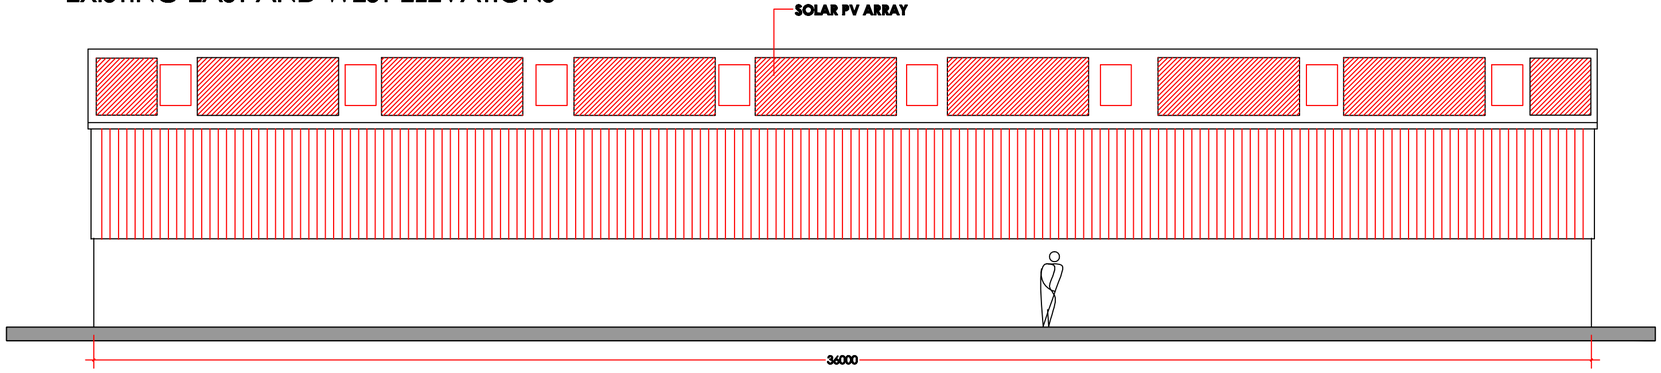

PROPOSED SOUTH ELEVATIONS

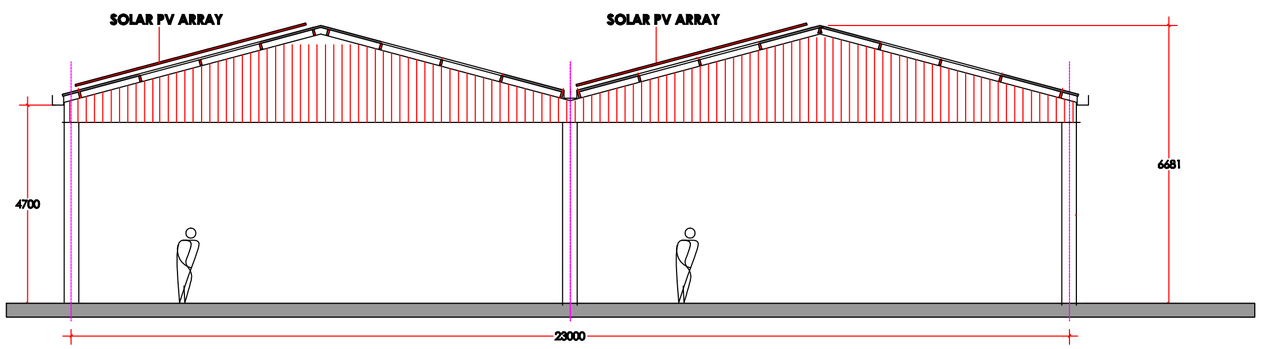

PROPOSED EAST ELEVATION

LINTON FARM
MERRYLEES ROAD
THORNTON
LEICESTERSHIRE

PROPOSED ROOF MOUNTED PHOTOVOLTAIC INSTALLATION ON EXISTING SLURRY STORE

1 : 100

DRAWING PH/AP/3000A
JULY 2011
REV A Elevation retitled