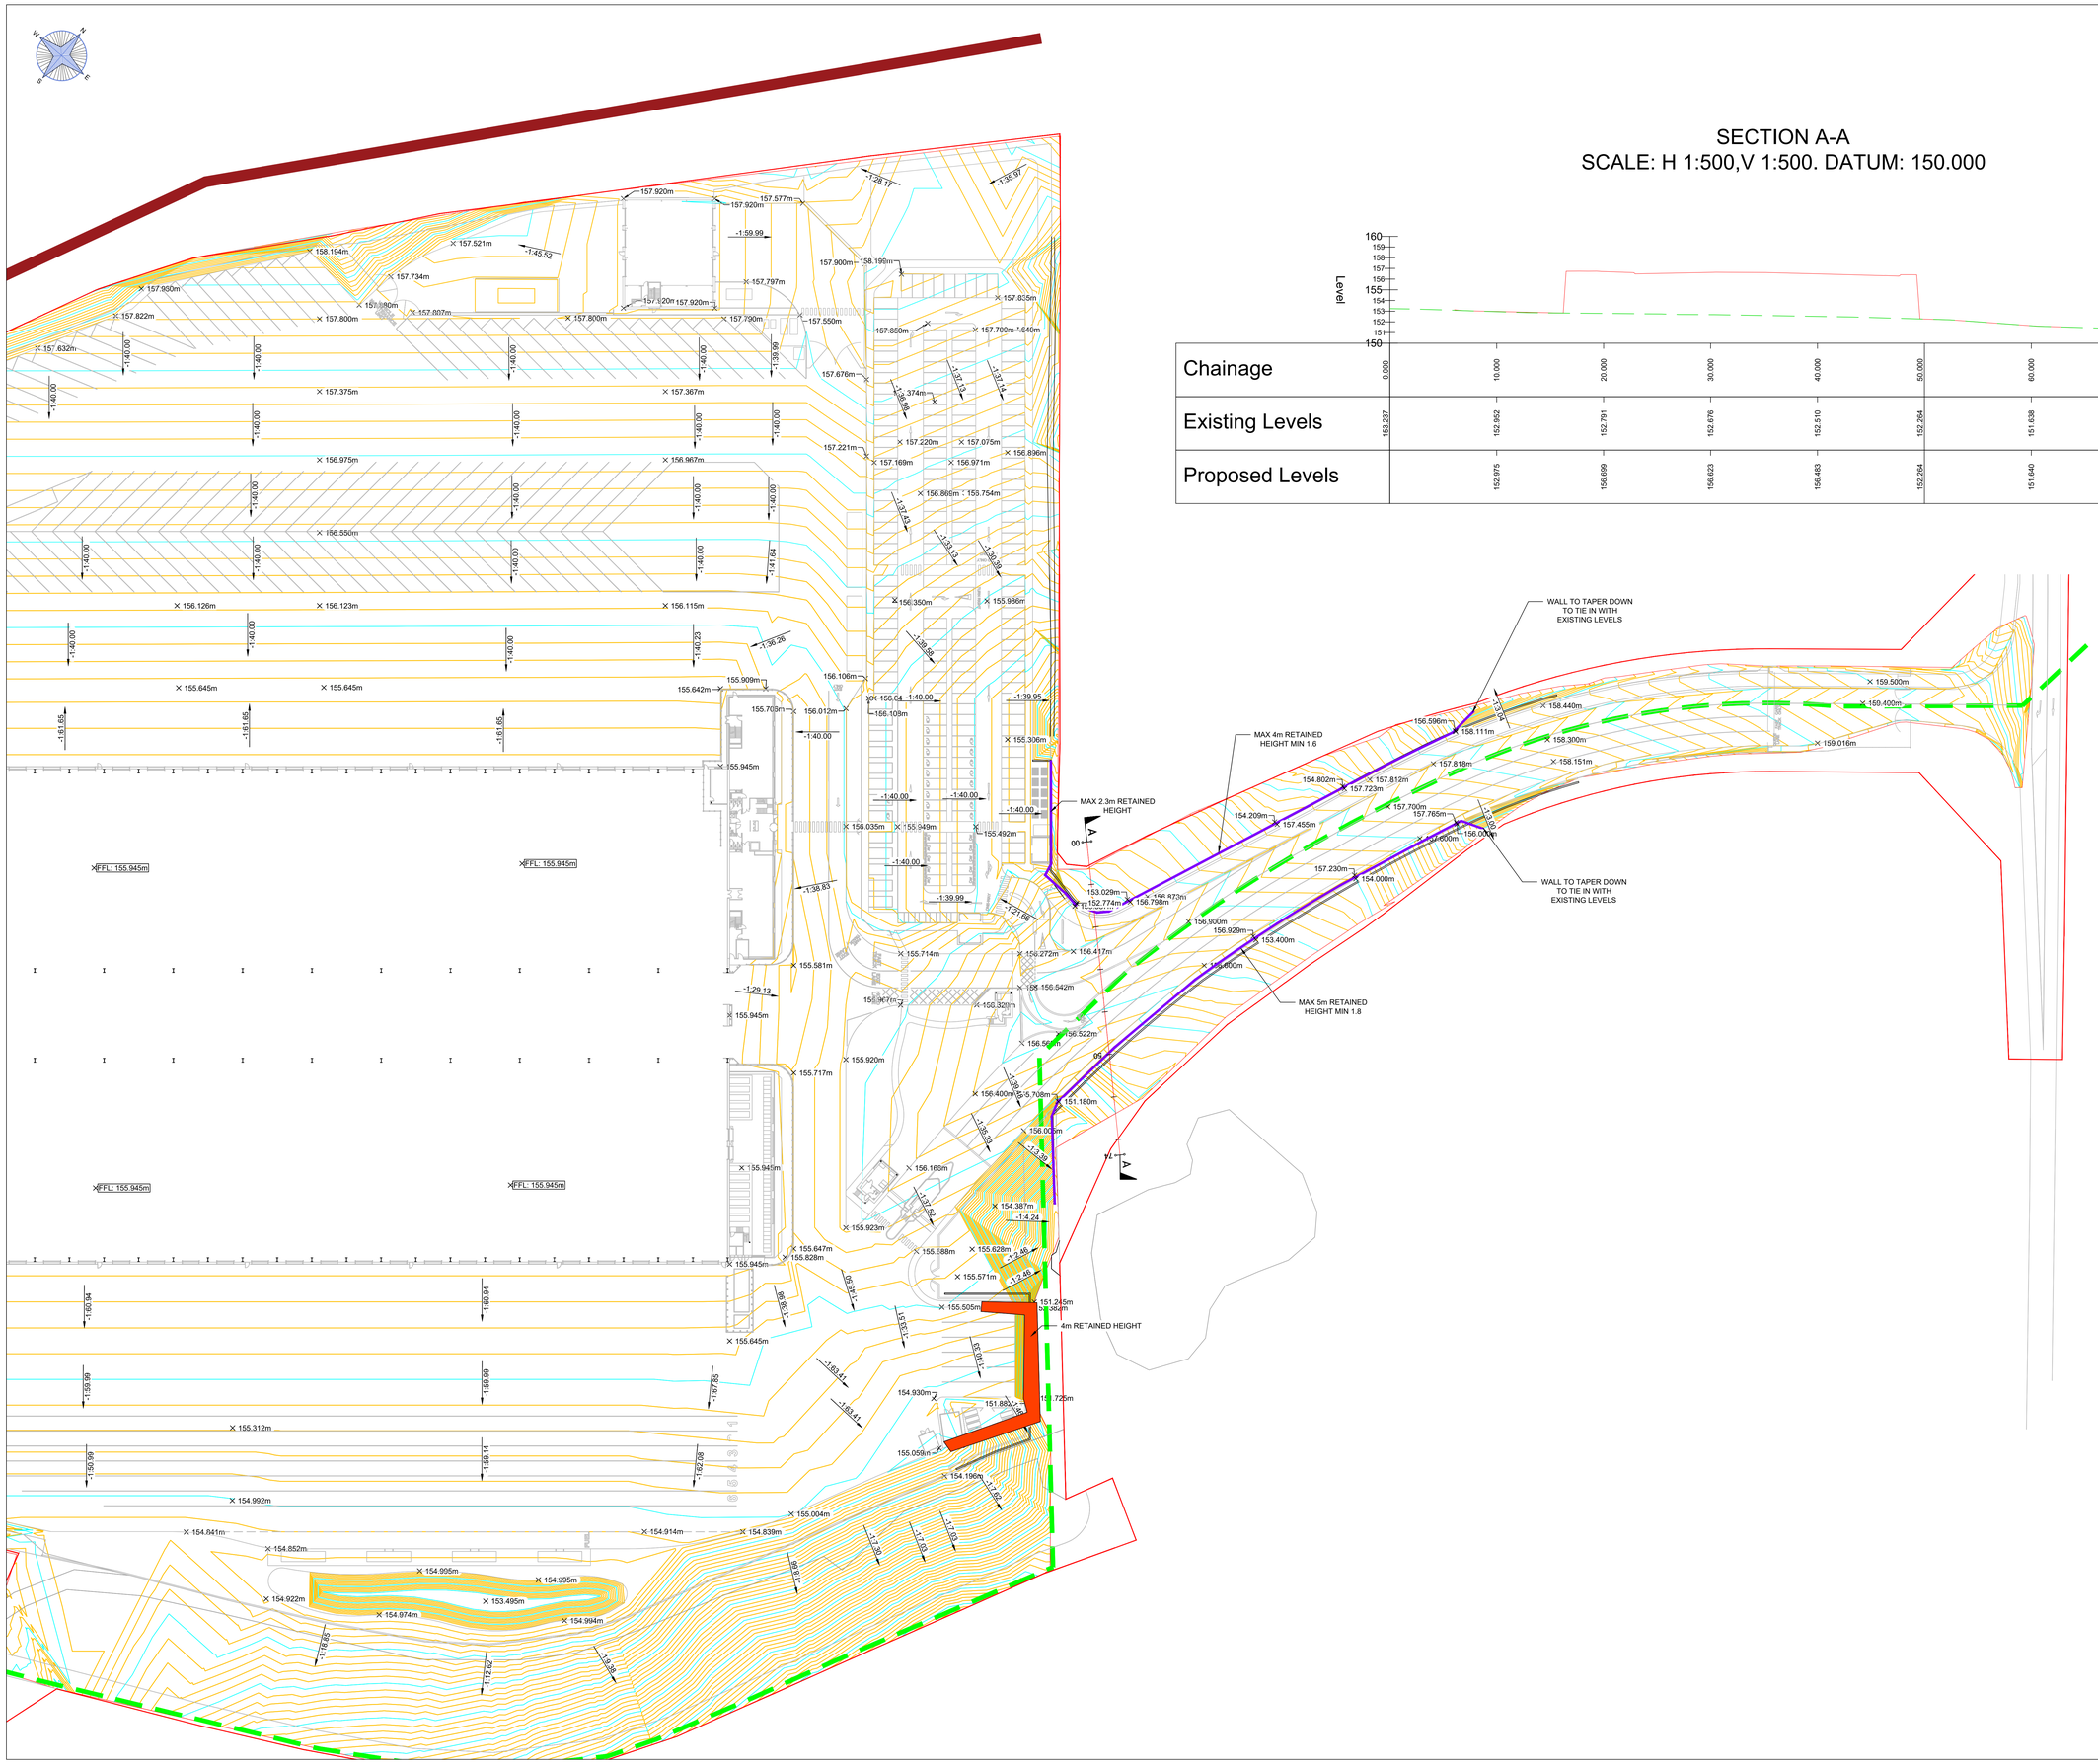

SECTION A-A
SCALE: H 1:500,V 1:500. DATUM: 150.000

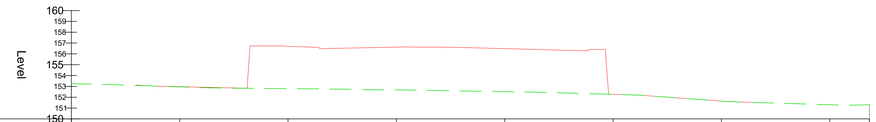

Chainage	0.000	10.000	20.000	30.000	40.000	50.000	60.000	70.000	73.654
Existing Levels	153.237	152.952	152.791	152.676	152.510	152.264	151.638	151.301	151.304
Proposed Levels		152.975	158.699	156.623	159.483	152.264	151.640		

Notes

- THIS DRAWING IS TO BE READ IN CONJUNCTION WITH ALL OTHER RELEVANT ARCHITECTS, ENGINEERS AND SPECIALISTS DRAWINGS TOGETHER WITH THE APPROPRIATE SPECIFICATIONS.
- IT IS THE CONTRACTORS RESPONSIBILITY TO CHECK ALL DIMENSIONS ON SITE. DIMENSIONS MUST NOT BE SCALED FROM THIS DRAWING. ANY DISCREPANCIES TO BE BROUGHT TO THE IMMEDIATE ATTENTION OF THE ARCHITECT IN WRITING.
- ALL DIMENSIONS ARE IN MILLIMETRES UNLESS NOTED OTHERWISE.
- ALL LEVELS ARE IN METRES, UNLESS NOTED OTHERWISE

Earthworks Notes

1. Levels shown on this drawing are based upon topographical survey "Bagworth RBC - OGL Topo - BEC June 2023 and Axis Sep 22"
2. Levels shown on this drawing are based upon Architectural Layout "4092 - 10 - Proposed Site Plan".
3. Level and earthworks shown on this drawing are indicative and for information only. Proposed finished levels are based on achieving an approximate cut and fill balance and will change following receipt of further information and detailed design

Legend

- REDLINE BOUNDARY
- HV CABLE ROUTE
- RETAINING WALL

Rev	Date	By	Description	Appd
P12	13.05.25	CCF	Client name updated	PJB
P11	09.05.25	JCB	Road retaining walls updated	PJB
P10	07.05.25	JCB	Road retaining walls updated	PJB
P9	06.05.25	JCB	Road retaining walls heights added	PJB
P8	02.05.25	JCB	Access Road retaining walls modeled	PJB
P7	28.04.25	CCF	Client name updated	PJB
P6	22.04.25	JCB	Updated with Blade Comments	PJB
P5	22.04.25	JCB	Weigh Bridge Retaining wall removed	PJB
P4	25.03.25	JCB	Updated with latest site plan	PJB
P3	17.03.25	JCB	Updated with latest site plan	PJB
P2	19.02.25	JCB	Issued for Information	PJB
P1	14.02.25	JCB	Issued for Information	PJB

Revisions

Status

PRELIMINARY

Tier Consult Ltd.
Unit 5 Office Village
Sandpiper Court
Chester Business Park
Chester | CH4 9QZ
t: 01244 684900

Client

Barberry Bardon Ltd

Project

PROJECT EXCELLENCE.

Title

PROPOSED LEVELS.
SHEET 2

Scale	Drawn	Revision
1:500@A0	JCB	P12
Date	Checked	
SEP' 24	DRL	

Drawing Ref.:
Project noOriginatorVolumeLevelTypeRoleNumber

T_24_2757-60-02