



Heath Lane Academy

Replacement Lighting and Fencing to AGP

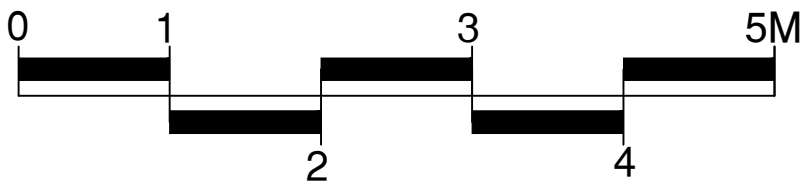

CONSULTANTS
Surfacing Standards Ltd
Office 2, Enterprise House,
Aston Road, Loughborough, LE15 9AY
01530 400172


1. DO NOT SCALE FROM DRAWING UNLESS FOR PLANNING PURPOSES ONLY. ALL DIMENSIONS TO BE CHECKED ON SITE PRIOR TO COMMENCEMENT OF WORKS.
2. THIS DRAWING IS COPYRIGHT TO SURFACING STANDARDS LTD.
3. ALL PERSONNEL SHOULD BE AWARE OF THE HEALTH AND SAFETY PLAN WHICH IS RETAINED IN THE SITE MANAGERS OFFICE.

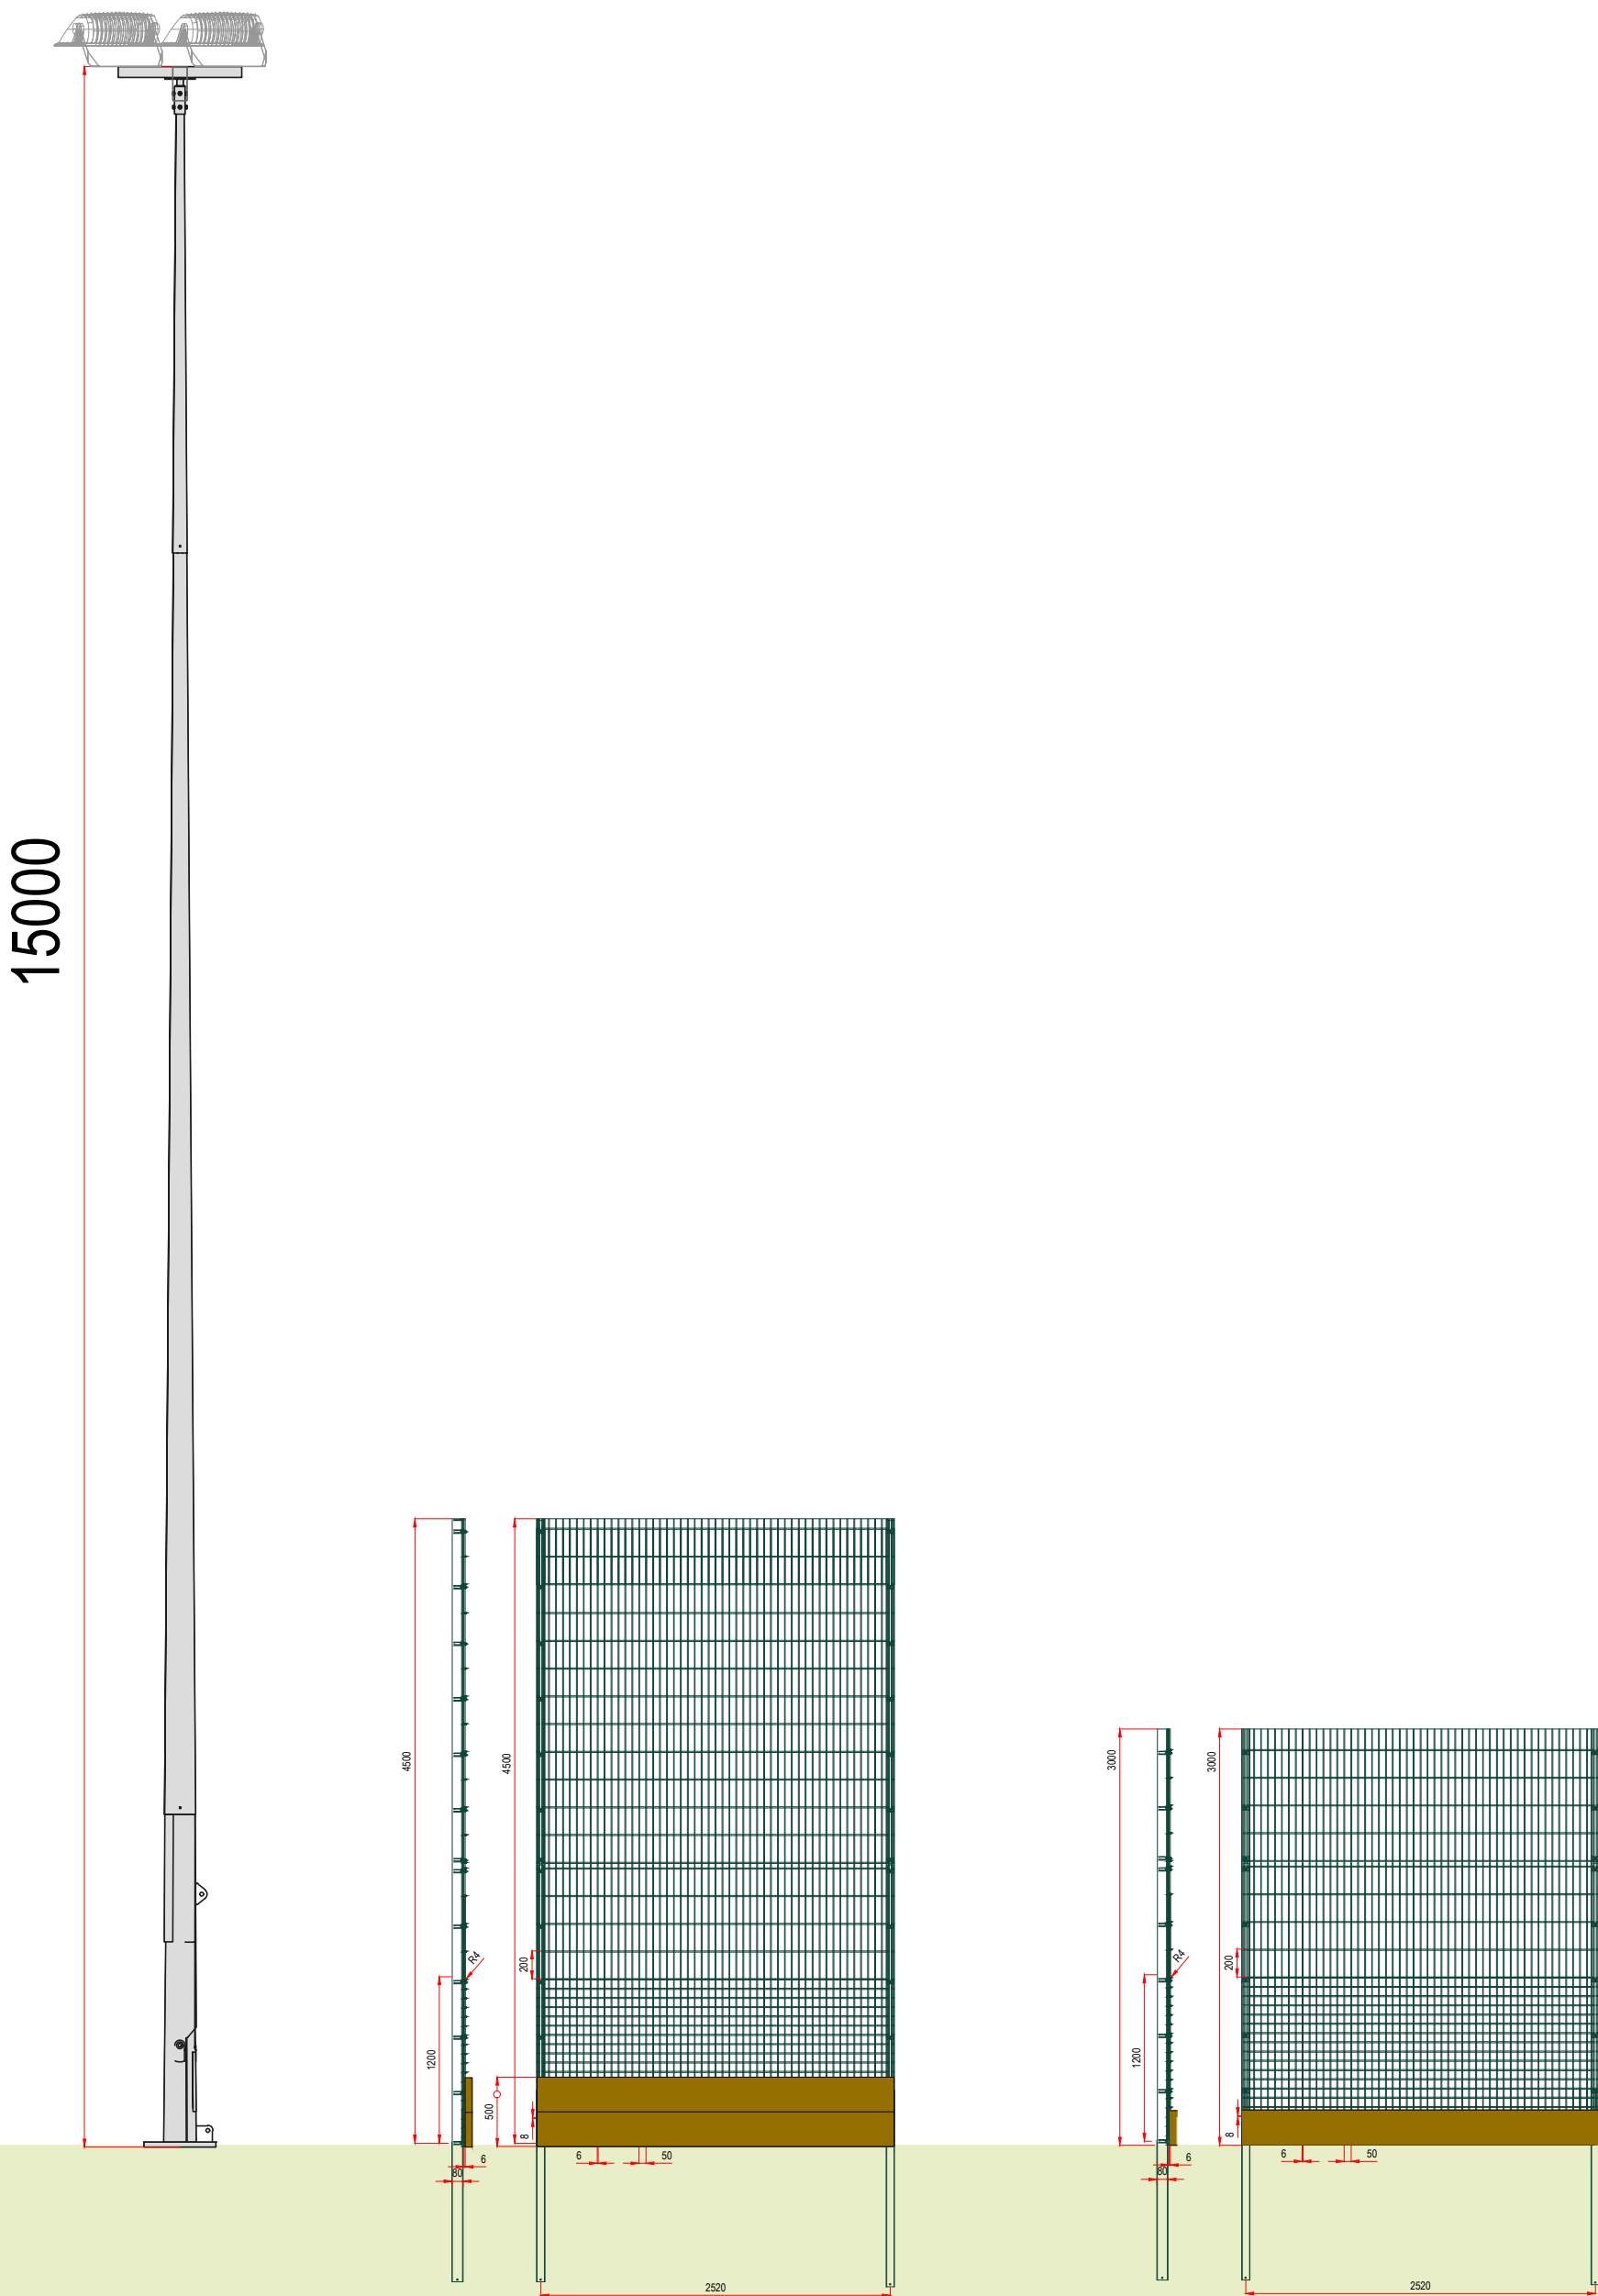

Floodlight Column

4.5m High Fence

3m High Fence

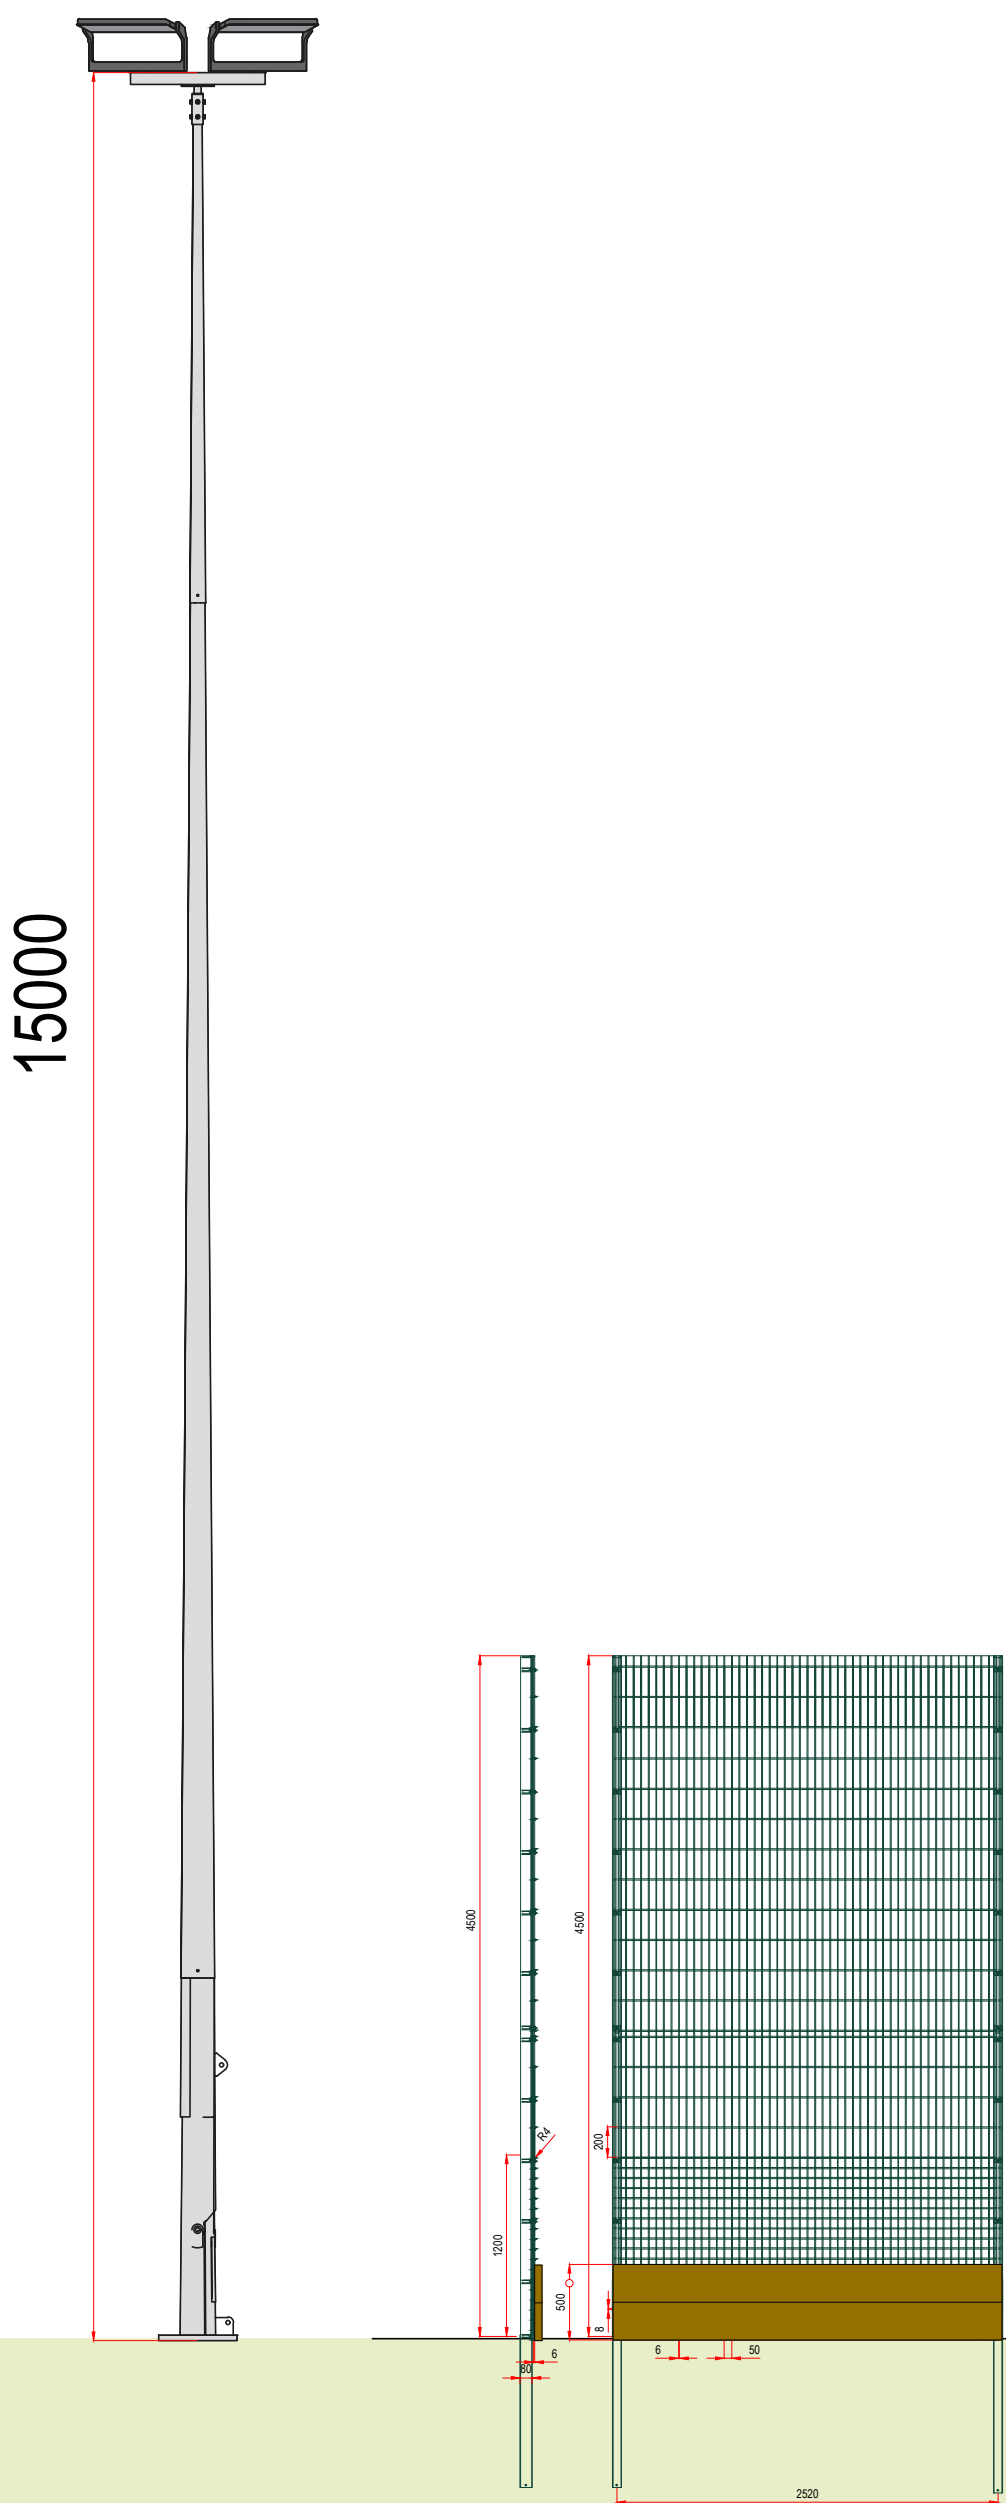

Floodlight Column

4.5m High Fence

00	FEASIBILITY ISSUE	ME	WB	06.10.21
REV	DESCRIPTION	REV	CK	DATE



AUTHOR
ME

TITLE
Heath Lane Academy
Replacement Lighting and Fencing to AGP
Proposed Elevation

PROJECT	SCALE	SIZE
SSL3505	1:50	A1
DRAWING No	REVISION	
04	00	