

Proposed Front Elevation
Stonework facing

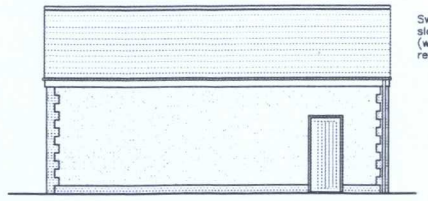

Proposed Side Elevation
Painted & Rendered Facing
(Colour Grey)

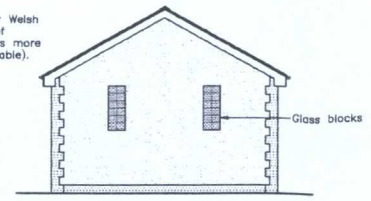

Proposed Rear Elevation
Painted & Rendered Facing
(Colour Grey)

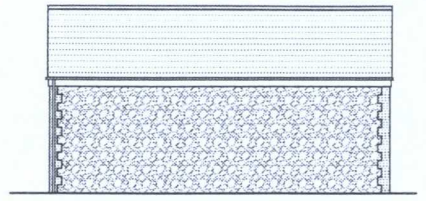

Proposed Side Elevation
Stonework facing

DEVELOPMENT SERVICES
22 FEB 2010
RECEIVED

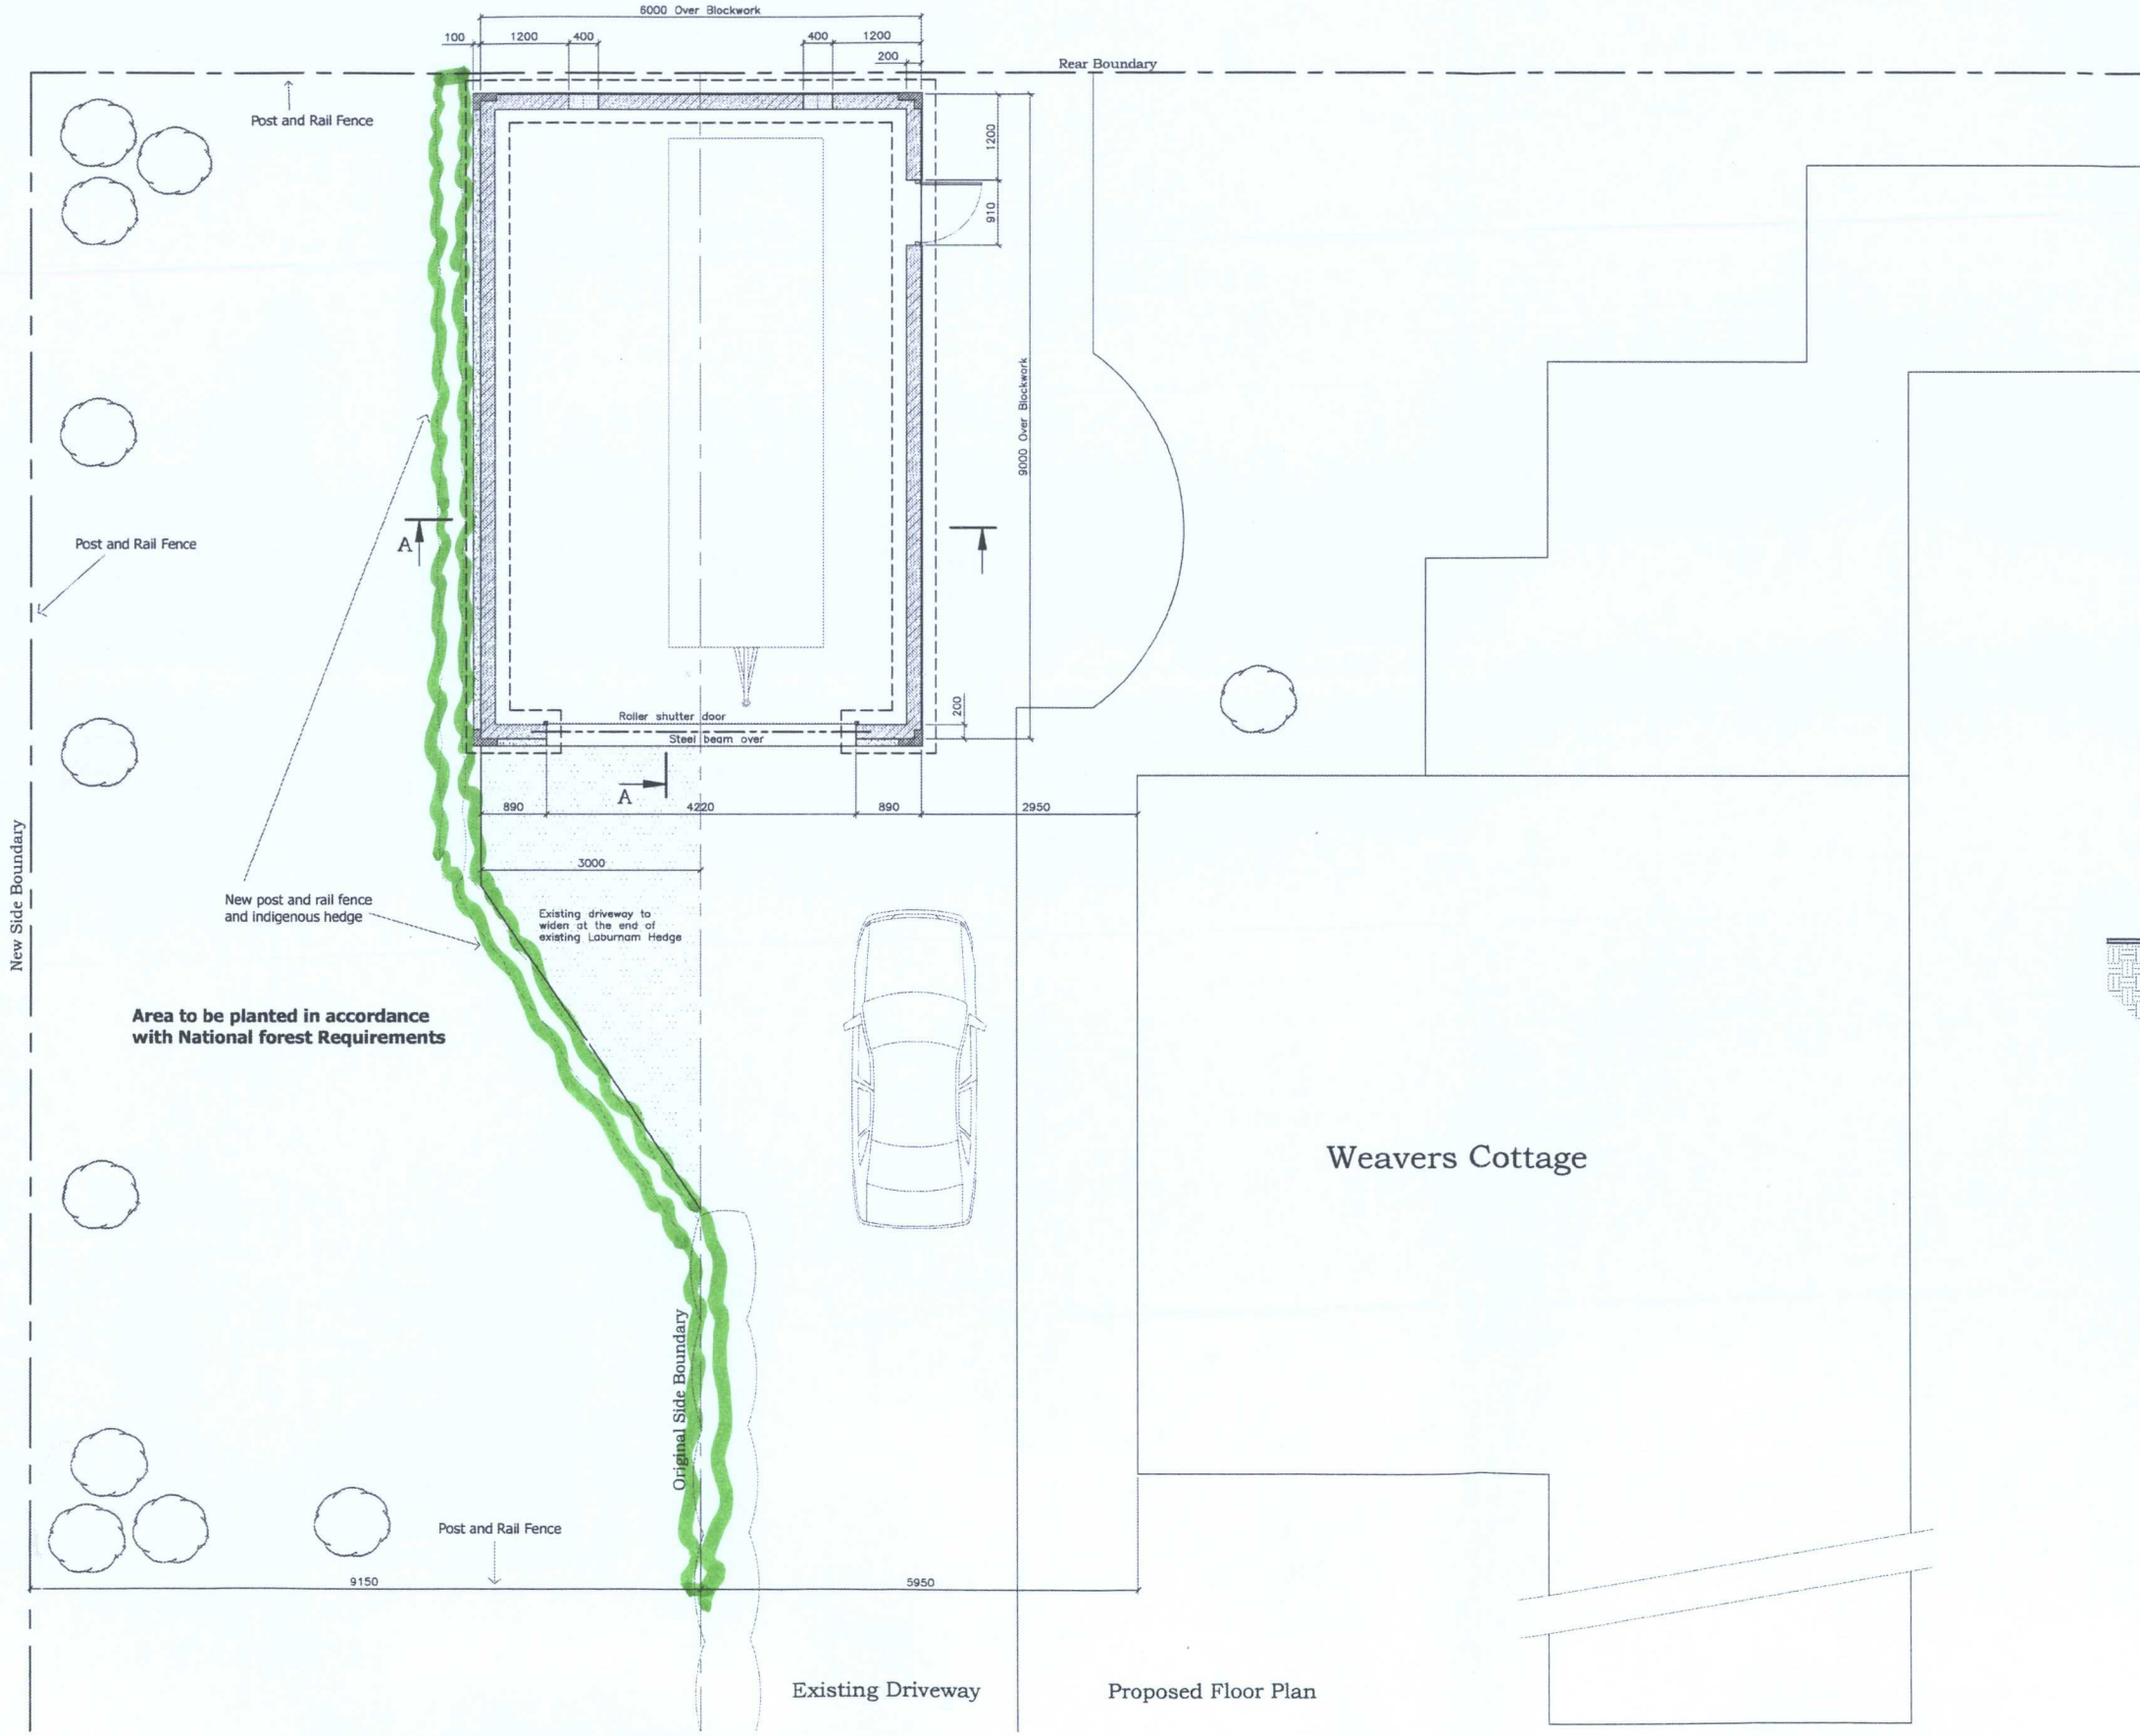

Proposed Floor Plan

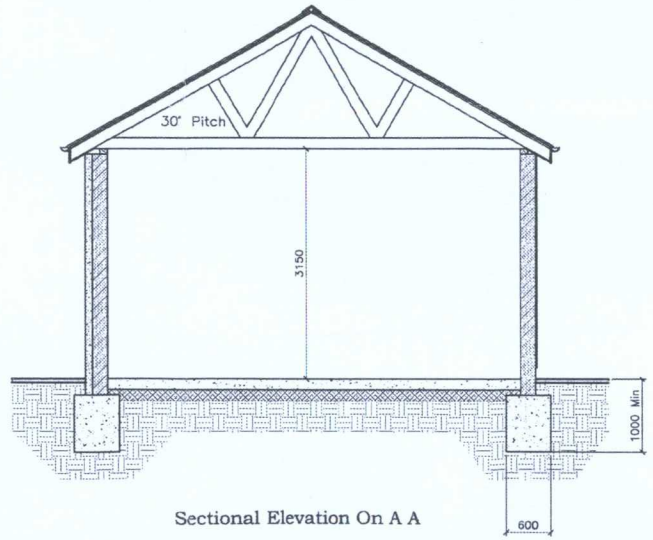

Sectional Elevation On A A

13/11/2009	Rev B	Garage re-sited & width reduced
11/08/2009	Rev A	Width of garage reduced. Roof pitch reduced by 5°

Proposed Detached
Car & Caravan Garage
(Revised Scheme)

For: Mr & Mrs Day
Weavers Cottage,
Cottage Lane,
Ulverscroft
Markfield,
Leicestershire
LE67 9PH

A1 Scales 1:100 & 1:200 Sheet 1 of 1 Rev B