




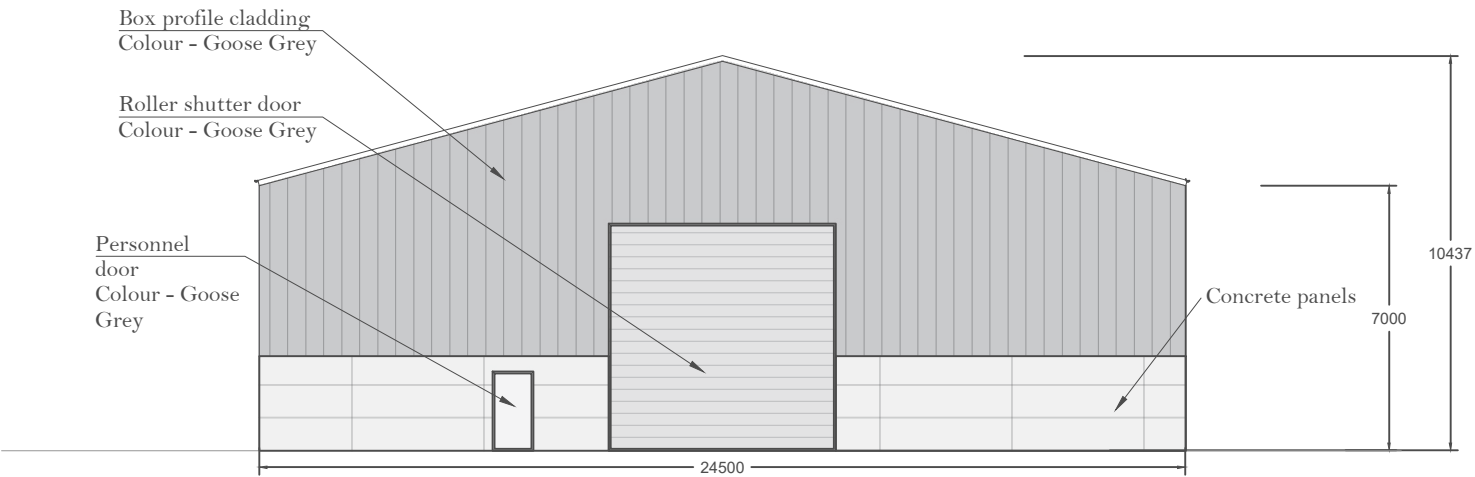


Proposed : Front Elevation @ 1:200

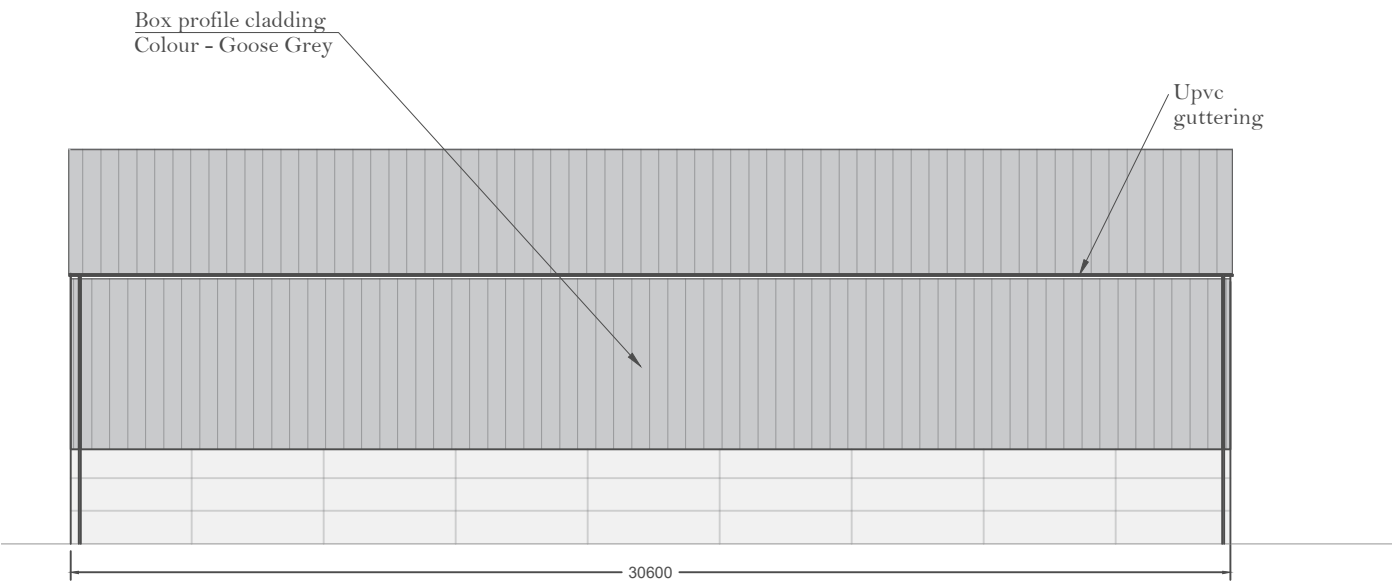


Proposed : Flank Elevation @ 1:200

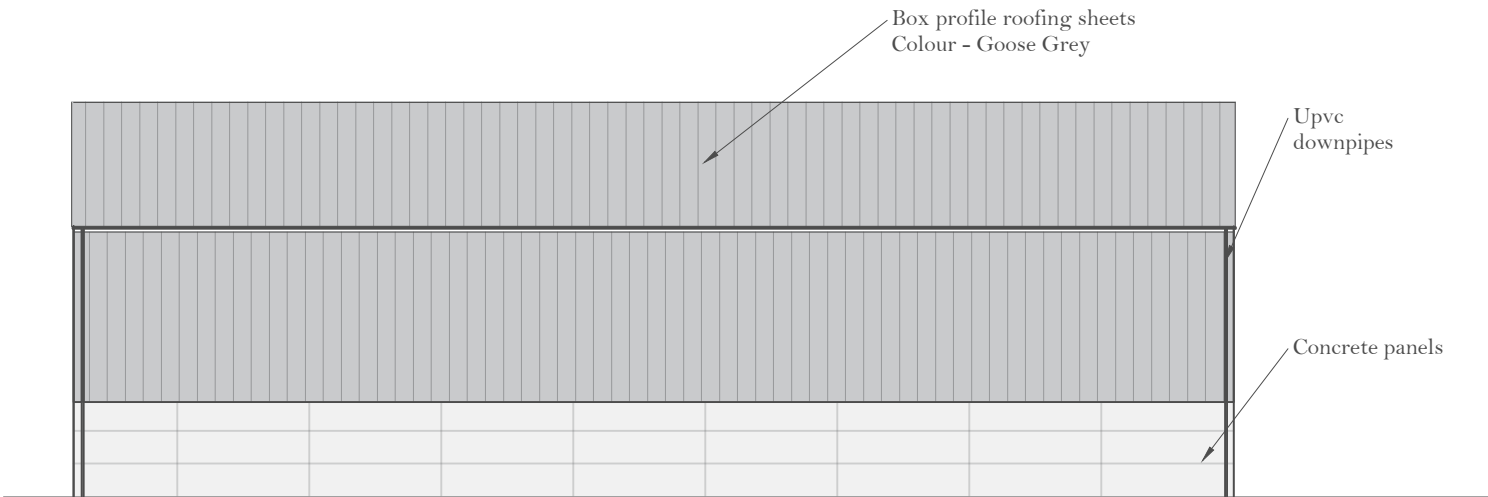

Proposed : Flank Elevation @ 1:200

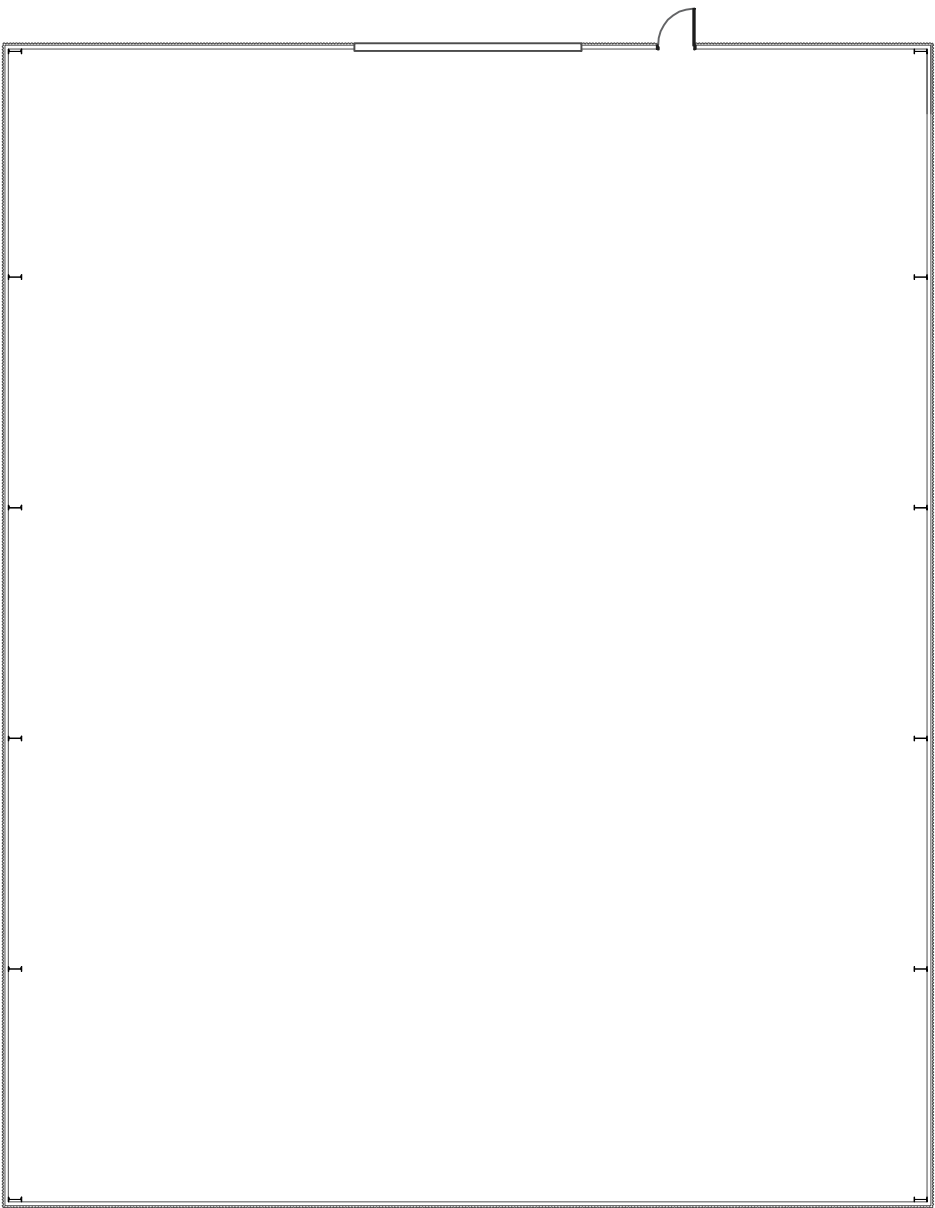

Proposed : Floor Plan @ 1:200

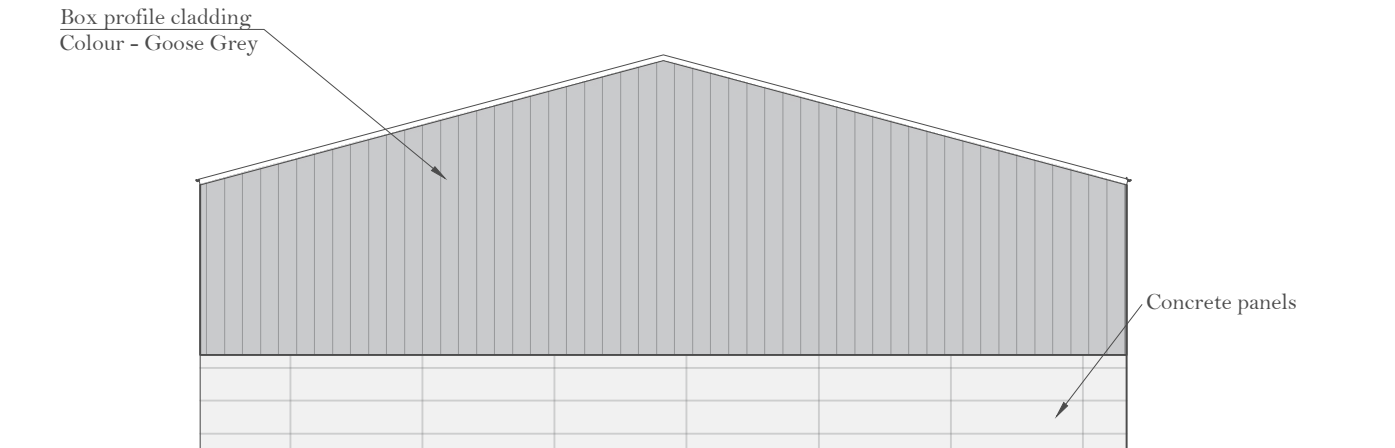

Proposed : Rear Elevation @ 1:200