



EXISTING SIDE ELEVATION - SOUTH WEST
Scale 1/100

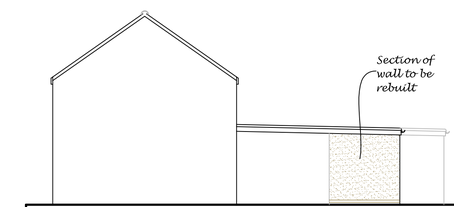


EXISTING REAR ELEVATION
Scale 1/100




PROPOSED SIDE ELEVATION - SOUTH WEST
Scale 1/100

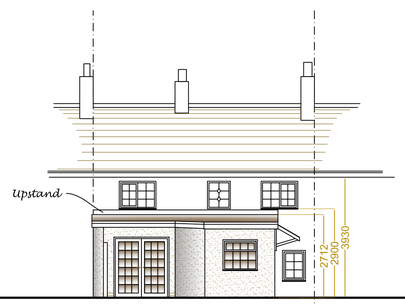

PROPOSED REAR ELEVATION
Scale 1/100

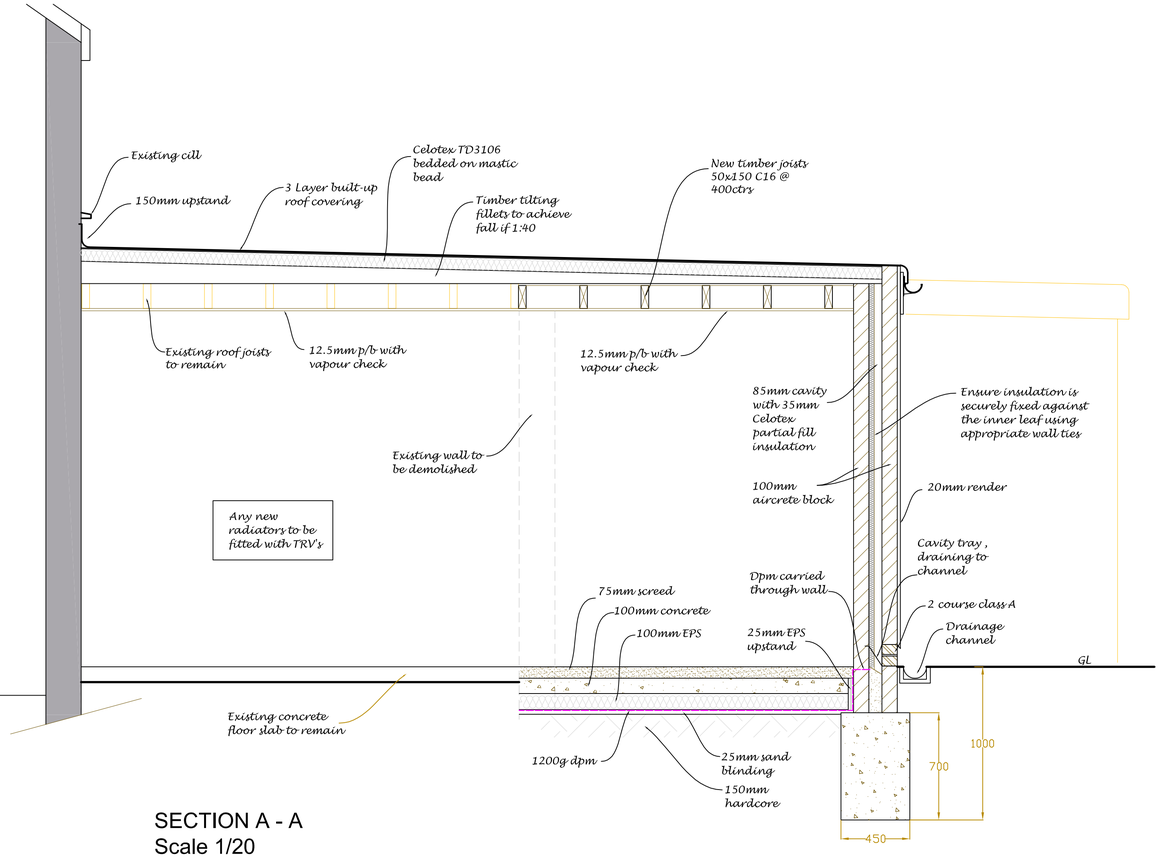


SECTION A - A
Scale 1/20

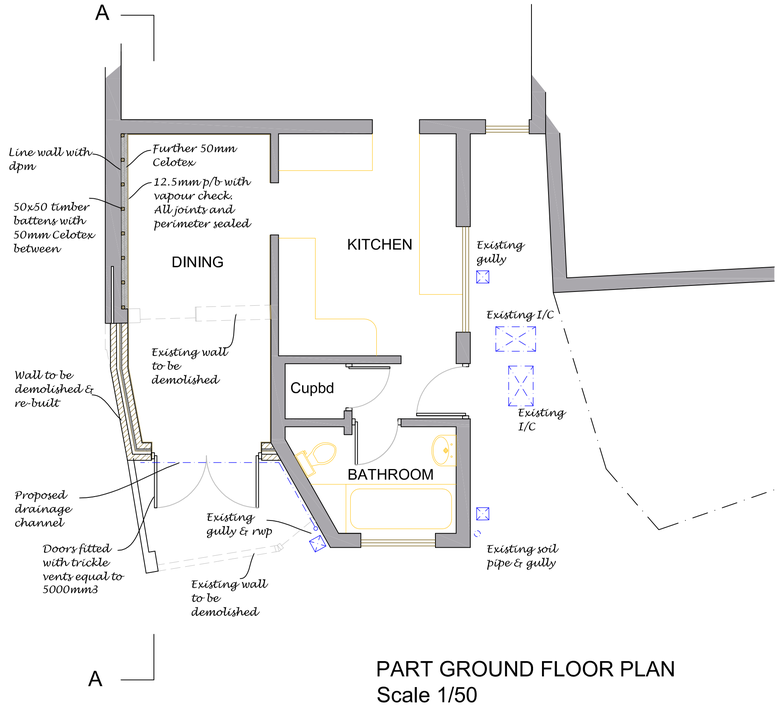


PART GROUND FLOOR PLAN
Scale 1/50

All electrical work required to meet the requirements of Part P (Electrical Safety) will be designed, installed, inspected and tested by a person competent to do so and that prior to completion of the work, an appropriate BS 7671 Electrical Installation Certificate shall be issued to the Council for the work by such a person.

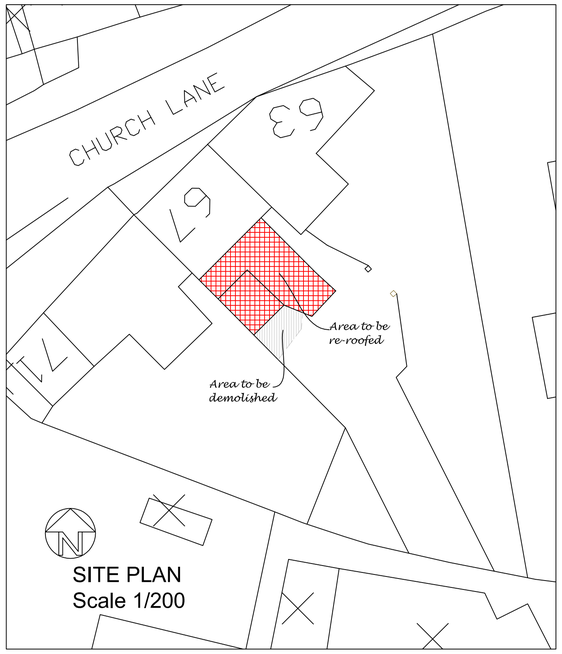

SITE PLAN
Scale 1/200

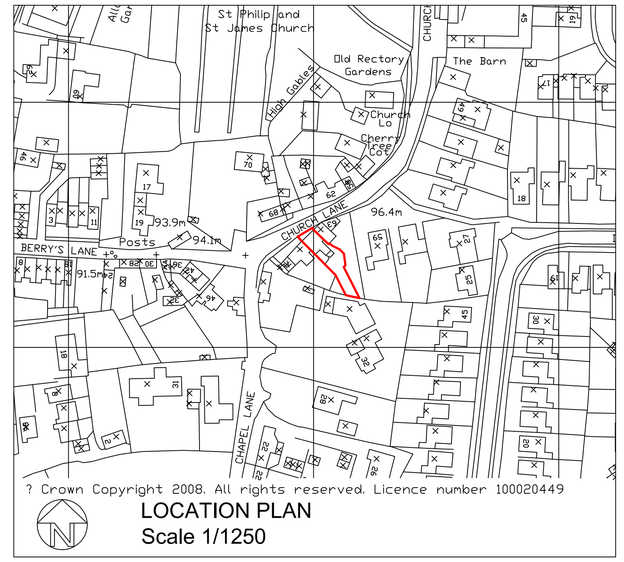

LOCATION PLAN
Scale 1/1250

Revisions
1. 23/6/08 - Plans to client for quotes
2. 23/6/08 - Submitted for CA consent

A1 SHEET

PROJECT: PROPOSED RE-ROOF & ALTERATIONS	PLANS & ELEVATIONS,	
ADDRESS: 67, CHURCH LANE, RATBY	SCALE: As Shown	DATE: JUNE 2008
CLIENT: MRS A ATHERTON	DRAWING NUMBER: A/CLR/08 / ISSUE NUMBER: 2	SHEET NUMBER: 1 of 1

Chartered Architect
HEPWORTH DESIGN
TEL : 0116 2106787
34, Halstead Road,
Mountsorrel
Loughborough
LE12 7HF

DO NOT SCALE - CHECK ALL DIMENSIONS ON SITE PRIOR TO ORDERING STORES