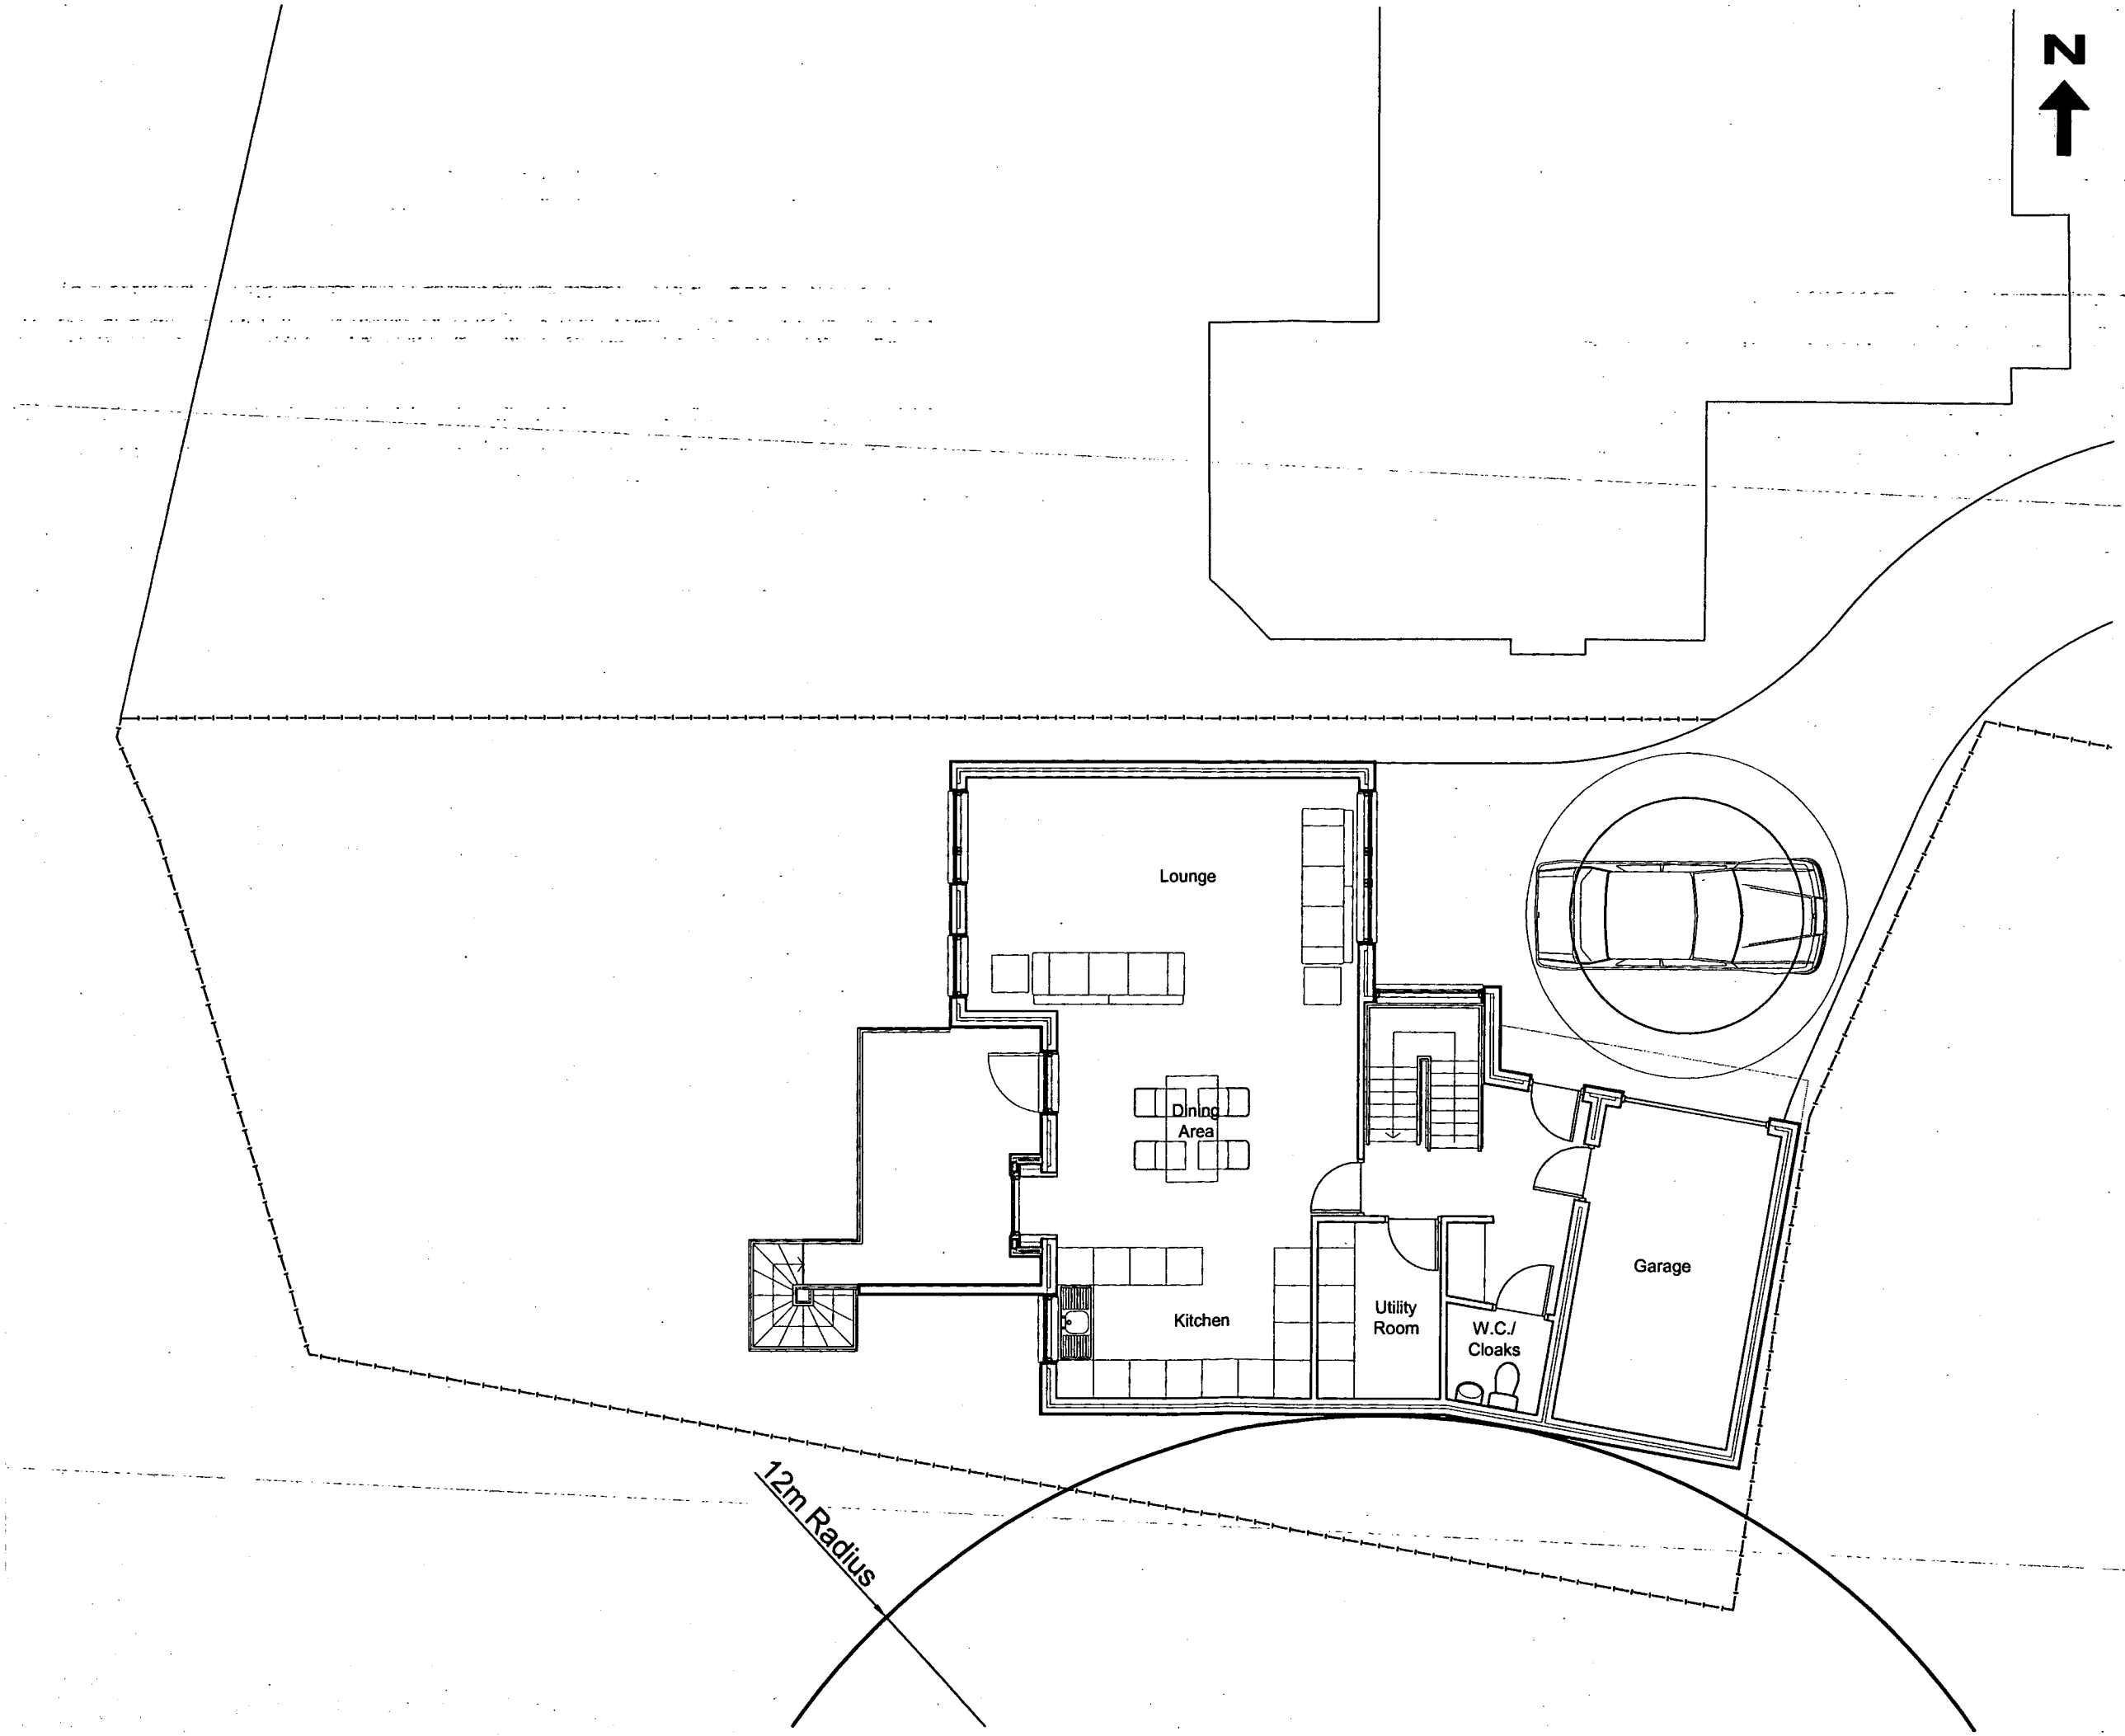

This drawing, the works and concepts depicted are the copyright of Stephen George and Partners and may not be reproduced or made use of, either directly or indirectly without express written consent

Do not scale off this drawing

All heights, levels, sizes and dimensions to be checked on site before any work is put to hand

Revisions:

DEVELOPMENT SERVICES
22 AUG 2008
RECEIVED

Stephen George & Partners
ARCHITECTS & PLANNERS

170 London Road
Leicester
LE2 1ND

Tel 0116 247 0557
Fax 0116 254 1095

PROJECT
Proposed New Dwelling
1 Moorland Close, Market Bosworth

DRAWING TITLE
Ground Floor Plan

DRAWING STATUS
Planning

CAD REF	DRAWN	TEAM
8530 P005	CA	CD

DATE	SCALE
August 2008	1:100 @ A3

PROJECT NO	DRAWING NO	REVISION
8530	P005	-