
DEVELOPMENT SERVICES
RECEIVED
04 SEP 2009

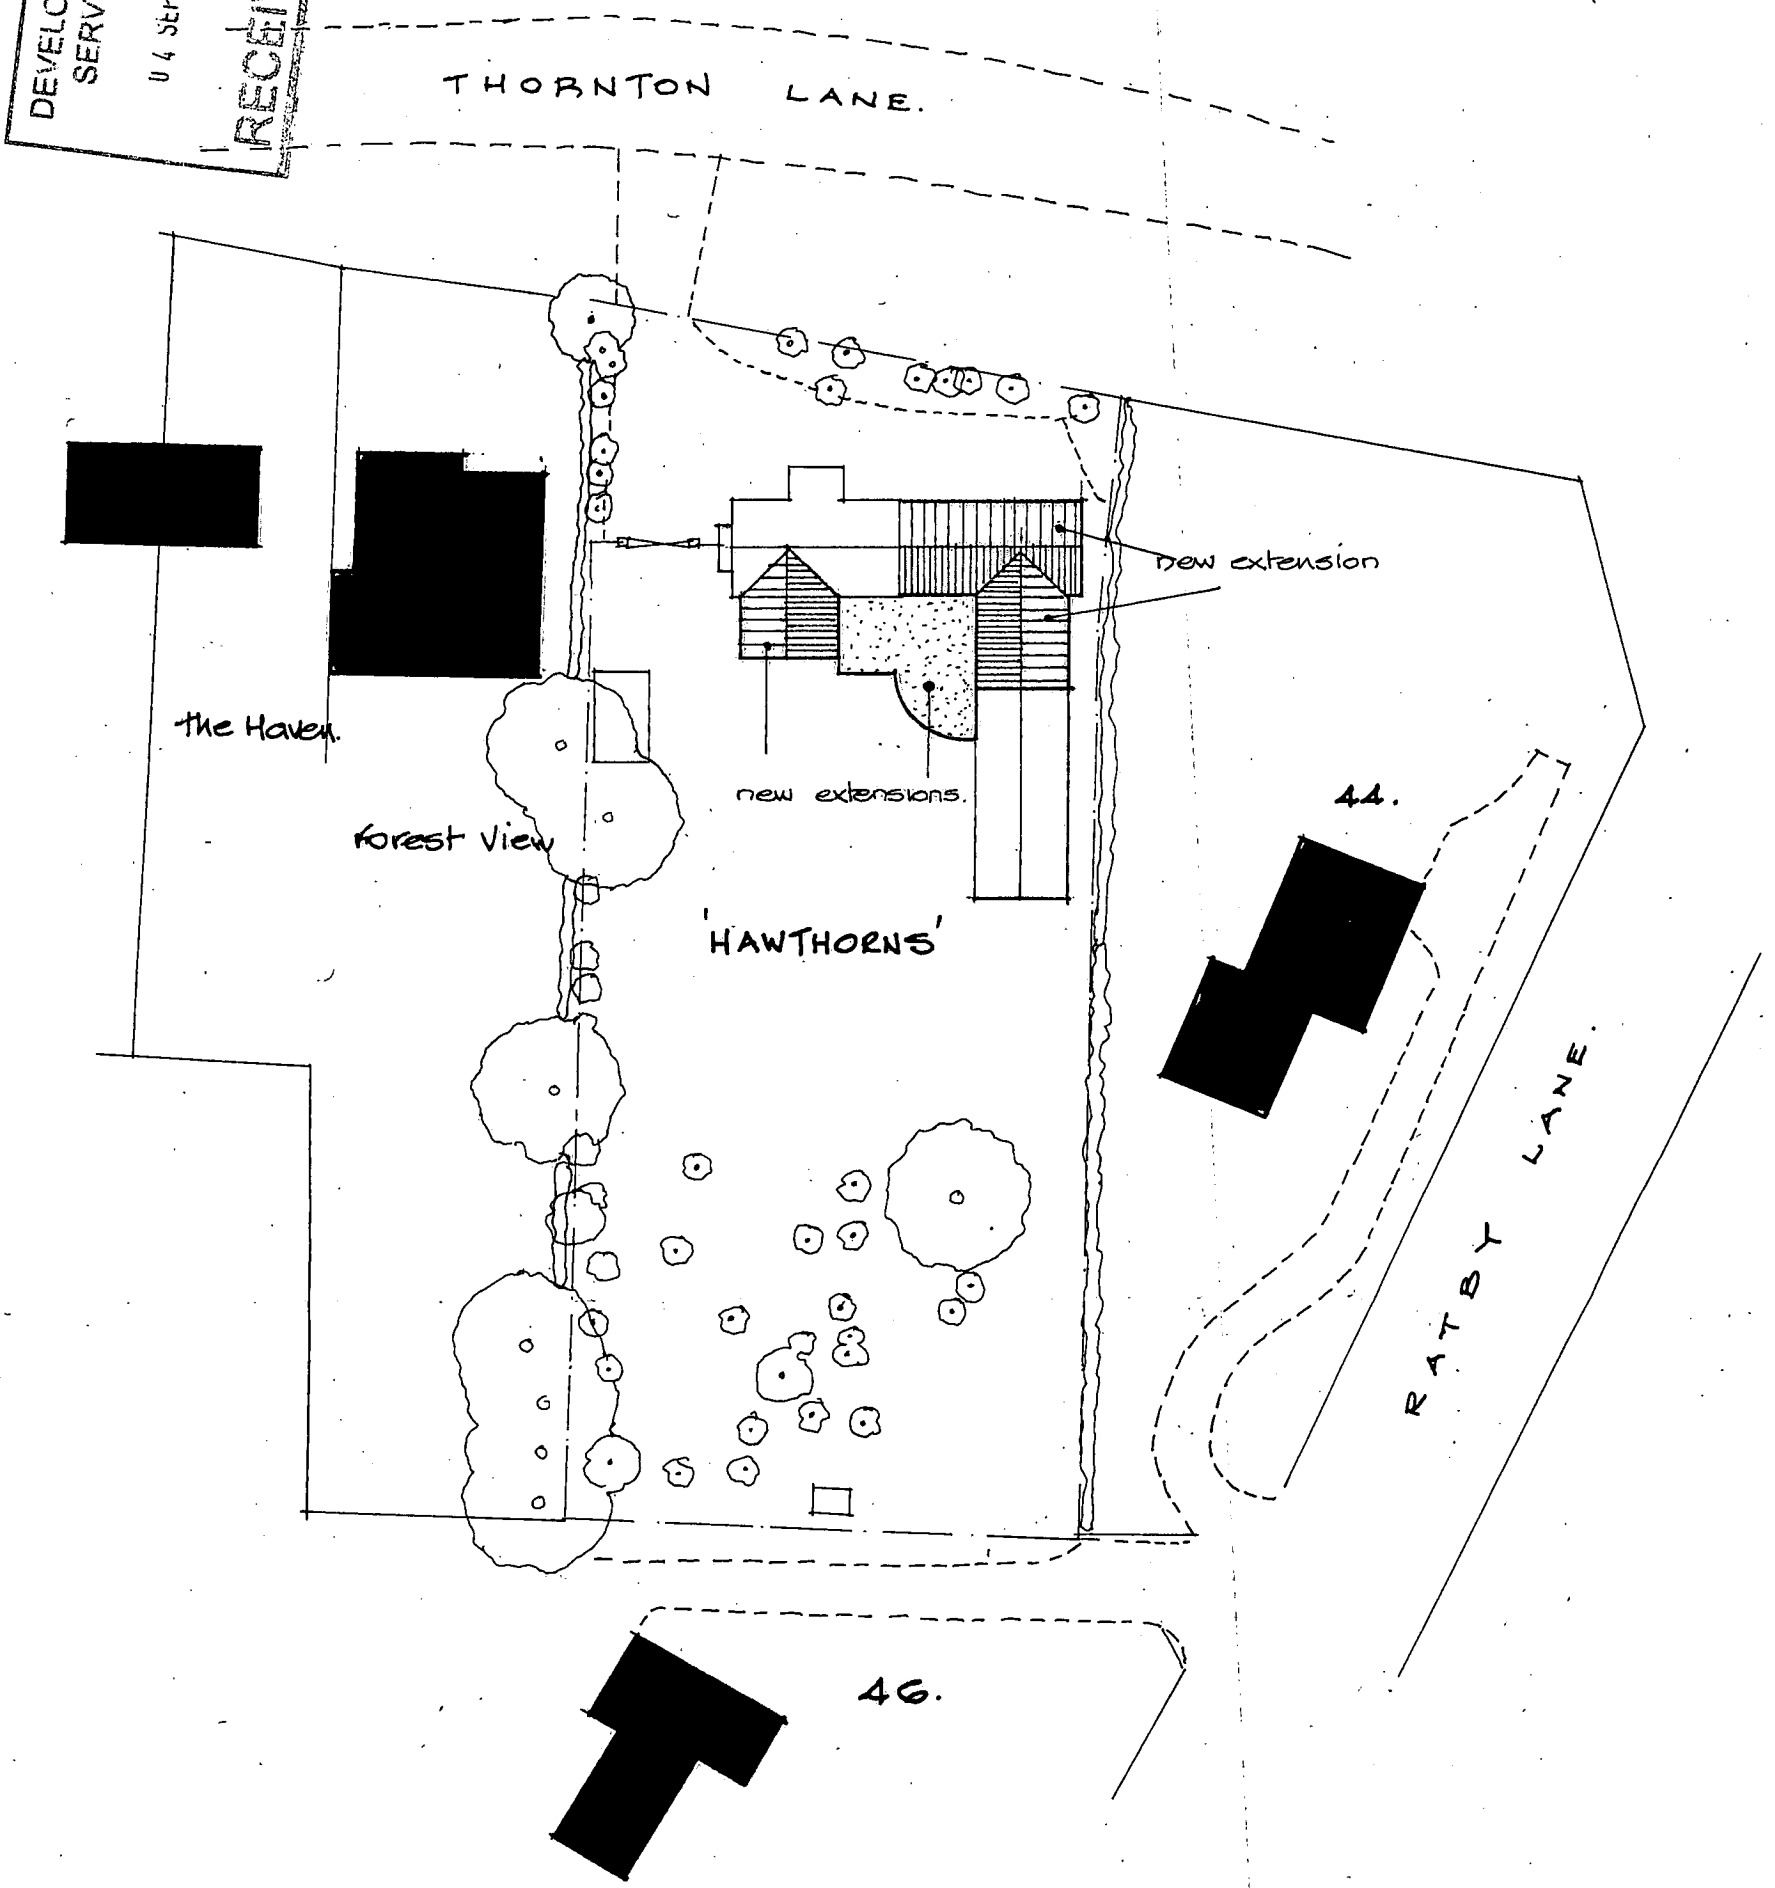

Rev	Date/Checked

PETER HADDON AND PARTNERS

The Old Rectory Rectory Lane Milton Malsor
NORTHAMPTON NN7 3AQ
t: +44 (0)1604 858916 f: +44 (0)1604 859123
www.peter-haddon.com

pHp architects

ALTERATIONS & EXTENSIONS.
'HAWTHORNS' MARKFIELD.
MR & MRS R. SMALLMAN.

BLOCK PLAN.

Issue Purpose:

Drawn by: PL Checked by:

Scales: 1·500 Date: 2·9·08.

CAD ref: N/A Dwg no.: 3784/3. Rev:

Copyright reserved. Do not scale. Dimensions to be checked on site. Discrepancies to be reported before proceeding