DCPLAN

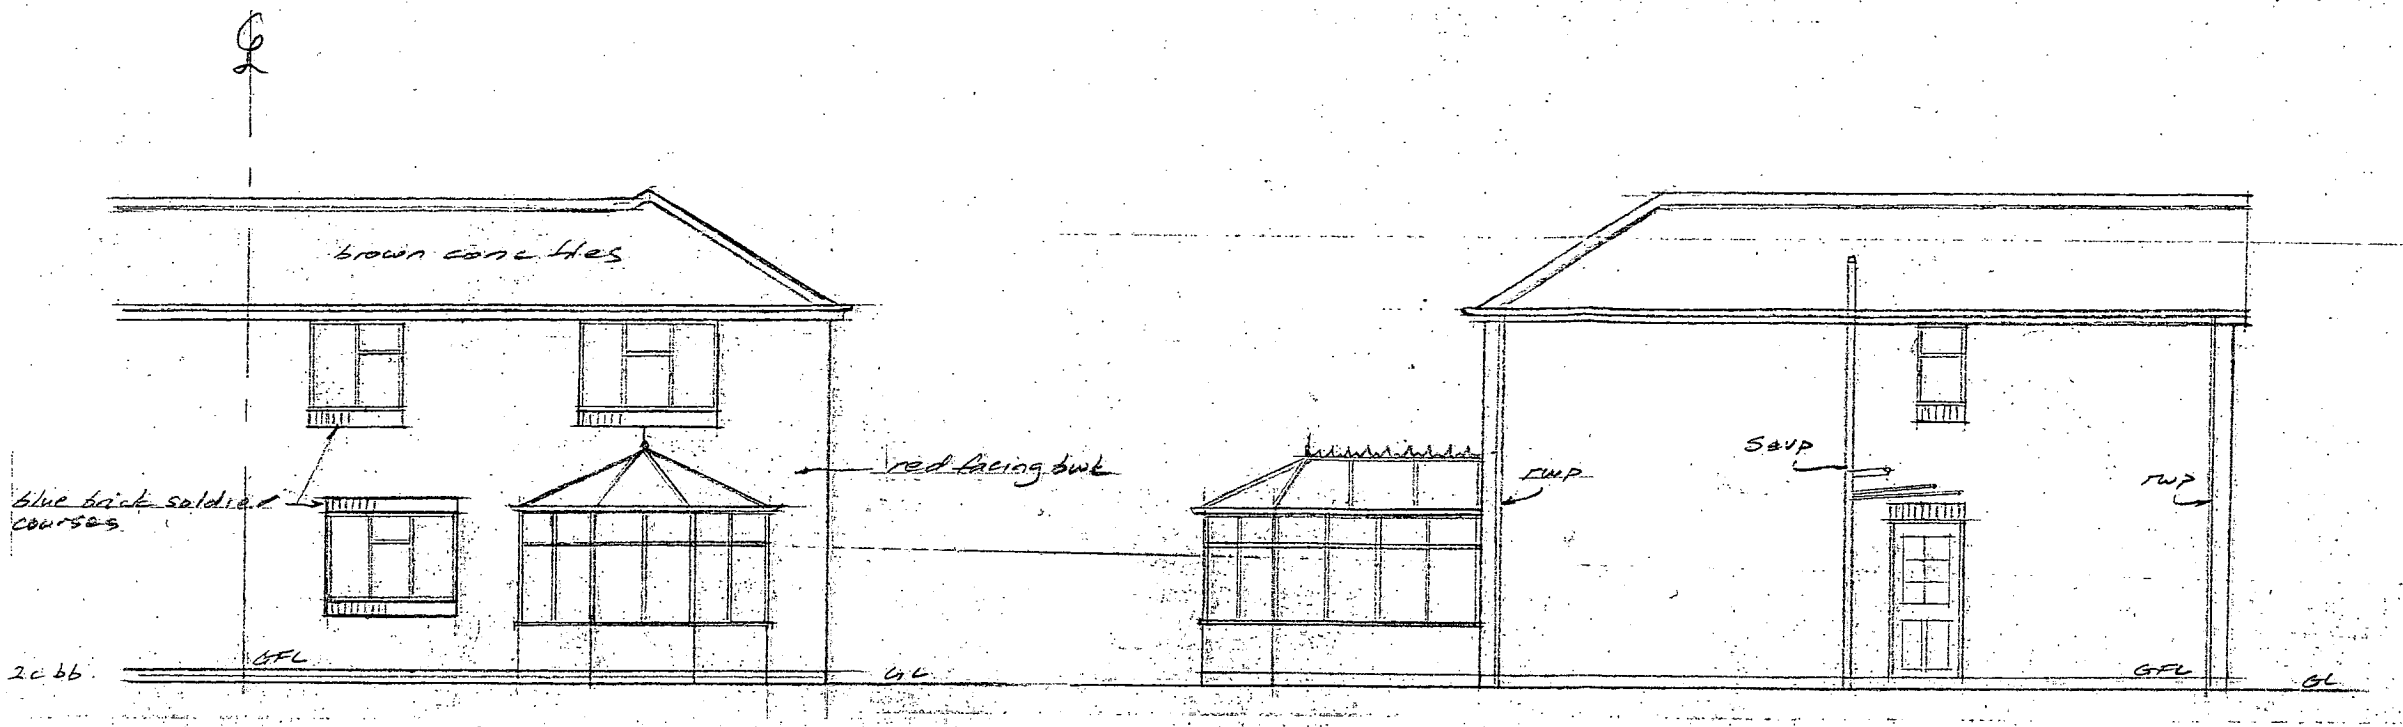

Existing Rear Elevation

Existing Side Elevation



Proposed Rear



Proposed Side

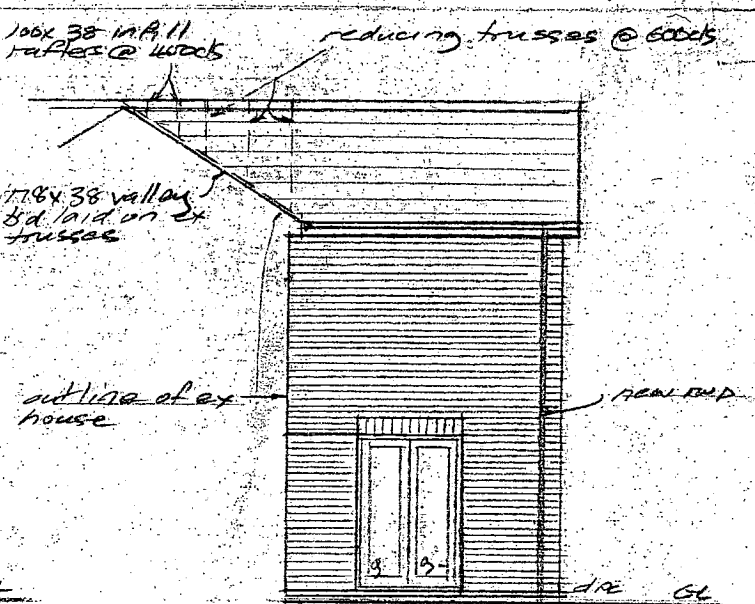

Proposed Side

9.11.4.11. amended to clients instructions

Martin S Dennis Architectural Technician 10 Wesley Close Sapcote LE9 4HY 01455 272275	Proposed 2 Storey Rear Extension 8 Robins Field Ratby LE6 0QP
scale 1:100 @ A2 date 6.4.11 M1234/2a	For Miss S Wright