DC PLAN

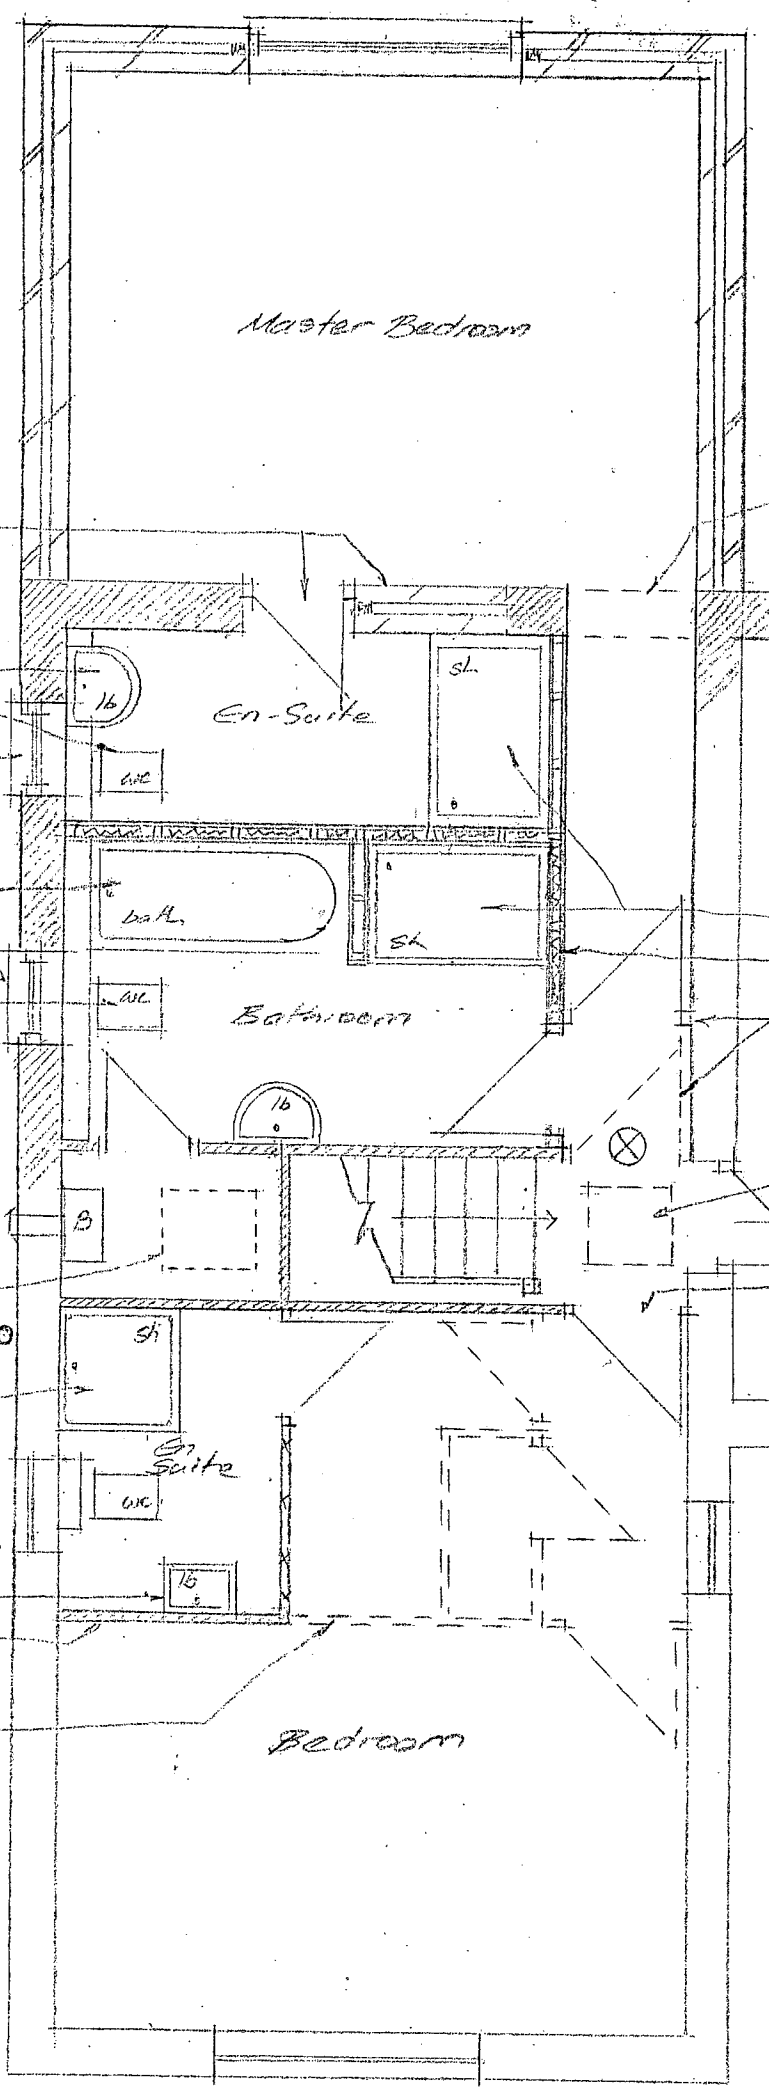

Martin S Dennis Architectural Technician 10 Wesley Close Sapcote LE9 4HJ 01455 272275	Proposed 2 Storey Rear Extension 8 Robins Field Ratby LE6 0QP For Miss S Wright.
scale 1:50 date 8/4/11 drg no M/1234/4	