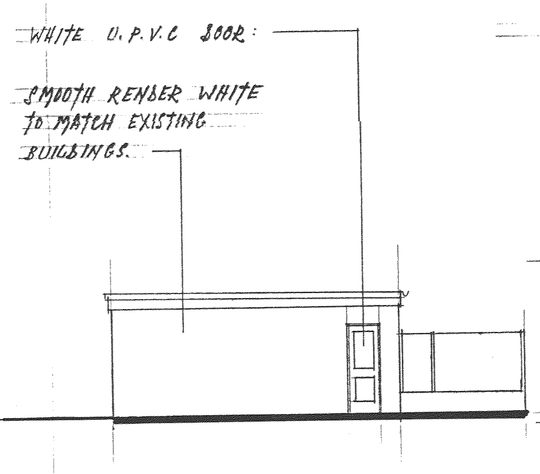

side elev: on A

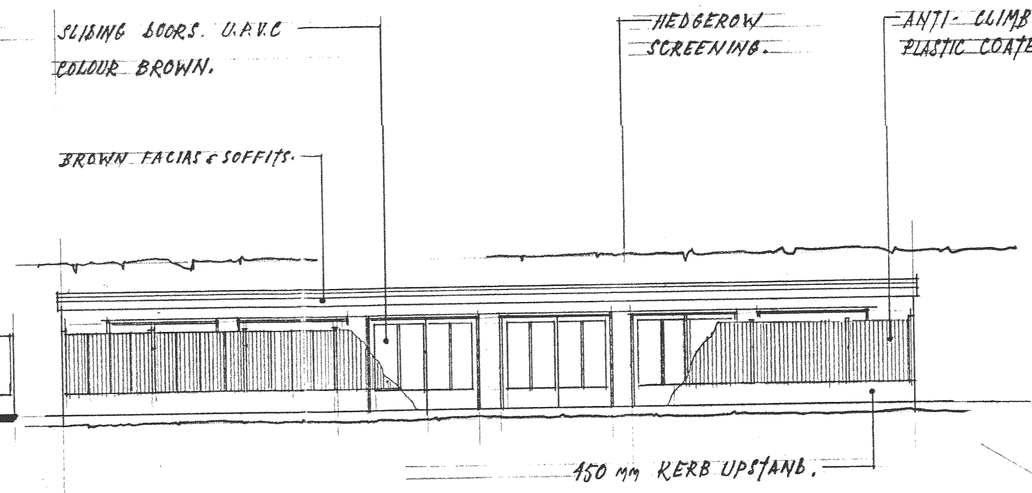

front elevation to boundary

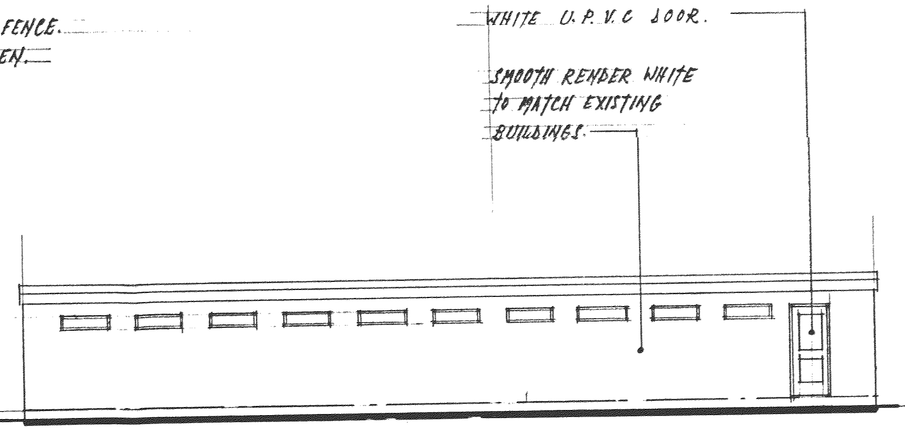

rear elevation to entrance yard

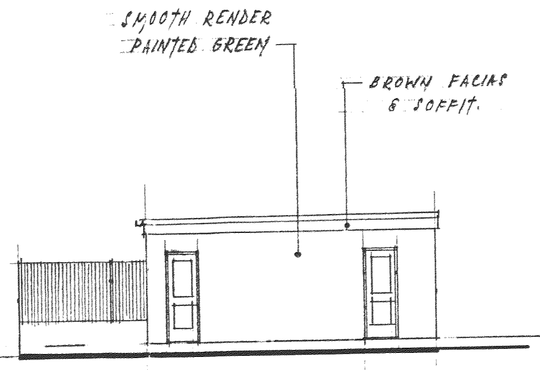

side elev: on B

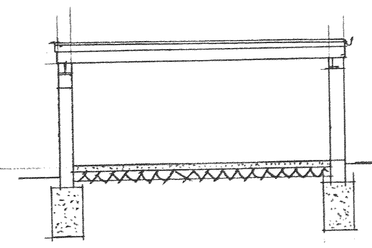

cross section.

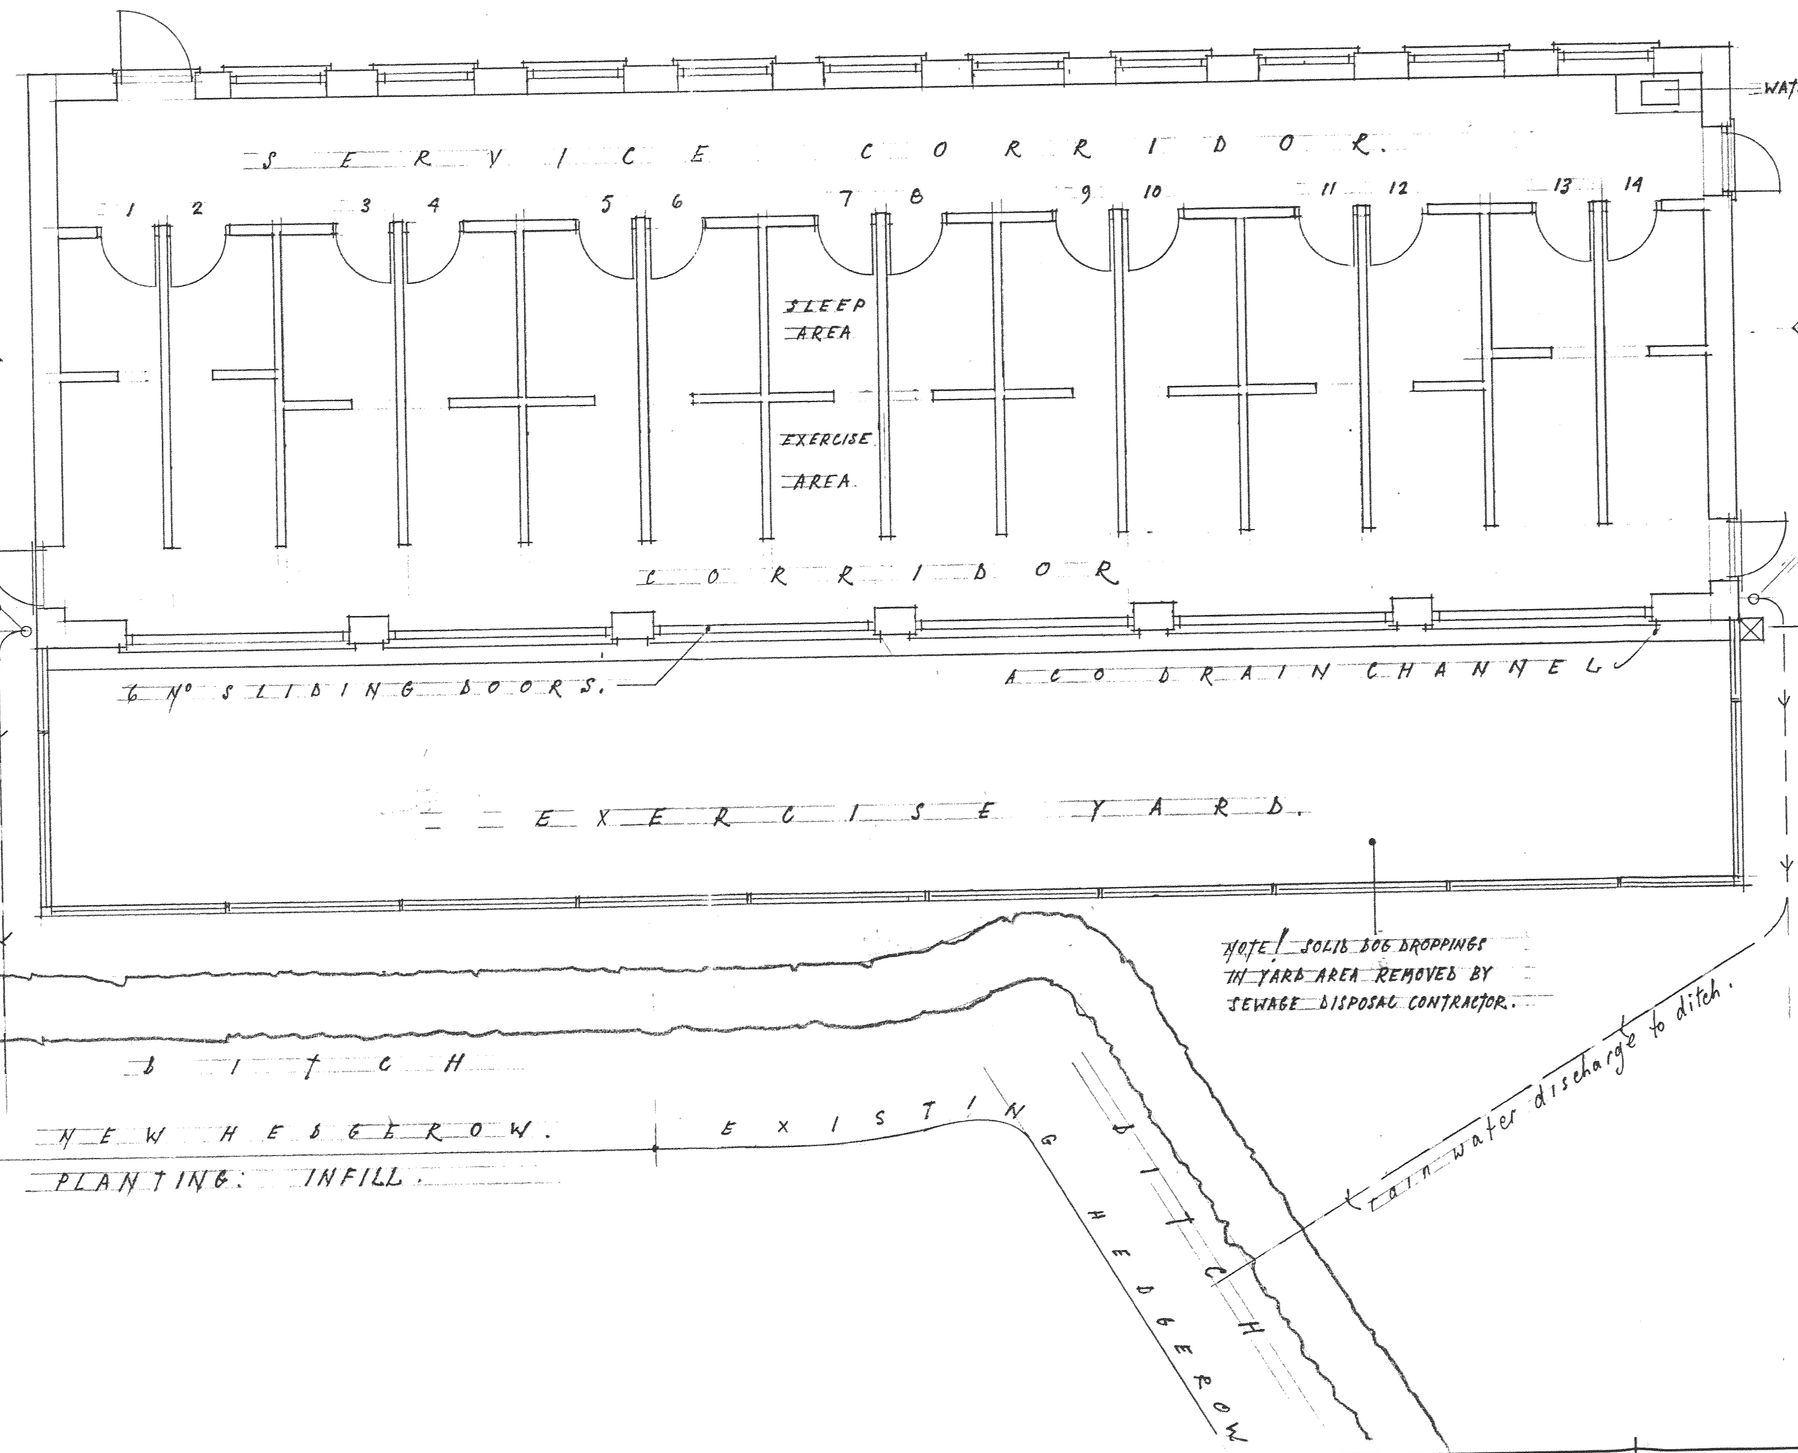

NOTES:
All dimensions must be checked on site and not scaled from this drawing.

A		
	Date	Revisions

© copyright

AMENDED PLAN Nº
09/002018/FUL
RECEIVED
19TH MAY 2009

Client
MRS. A. MITCHELSON.

Job Title
ROSE COTTAGE
ASHBY ROAD,
STAPLETON,
LEICS. LE9 8JF.

Drawing Title
DOG KENNELS.
14 Nº UNITS.

07946 295505.

Scale 1:50 & 1:100.

Date APRIL 2009 | Drawn by D.J. WILKINSON.

Drg. No. | Rev.

594 x 841mm A1

JOHN E. WRIGHT 526657

1 print.