

FRONT ELEVATION

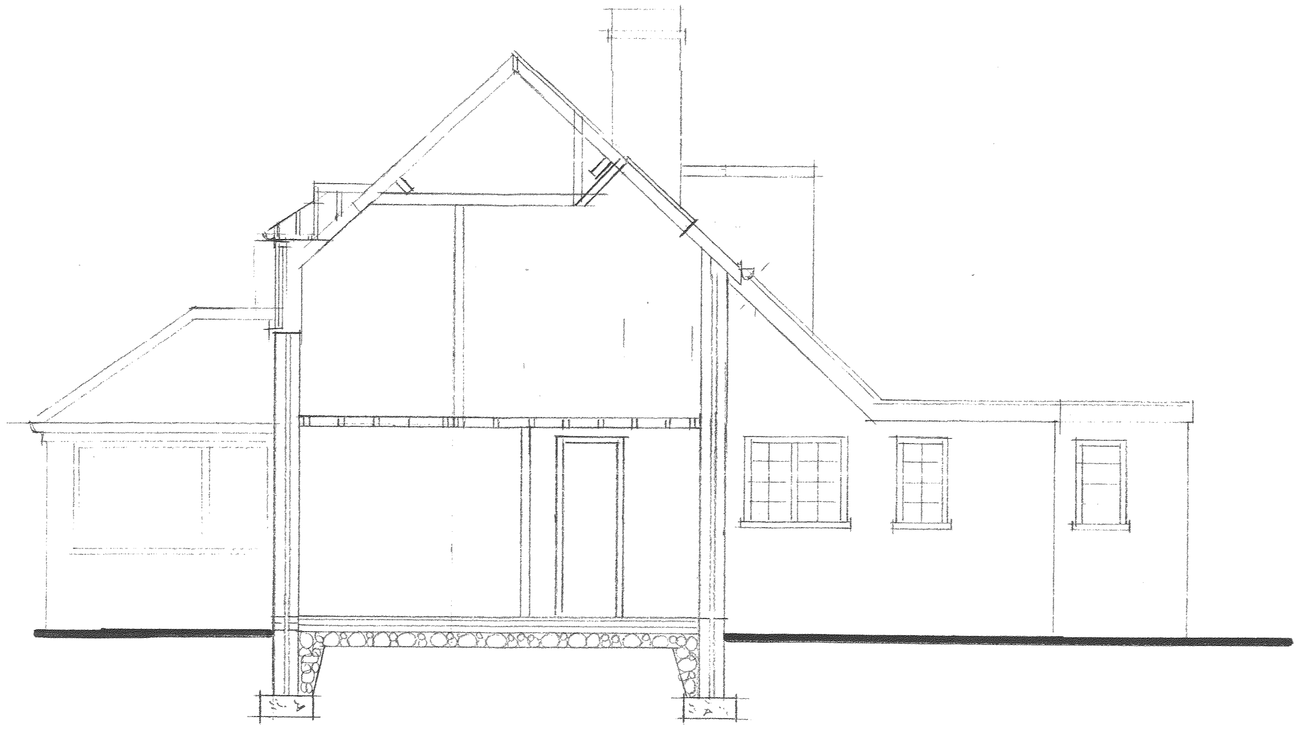

CROSS SECTION

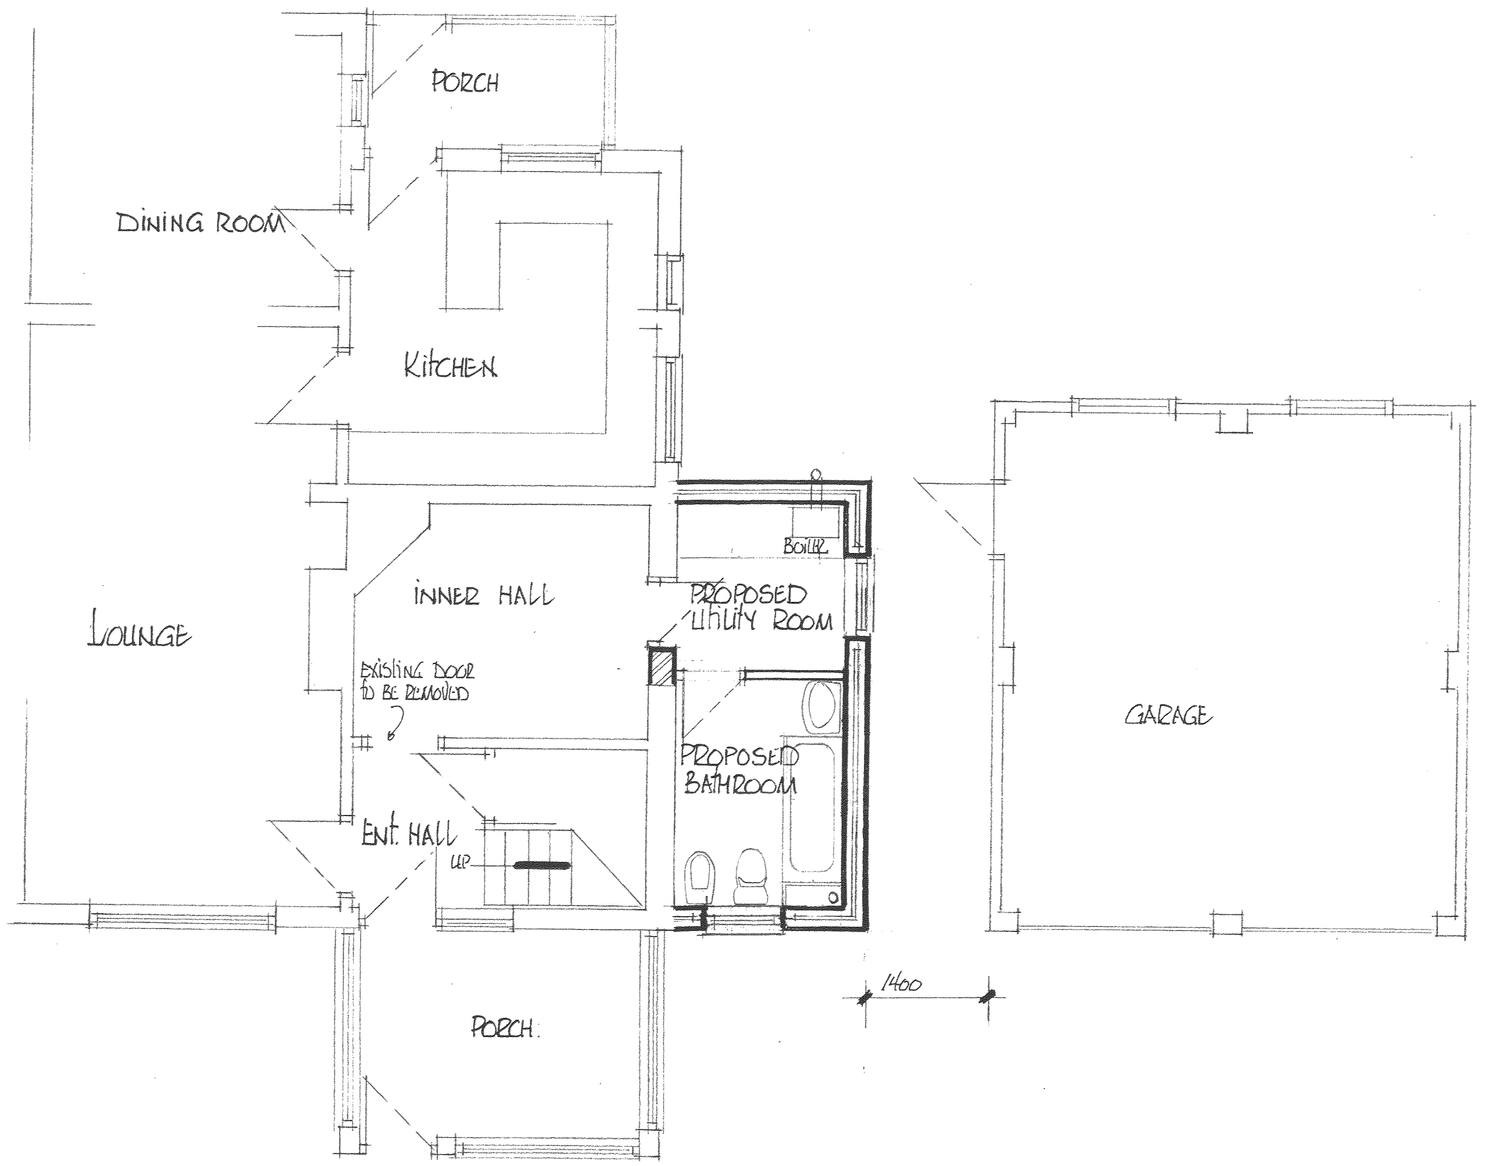

GROUND FLOOR PLAN

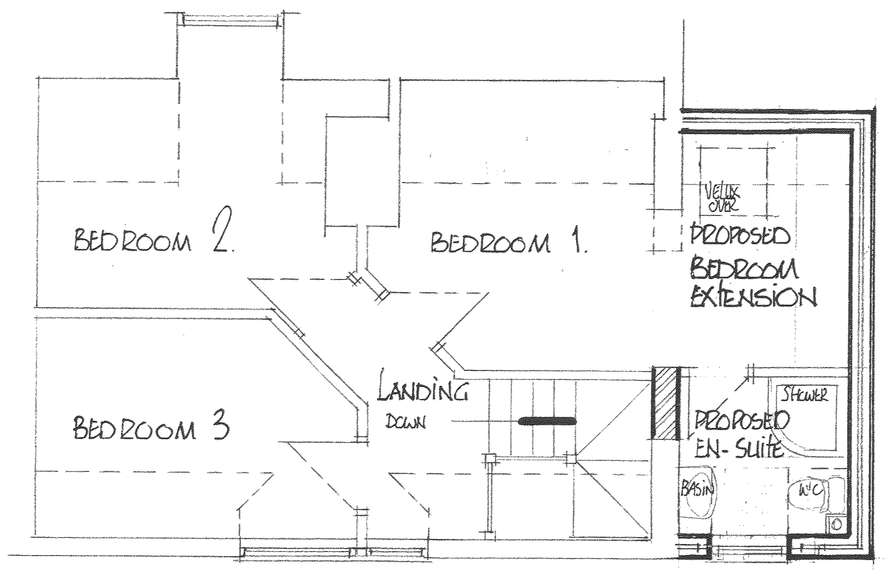

FIRST FLOOR PLAN

DEVELOPMENT SERVICES
14 APR 2009
RECEIVED

AMENDMENT A: DORMER WINDOW ROOF ALTERED TO MATCH EXISTING AND WINDOW TO FRONT OF BATHROOM ADDED 10.04.09

PROPOSED EXTENSION TO EXISTING HOUSE FOR MR. M. T. GIBSON & MS G FAWCETT

46 MAIN STREET,
KIRKBY MALLORY. LEICS.
LE9 7ØB

SCALE :	DATE :	DRAWN BY :
1:50 AT A1 SIZE	FEB 2009	PB

DRAWING NUMBER:
888/02
A

Peter Barnwell Limited
Building Surveyor
Peter Barnwell ACIOB.
22 Norfolk Road,
Desford, Leicester, LE9 9HR.
01455 823816