
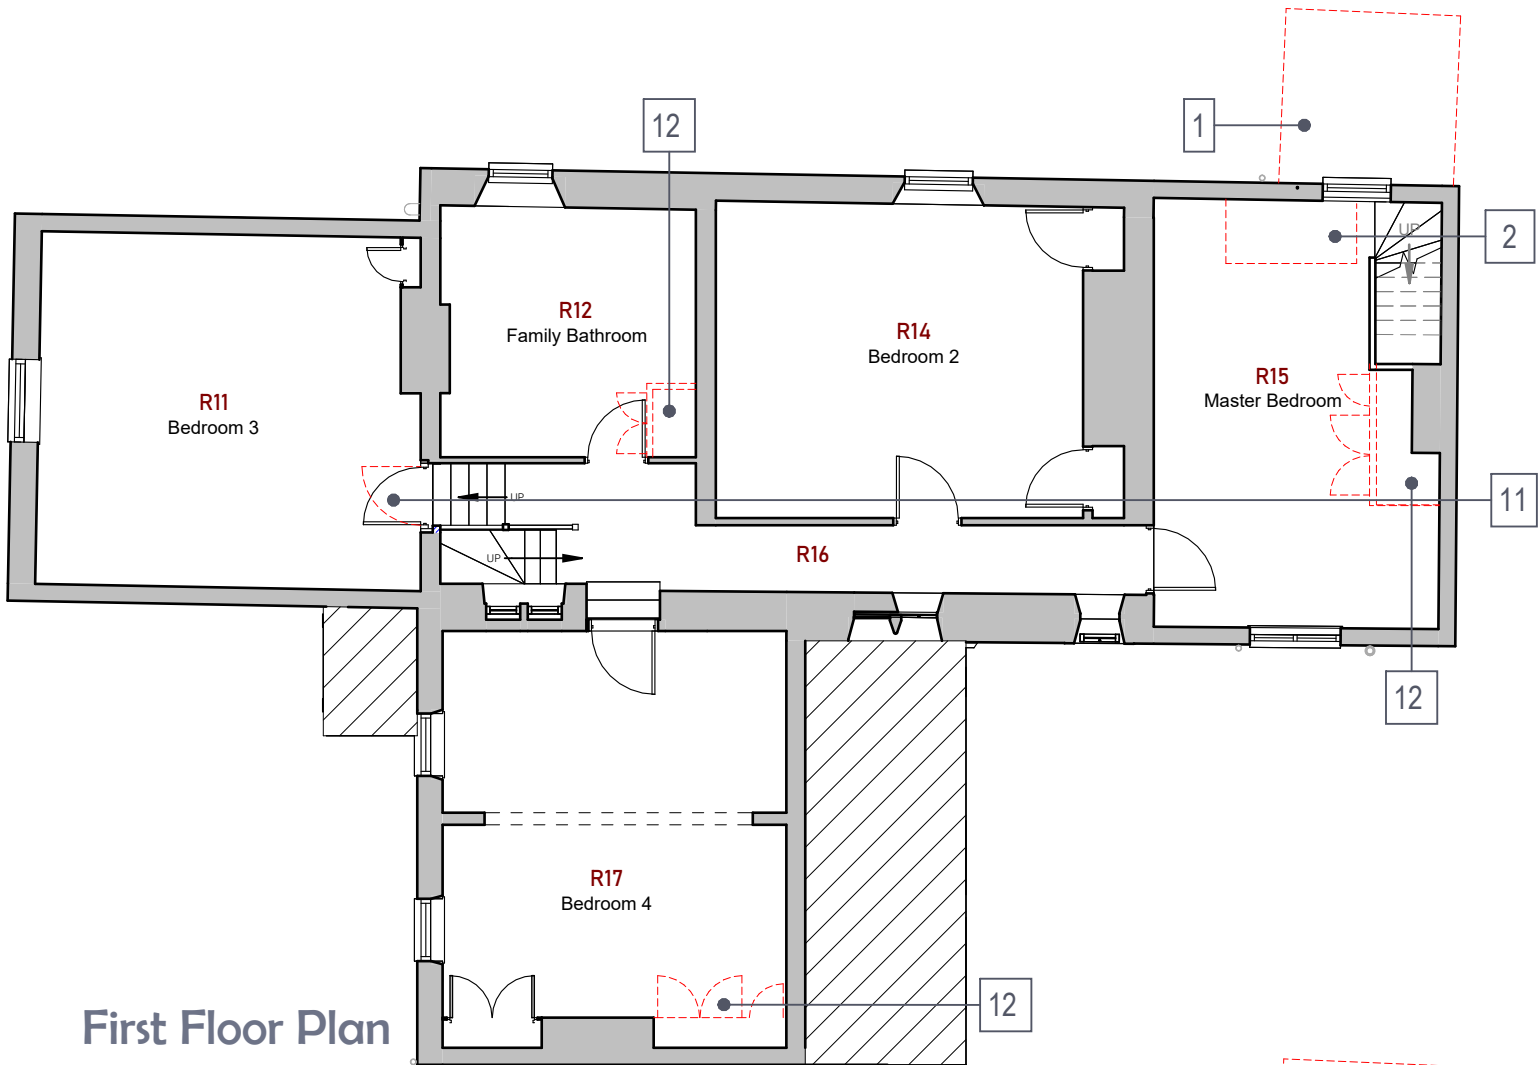
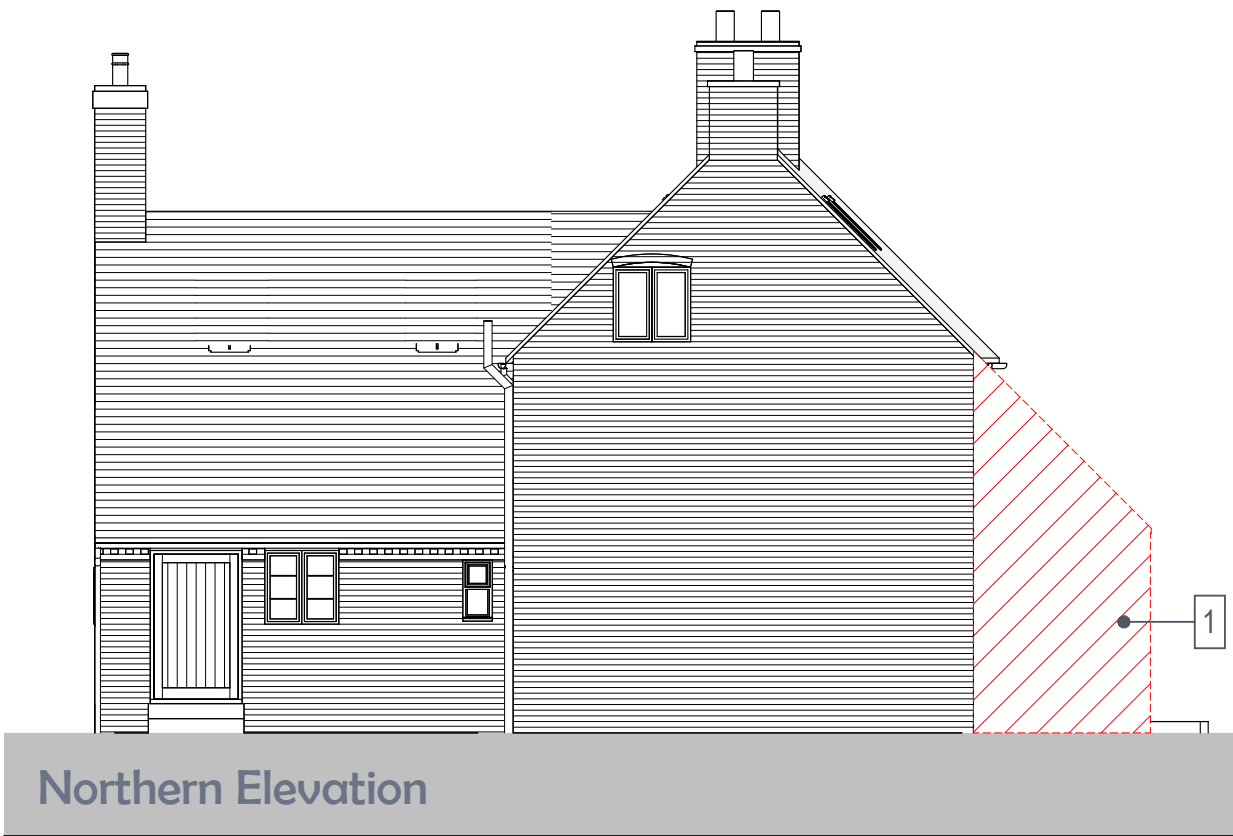


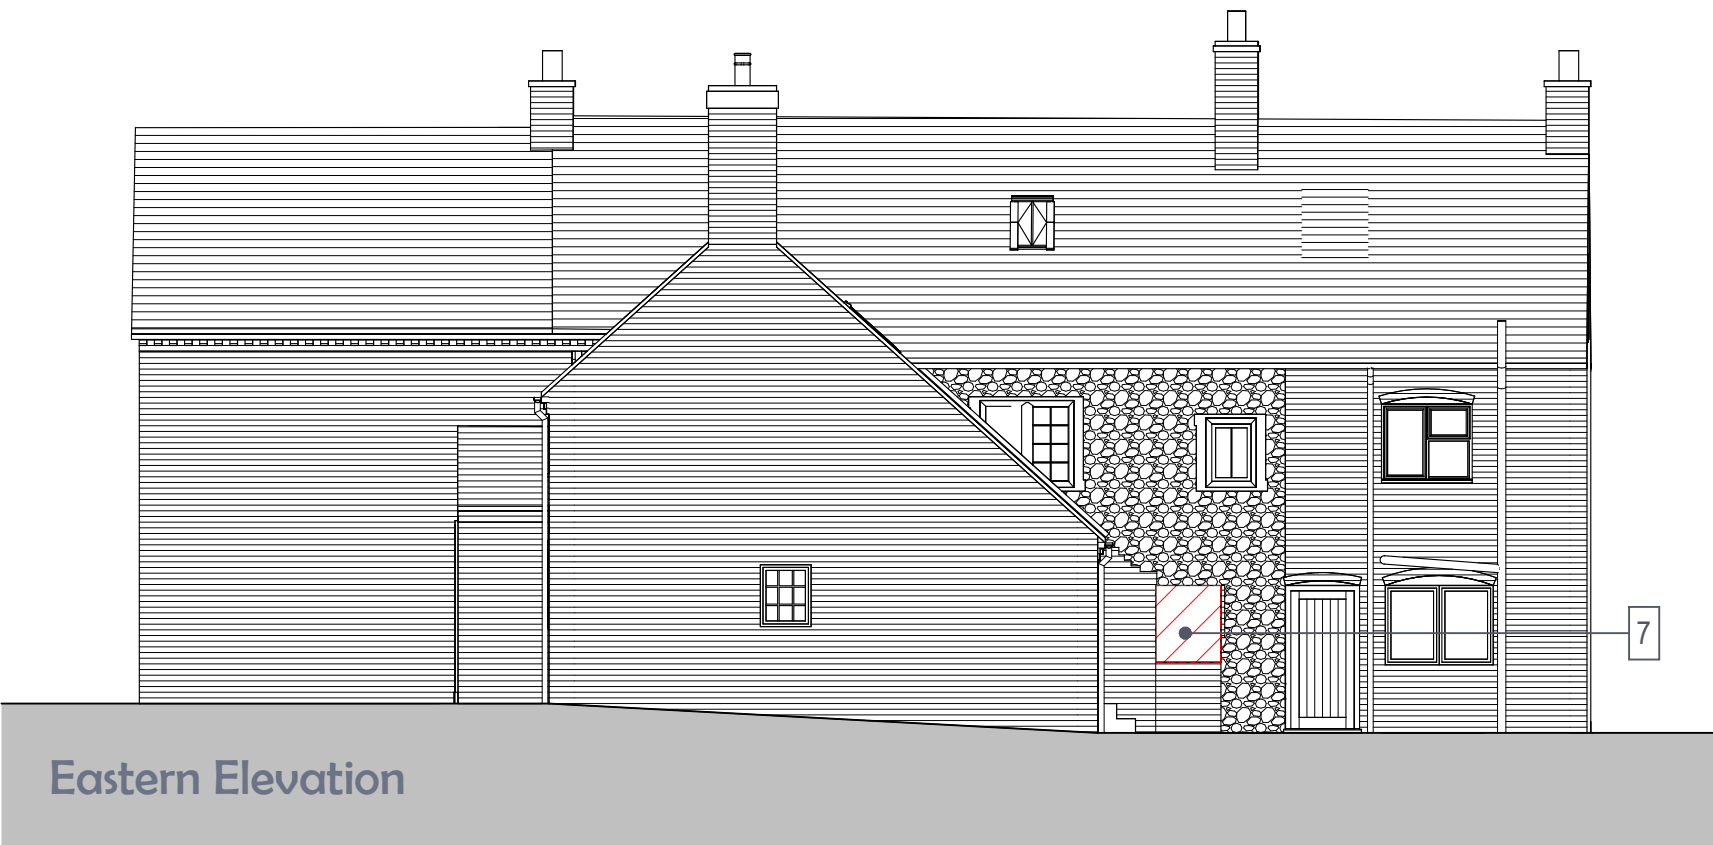

- Ground Floor**
1. Rear 'lean to' extension to be demolished. New opening and double doors to be inserted in the newly exposed rear wall
 2. Staircase to be removed to enable improved relationship between habitable room (R05) and garden
 3. Section of wall to rear of inglenook removed and double sided wood burner inserted. This can re-use the existing flue and chimney
 4. Remove existing Aga and associated plumbing
 5. Remove internal door and retain opening
 6. Re-hang existing door to open into room
 7. Brickwork removed to allow for reinstatement of window
 8. Re-hang existing door to open into room
 9. Section of wall to be removed to make store internal and useable
 10. Brickwork removed to allow for reinstatement of window
- First Floor**
11. Re-hang existing door to open into room
 12. Existing cupboard to be removed
- DEMOLITIONS
- NOTE:** No demolition to second floor attic space

RevA: Minor amendments to refs for issue
Rev B: Cpd in R12 removed. New chimneys added: as email (JT/JET-01.11)

hayward
ARCHITECTS LTD

19 Station Road
Hinckley
Leicestershire
LE10 1AW

Tel: 01455 635 665
Fax: 01455 618 971

www.hayward-architects.co.uk

Client Mr & Mrs Turner		
Project Title Manor House Farm, Main Street, Carlton, CV13 0BZ		
Drawing Title Proposed Demolitions		
Scale 1:100	Date 19.06.24	Sheet A2
Author JET	Checked by -	
Job No. 24/15	Drawing No. PL06B	
Status Planning Application		

THE COPYRIGHT OF THIS DRAWING IS VESTED IN HAYWARD ARCHITECTS LTD.
REPRODUCTION IN ANY FORM, EITHER IN WHOLE OR IN PART IS FORBIDDEN WITHOUT
THE PRIOR WRITTEN PERMISSION OF THE COPYRIGHT HOLDER. DO NOT SCALE FROM
DRAWING AND ONLY FIGURED DIMENSIONS ARE TO BE USED

0m 2m 4m 6m 8m 10m

SCALE 1:100 @ A2