

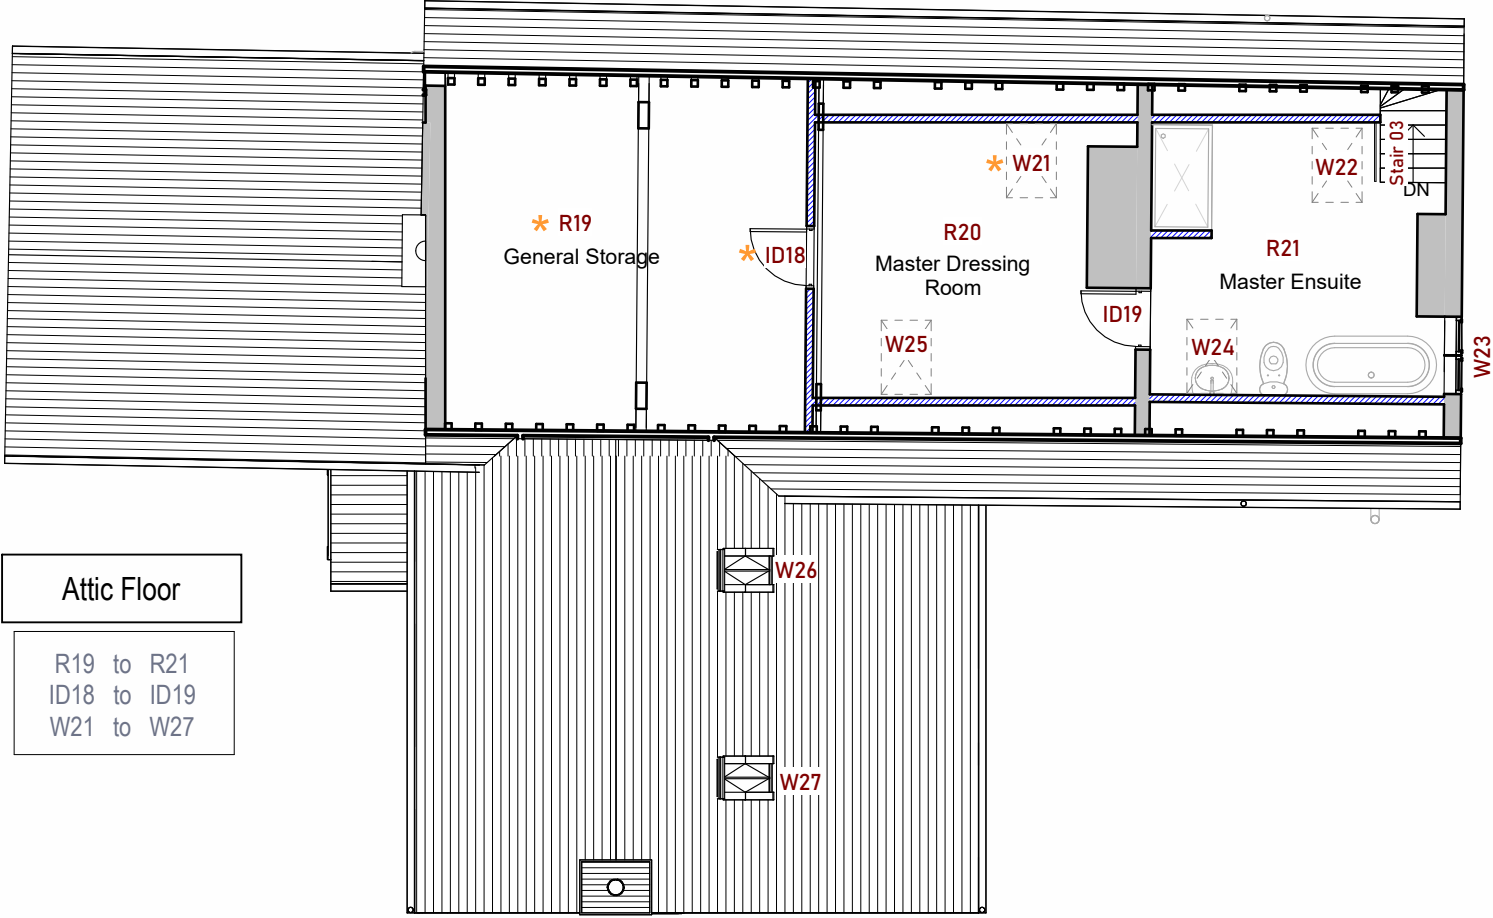


SCALE 1:100 @ A2

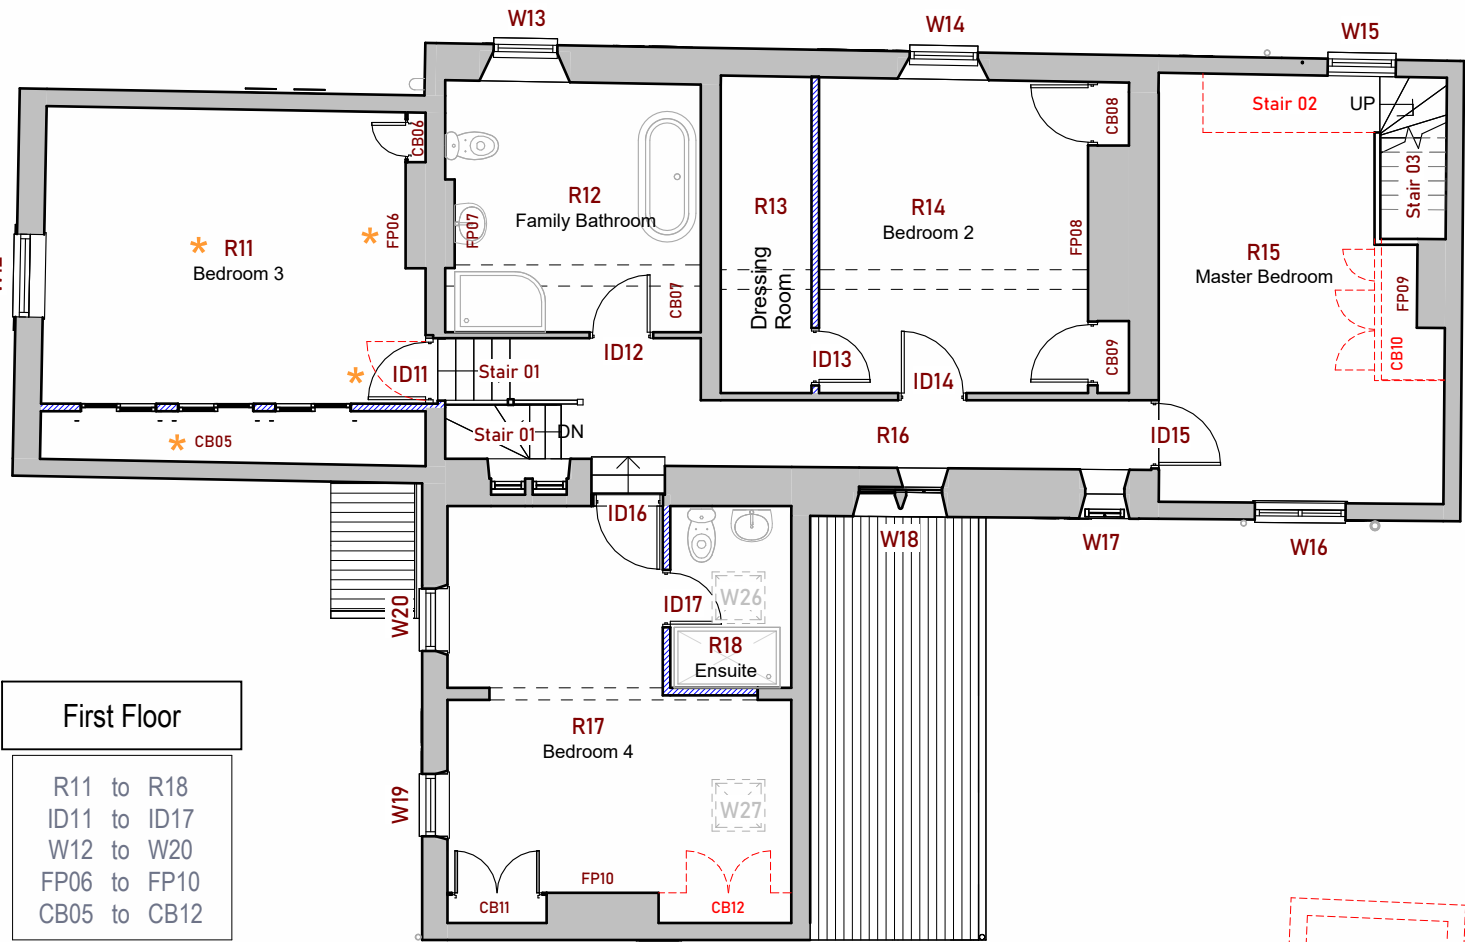

Rev B : Proposed works added and **ALL REFERENCE NUMBERS UPDATED** - JET - 01.10.24
Rev C: Minor amends for issue - JET - 10.10.24
Rev D: Cpd in R12 removed. New chimneys added: as email (JT/JET-01.11)

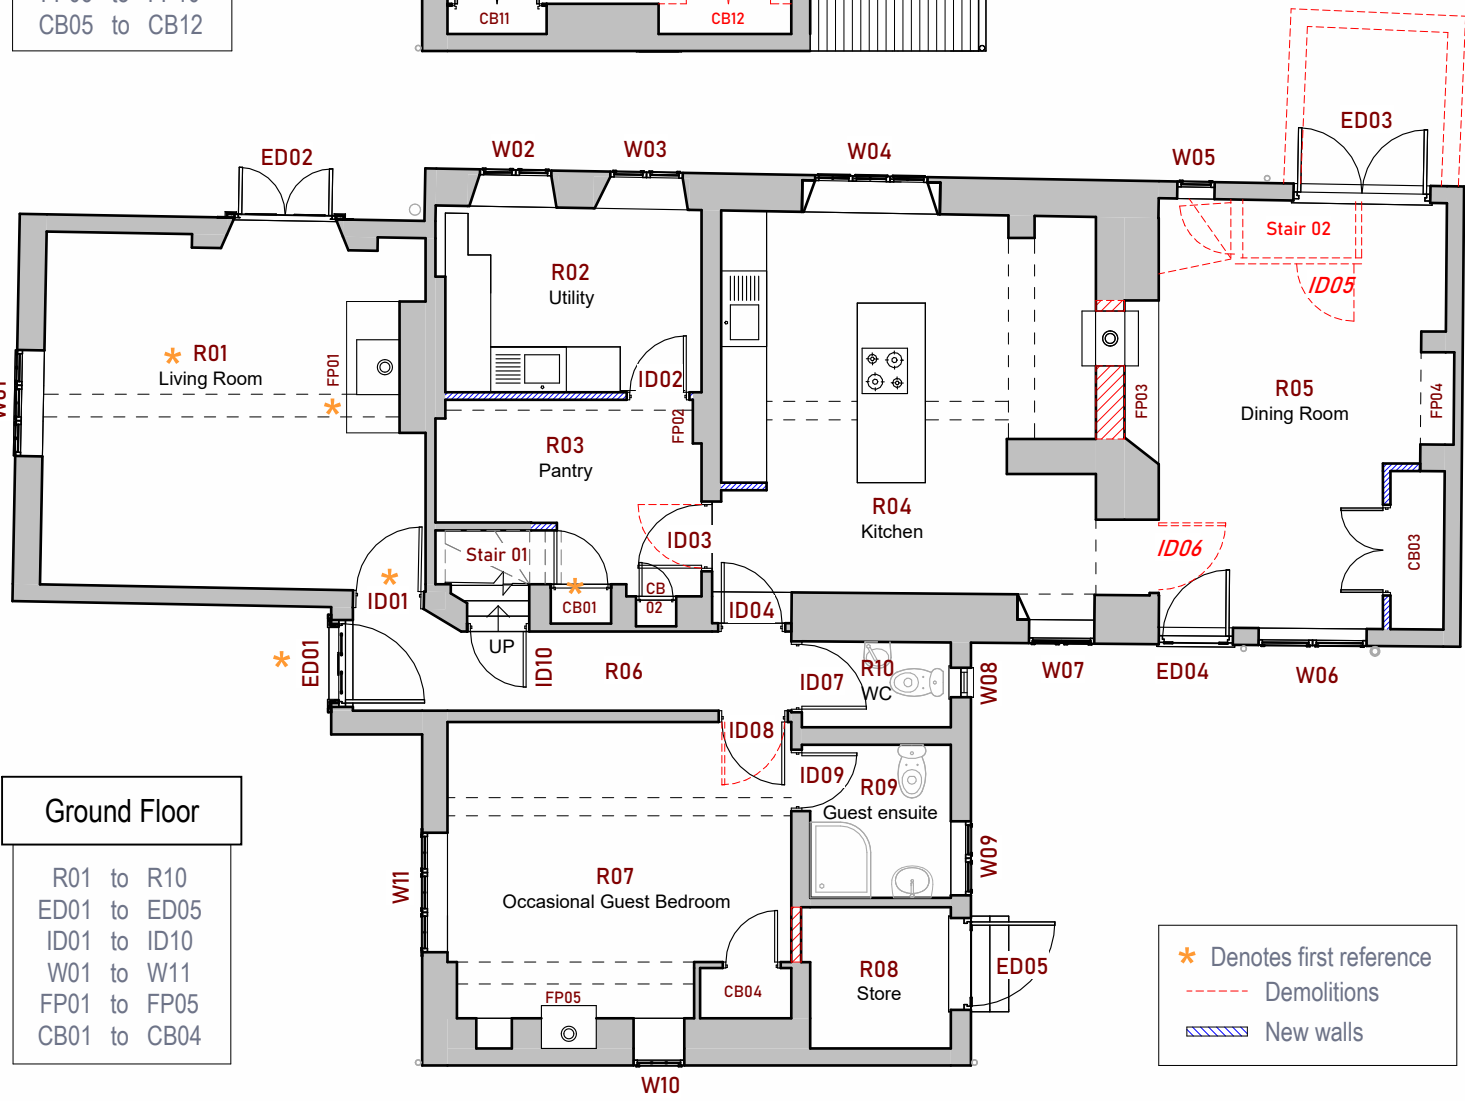

hayward
ARCHITECTS LTD

19 Station Road
Hinckley
Leicestershire
LE10 1AW

Tel: 01455 635 665
Fax: 01455 618 971
www.hayward-architects.co.uk

Client	Mr & Mrs Turner		
Project Title	Manor House Farm Main Street, Carlton, CV13 0BZ		
Drawing Title	Proposed Reference Sheet		
Scale	1:50	Date	27/09/24
Author	SS	Checked by	LJW
Job No.	24/15	Drawing No.	PL07D
Status	Planning Application		

THE COPYRIGHT OF THIS DRAWING IS VESTED IN HAYWARD ARCHITECTS LTD.
REPRODUCTION IN ANY FORM, EITHER IN WHOLE OR IN PART IS FORBIDDEN WITHOUT
THE PRIOR WRITTEN PERMISSION OF THE COPYRIGHT HOLDER. DO NOT SCALE FROM
DRAWING AND ONLY FIGURED DIMENSIONS ARE TO BE USED