



SCALE 1:10 @ A3

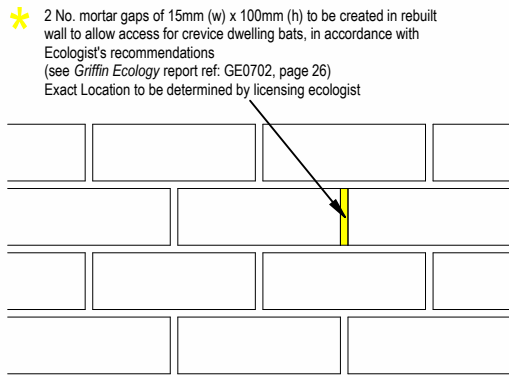


Elevation View
1:10

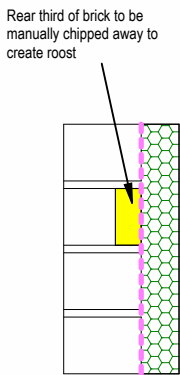


Section View
1:10



Southern Elevation
1:100

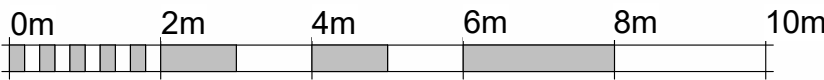

SCALE 1:100 @ A3

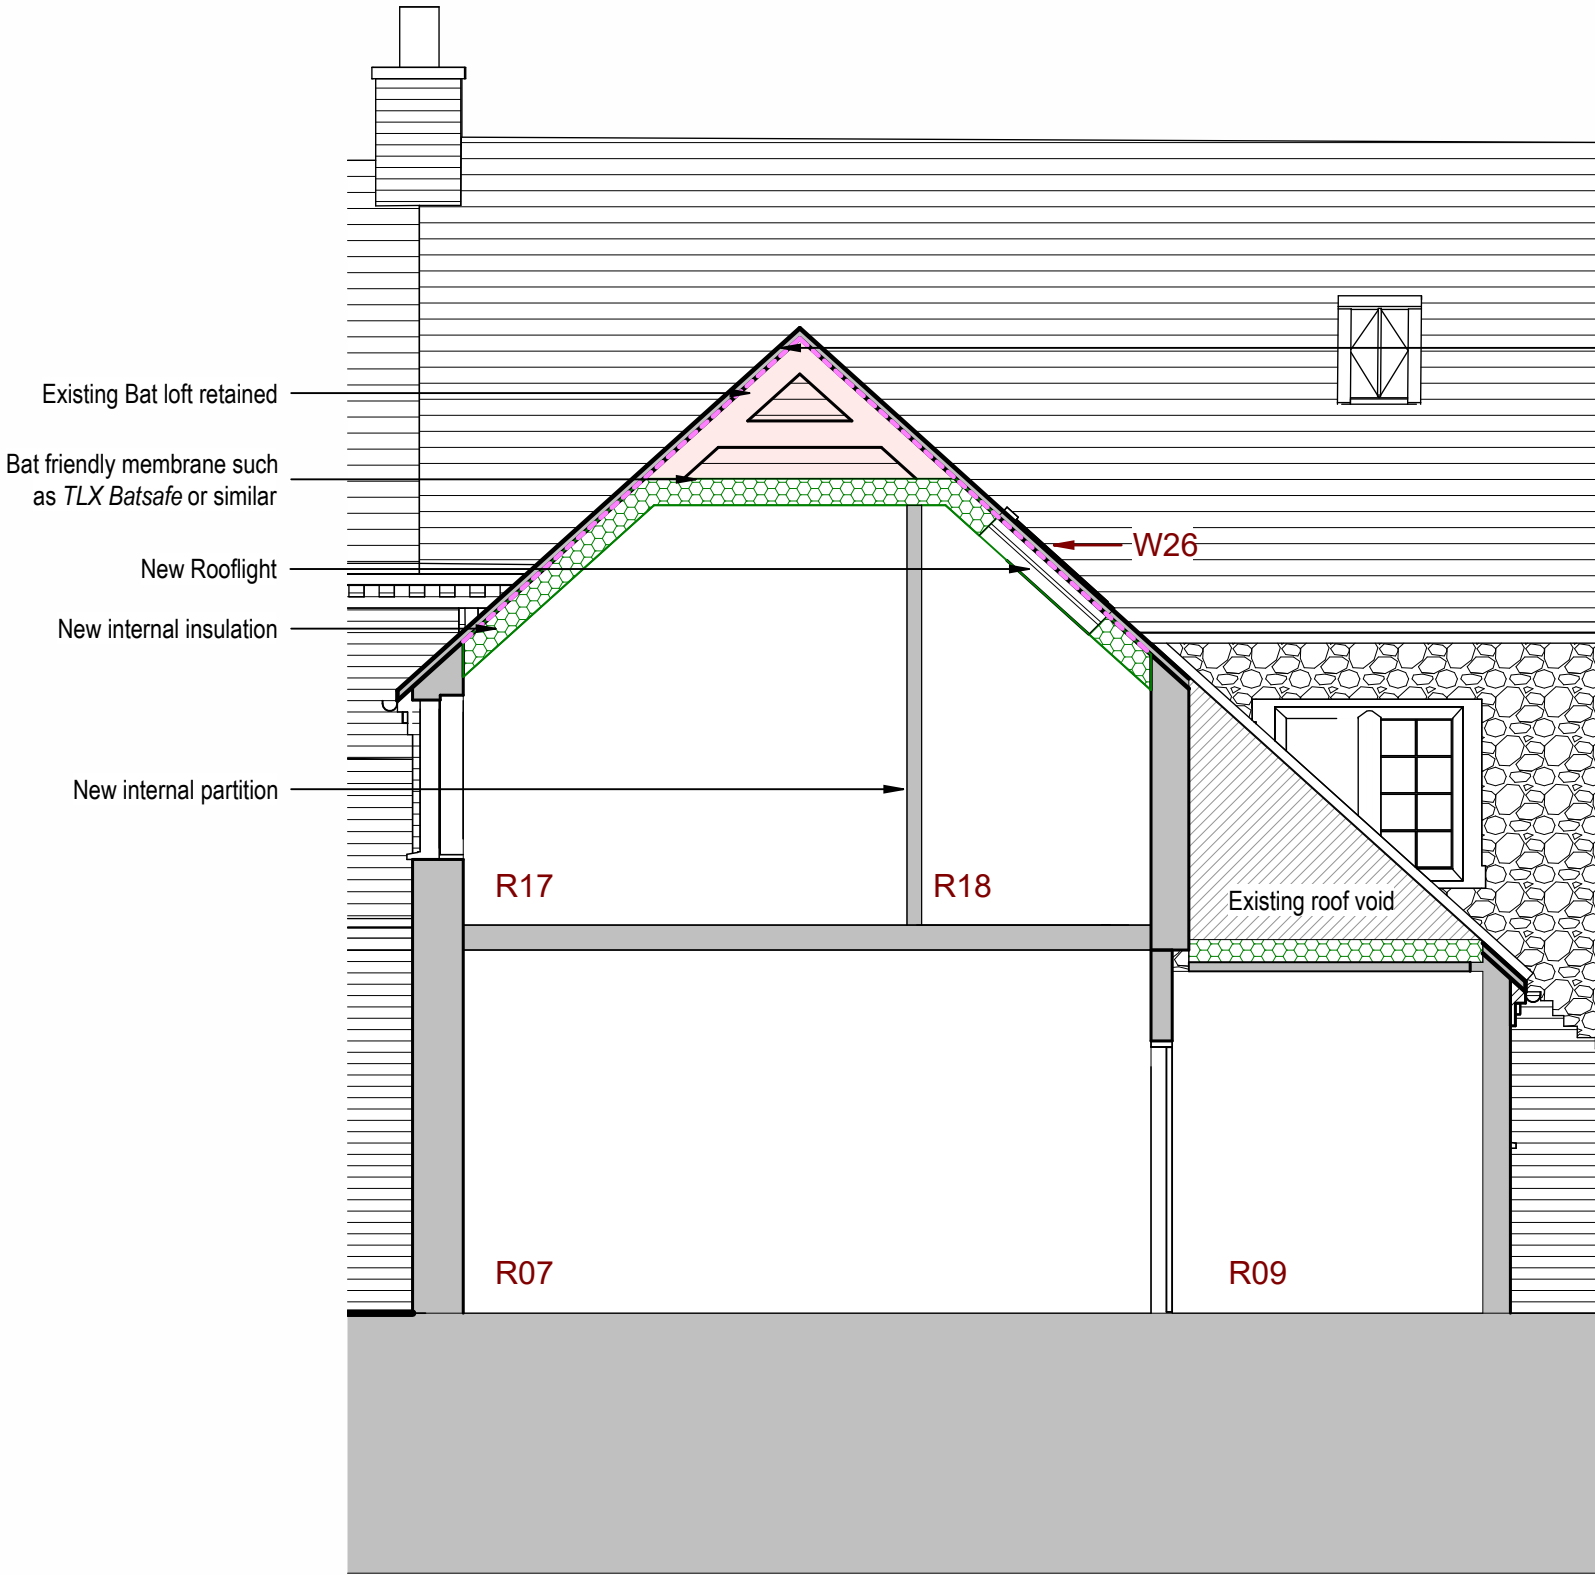

NOTE: Bat loft to be sealed off from all other parts of the attic



SCALE 1:50 @ A3



2 No. Ridge tiles to allow access gaps of 15mm (h) x 100mm (w) to retained bat loft in accordance with Ecologist's recommendations (see Griffin Ecology report ref: GE0702, page 27)

Rev A: Membrane moved as email (GT-JET 09.01.25) - 09-01-25 - JET
Rev B: Typo amended - 09-01-25 - JET

hayward

ARCHITECTS LTD

19 Station Road
Hinckley
Leicestershire
LE10 1AW

Tel: 01455 635 665
Fax: 01455 618 971
www.hayward-architects.co.uk

Client		
Turner		
Project		
Restoration and alteration Manor House Farm Carlton		
Drawing		
Bat Loft and Access		
Scale		Sheet
1:50		A3
Date	Author	Checked by
08.01.25	JET	
Job No.	Drawing No.	
24-15	PL08-B	
Drawing Status		
Planning Application		

THE COPYRIGHT OF THIS DRAWING IS VESTED IN HAYWARD ARCHITECTS LTD.
REPRODUCTION IN ANY FORM, EITHER IN WHOLE OR IN PART IS FORBIDDEN
WITHOUT THE PRIOR WRITTEN PERMISSION
OF THE COPYRIGHT HOLDER. DO NOT SCALE FROM DRAWING AND ONLY
FIGURED DIMENSIONS ARE TO BE USED