




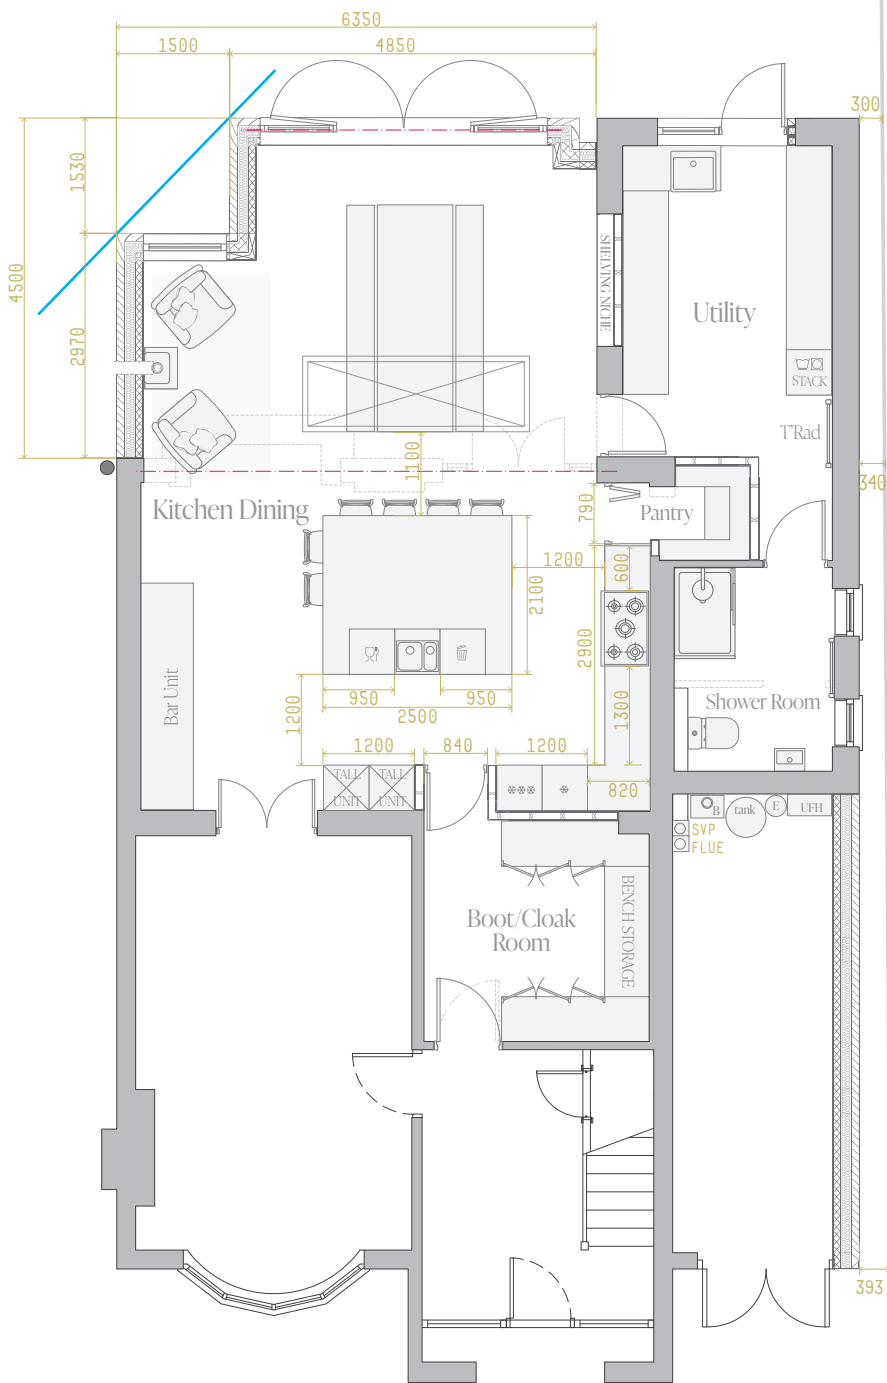

Ground Floor

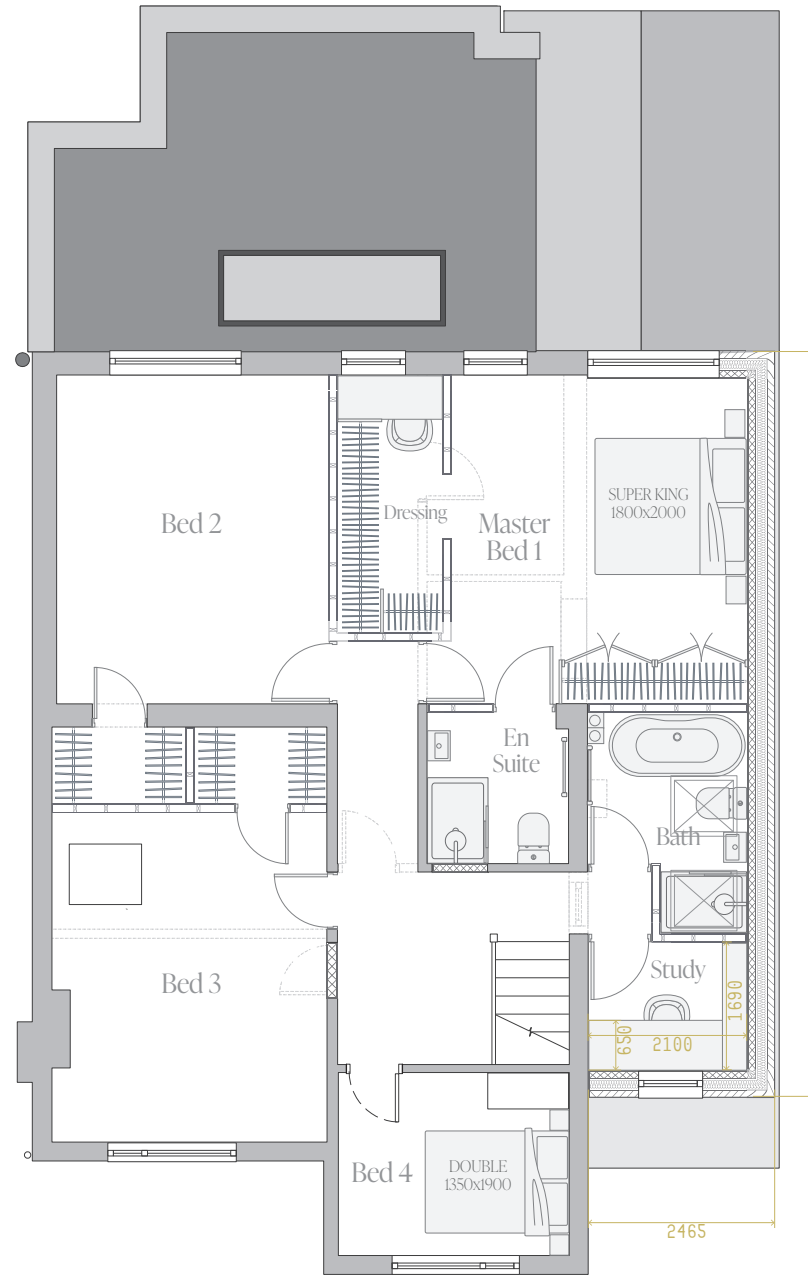

First Floor

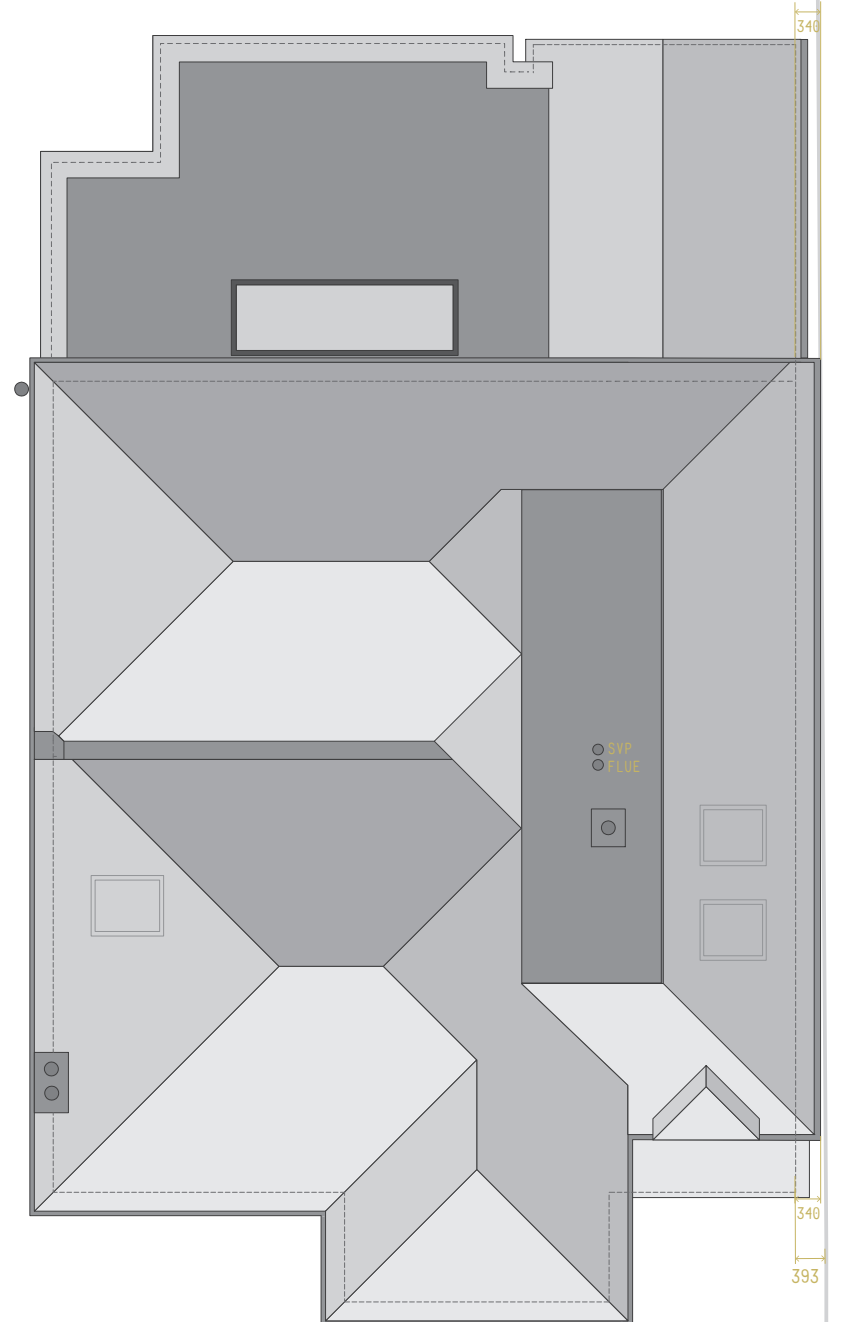

Roof Plan




Front S



Side E



Rear N

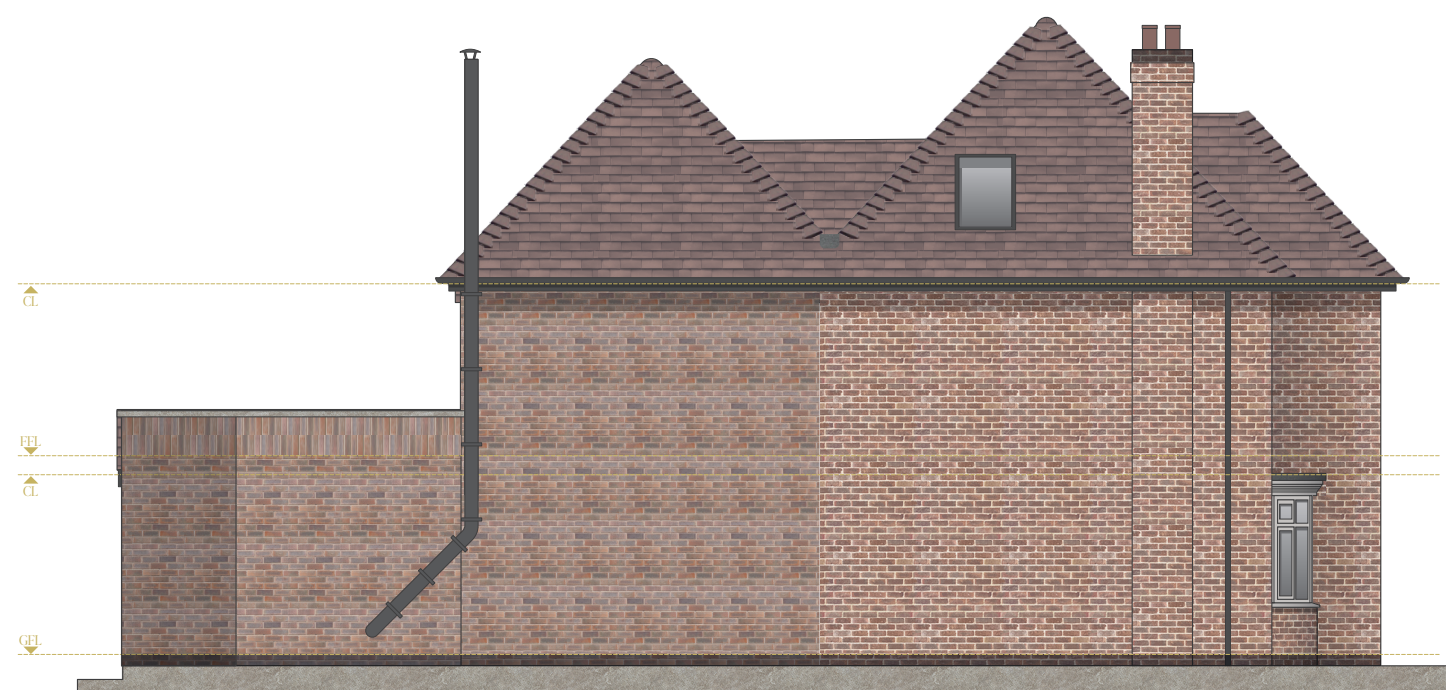

Side W

