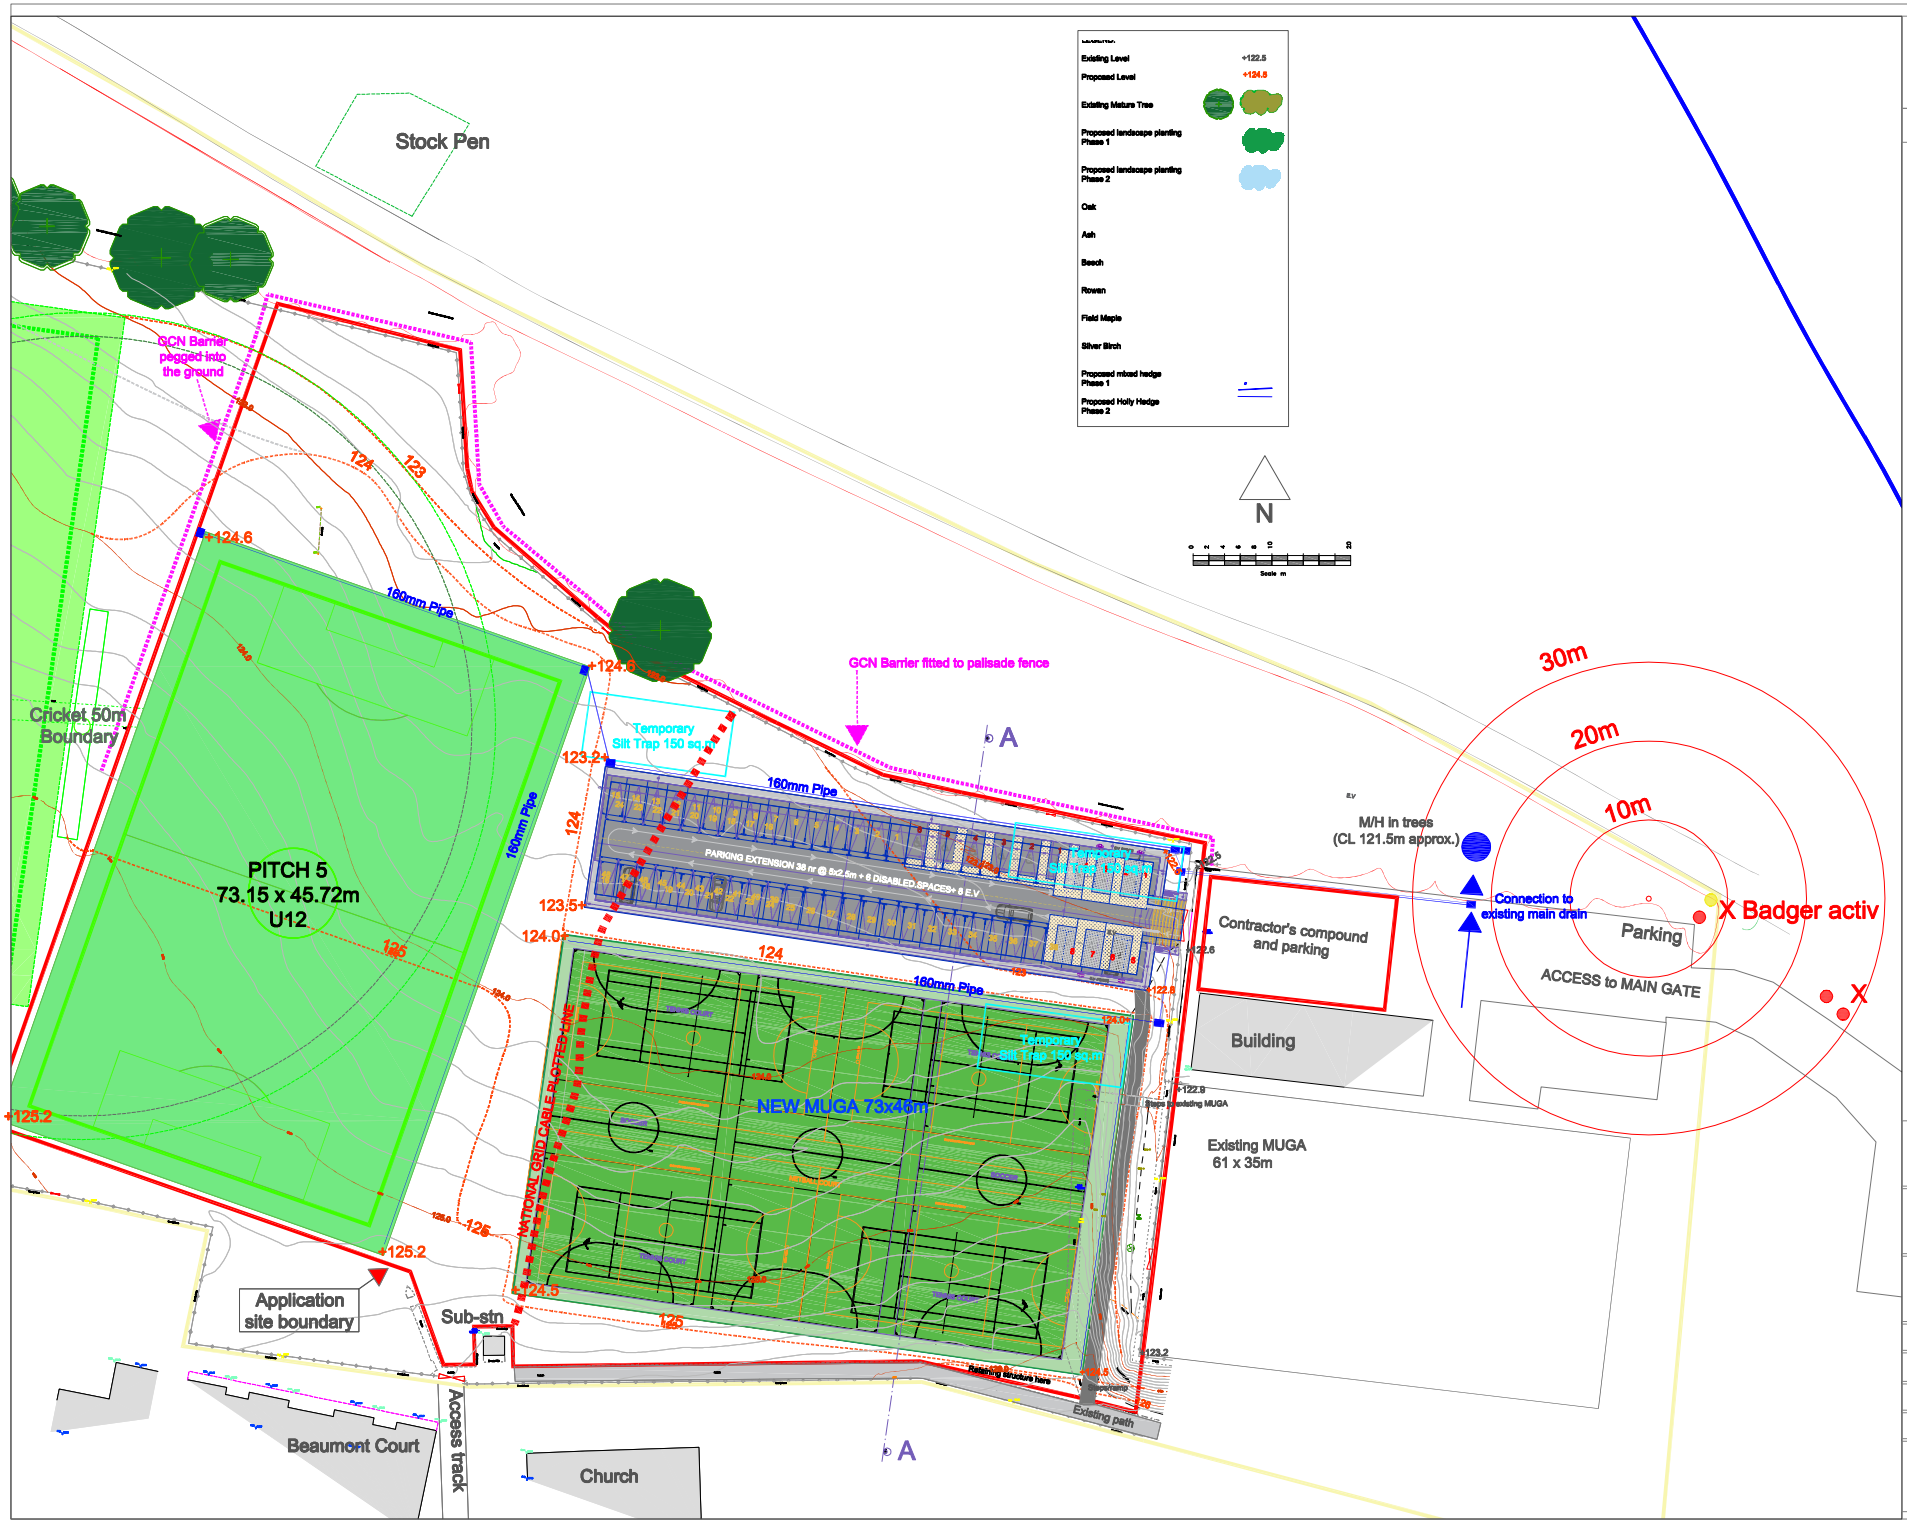



© 2022 is drawing is the property of Hemstock Design Ltd., copyright reserved. This drawing is issued on the condition that it is not duplicated, reproduced or disclosed to unauthorised persons without prior written consent of the copyright holder.

Hemstock Design Ltd. will not be held liable for improper use, or use other than directed, of this drawing or the information contained within.

Registered Head Office: Hemstock Design Ltd., Sorrento, High Street, Ellesley, Retford, Nottinghamshire, UK.

Do Not Scale. Refer to original sheet size and scale as indicated below.

Client: The Market Bosworth School

Project: New MUGA, Parking & Grass Pitch

Title: Proposals - GCN Barrier

Drawn by: DH

Checked by:

Scale: Do not scale

Original size:

Date: 14/1/2025

Drawing Number:

hemstock design