



Proposed Native Hedgerow

To be planted at 5 plants per linear metre in double staggered row. All with spiral rabbit guards and secured with bamboo cane. Plant at 750mm from fence boundary. Areas for planting shall be treated with a translocated herbicide such as Glyphosate to clear any existing weeds before planting, the ground shall be cultivated to a depth of 300mm. Whips shall be pit planted, with backfill mixed with 70grams of Enmag slow release fertiliser. All stock delivered to site shall be of proven British provenance, a certificate shall be provided to the Landscape Architect to prove provenance of plants prior to delivery to site. Dip all roots into MycorForce Whip Dip prior to planting.

Typical Hedge Planting Plan (NTS)



Mix	Native Hedge	NH1	NH2	Size	TtIs
10%	Acer campestre	102	45	1+1 80-100 br	147
15%	Corylus avellana	152	67	1+1 80-100 br	219
50%	Crataegus monogyna	508	223	1+1 80-100 br	731
10%	Ilex aquifolium	102	45	60-90 3L	147
5%	Malus sylvestris	51	22	1+1 80-100 br	73
5%	Prunus spinosa	51	22	1+1 80-100 br	73
2.5%	Rosa canina	25	11	1+1 40-60 br	36
2.5%	Viburnum opulus	25	11	1+1 80-100 br	36

Topsoil and Subsoil

Do not use subsoil contaminated with with bricks, concrete, hardcore, rubbish or other materials that are corrosive, explosive or flammable, hazardous to human or animal life and are detrimental to plant life. Subsoil shall be excavated and or placed to required profiles and levels. When ground conditions are reasonably dry, subsoils shall be loosened to a depth pf 300mm and all stones larger than 50mm shall be removed. Where existing topsoil on site is deficient and requires topping up, all imported topsoil shall be in accordance with BS3882:2015 and with NHBC requirements. Do not use topsoil contaminated with with subsoil, rubbish or other materials that are corrosive, explosive or flammable, hazardous to human or animal life and are detrimental to plant life. Topsoil shall be stored in heaps no higher than 1m and wider than 2m and shall be protected from contamination and compaction. Following spreading, topsoil areas shall be cultivated to suitable depth and tilth when weather is suitably dry and the surface shall be left regular and even, levels shall be 25mm above adjacent kerbs and 50mm above lawns. Any visible weeds, roots and large stones shall be removed. Do not compact topsoil, and ensure a friable texture of separate visible crumbs. Recommended depth after settlement: Grass Areas: 100mm / Shrub Areas: 300 to 450mm

Tree and Shrub Planting General

Prior to planting topsoil shall be moist, friable and not waterlogged. Carry out planting during suitable weather conditions, do not plant during frozen or windy conditions. Where beds are overgrown with weeds apply herbicide in accordance with manufacturer's recommendation. Allow fallow period before cultivation. Container grown plants can be planted at any time of year if ground and weather conditions are favourable. Bare root trees and shrubs can be planted from late October to March. All plants shall be as specified, undamaged, sturdy, healthy and vigorous. They shall be free from pests, diseases, discoloration and physiological disorders. Name, form, dimensions, provenance and other criteria shall be as defined in The National Plant Specification. All plant handling shall be in accordance with HTA 'Handling and Establishing Landscape Plants'. All plants shall be stored in a secure environment and protected from site operations and over exposure to adverse weather conditions. Where topsoil is compacted it shall be broken up to a depth of no less than 350mm into particles of 2-8mm, with the surface left regular and even. Levels shall be 25mm above kerbs and hardstandings and 50mm above adjacent grass areas. Remove all visible weeds, roots and large stones exceeding 30mm. Do not cultivate soil within rootspread of existing trees and shrubs. All plants shall be planted upright or well balanced with best side to front. Mycorforce Transplanter shall be spread around the roots of each plant during planting at a rate specified by the supplier.

Notes

All soft landscape works to be carried out in accordance with the following guidelines: BS4428:1989 Code of Practice for General Landscape Operations. BS8545:2014 Trees from Nursery to Independence in the Landscape. Recommendations. All new planting stock shall comply with the following guidelines: BS4043:1989 Transplanting root-balled trees BS3936:1992 Nursery Stock Part 1. Specification for Trees and Shrubs. Follow good modern horticultural practice in any proposed soft landscaping. Planting compost shall be entirely free of peat. Proprietary products based on composted straw, manure or coir are acceptable, but products based on wood chips or bark shall not be used.

Works Cleanliness

Remove any soil and arisings from adjacent hard surfaces and leave works in a clean, tidy fashion at completion.

Watering

Water all plants immediately after planting, thoroughly and without damaging or displacing plants or soil.

Bark Mulch

All planting areas to receive 75mm depth of Melcourt Ornamental grade bark mulch unless otherwise directed. Hedgges to receive 1m wide, 75mm depth of bark mulch to base. Individual trees in grass to have 75mm depth, 600mm diameter bark mulch to base.

Notes

All soft landscape works to be carried out in accordance with the following guidelines: BS4428:1989 Code of Practice for General Landscape Operations. BS8545:2014 Trees from Nursery to Independence in the Landscape. Recommendations. All new planting stock shall comply with the following guidelines: BS4043:1989 Transplanting root-balled trees BS3936:1992 Nursery Stock Part 1. Specification for Trees and Shrubs. Follow good modern horticultural practice in any proposed soft landscaping. Planting compost shall be entirely free of peat. Proprietary products based on composted straw, manure or coir are acceptable, but products based on wood chips or bark shall not be used.

Proposed Areas of Shrub Planting

Shrub areas to have minimum 450mm depth of good quality imported cultivated topsoil, free from bricks, large stones and other rubbish.

Hornbeam Hedge

Ensure all plants are bushy to provide joined up length of hedge. Trim all hedges at planting to ensure neat appearance and promote new growth. Plant at 5 per linear metre. To have 75mm depth Melcourt Ornamental grade bark mulch or similar approved to base of hedge to width of 500mm. Maintain in neat formal appearance at 900mm high.

Clover Rich Amenity Grass

5m Buffer Zone
Seed only if required

This area of clover rich lawn will be beneficial to bees and other insects. The lawn can be maintained by periodic mowing to prevent the grass species becoming too high or untidy. Once the clover flower season has finished the lawn can be mown as a regular amenity grass. Sow Germinal A4 Low Maintenance seed with addition of 5% Trifolium pretense and 5% Trifolium repens. Sow at 35g/m2.

Amenity Grass Seeding General

Minimum 100mm cultivated topsoil. Topsoil to BS3882:2007. Seed is best sown in the autumn or spring but can be sown at other times of the year if there is sufficient warmth and moisture. The seed must be surface sown and can be applied by machine or broadcast by hand. To get an even distribution and avoid running out divide the seed into two or more parts and sow in overlapping sections. Do not incorporate or cover the seed, but firm in with a roll, or by treading, to give good soil/seed contact. Cultivate topsoil to depth of 100mm including all consolidation, rolling, harrowing or raking to achieve a firm, fine tilth suitable for seeding. The seed bed will be free from unevenness, hollows, depressions and soft areas so that an evenly graded grass surface can be achieved. The seed bed should be evenly graded to finish 25mm above adjoining paving, kerbs etc after settlement. Remove all weeds, and remove stones, grass sods and other debris exceeding 20mm in any dimension and all roots exceeding 15mm diameter or 200mm length. After cultivation and prior to grass seeding, supply, spread and lightly rake into the tilth a granular pre-seeding fertiliser N:P:K ration 10:15:10 at a rate of 60 grammes per m2. Do not apply fertilisers to wild seed areas. Sow according to suppliers instructions.

Wildflower / Grass Mix

Sow Naturescape NV5 Long Season Meadow Mixture, or equivalent, in accordance with suppliers instructions. Sow at 5g/m2. Area shown indicative only and dependant on final ground works.

Wildflower Grass Seeding General

Ensure the ground that is not highly fertile by use of subsoils and does not have a problem with perennial weeds. Good preparation is essential to succeed so aim to control weeds and produce a good quality seed bed before sowing. Seed is best sown in the autumn or spring but can be sown at other times of the year if there is sufficient warmth and moisture. The seed must be surface sown and can be applied by machine or broadcast by hand. To get an even distribution and avoid running out divide the seed into two or more parts and sow in overlapping sections. Do not incorporate or cover the seed, but firm in with a roll, or by treading, to give good soil/seed contact. Cultivate soil to depth of 25mm including all consolidation, rolling, harrowing or raking to achieve a firm, fine tilth suitable for seeding. The seed bed will be free from unevenness, hollows, depressions and soft areas so that an evenly graded grass surface can be achieved. The seed bed should be evenly graded to finish 25mm above adjoining paving, kerbs etc after settlement. Ensure free flowing contours and marring in to adjacent grass areas. Remove all weeds, and remove stones, grass sods and other debris exceeding 20mm in any dimension and all roots exceeding 15mm diameter or 200mm length.

PLANT SCHEDULE									
SPECIES	Depth	Height	Root	Pot Size	Height	Breaks	Nos.		
TREES									
T1	Acer campestre	12-14cm	30-4.5m	br	EHSD		9		
T2	Acer campestre 'Streetwise'	14-16cm	40-4.5m	br	EHSD		1		
T3	Prunus avium	12-14cm	30-4.5m	br	EHSD		7		
T4	Prunus 'Sunset Boulevard'	14-16cm	40-4.5m	br	EHSD		4		
T5	Quercus robur	12-14cm	30-4.5m	br	EHSD		7		
T6	Sorbus 'Cardinal Royal'	14-16cm	40-4.5m	br	EHSD		3		
T7	Tilia cordata 'Greenspire'	20-25cm	50-5.5m	br	SM		2		
T8	Ulmus 'New Horizon'	14-16cm	40-4.5m	br	EHSD		2		
THREE LINE SHRUBS									
BD	Brachyglottis 'Drivade'	CG	3L				10		
CI	Chamaelirium	CG	3L				61		
CO	Colonywater 'Oakwood'	CG	3L				19		
DOA	Daphne odora 'Aureomarginata'	CG	3L				20		
EAB	Escallonia 'Apple Blossom'	CG	3L				66		
EDR	Escallonia 'Donard Radiance'	CG	3L				172		
EDS	Escallonia 'Donard Seawind'	CG	3L				65		
EEG	Eunymus 'Emerald Gaiety'	CG	3L				60		
EENG	Eunymus 'Emerald m'Gold'	CG	3L				20		
HAG	Hebe 'Autumn Glory'	CG	3L				17		
HDE	Hebe 'donna Eva'	CG	3L				130		
H	Hebe rakensis	CG	3L				126		
HSD	Hebe 'Silver Queen'	CG	3L				53		
HH	Hypericum 'Hidcote'	CG	3L				9		
HM	Hypericum x moseianum	CG	3L				28		
UH	Loxandria 'Hidcote'	CG	3L				26		
LI	Lonicera 'Hidcote'	CG	3L				84		
LI	Lonicera 'Hidcote'	CG	3L				84		
LM	Lonicera 'Maygreen'	CG	3L				20		
PG	Potentilla 'Goldfinger'	CG	3L				15		
POL	Prunus 'Olio Lyburn'	CG	3L				51		
PI	Pyracantha 'Tector'	CG	3L				124		
SKG	Skimmia 'Kew Green'	CG	3L				52		
SKR	Skimmia 'Rubra'	CG	3L				5		
SLP	Spiraea 'Little Princess'	CG	3L				41		
VD	Viburnum davidii	CG	3L				167		
VEP	Viburnum 'Iris Eve Price'	CG	3L				30		
HERBACEOUS PLANTS									
BC	Bergenia cordifolia	CG	3L				87		
GBV	Geranium 'Bevan's Variety'	CG	3L				81		
HGS	Heuchera 'Green Spice'	CG	3L				63		
HERBES									
CB	Corpus belifus	90-120cm	br				1130		
CI	Prunus lauraria	CG	3L				629		

The copyright to this drawing belongs to ISL Associates Ltd (Ian Stemp Landscape Associates) and shall not be reproduced without their written consent. Do not scale from this drawing.

KEY & NOTATION

Plot Boundary

Existing Retained Trees

Proposed Tree Planting

The excavated hole shall be of sufficient size to accommodate the root-ball or container, allowing approximately 500mm clearance. Before planting the sides of the pit shall be broken up and the base dug over to a depth of 150mm to improve drainage. The tree will be planted to the same depth as it was in the nursery. Backfill will be firmed in around the rootball to prevent any air pockets. The pit shall be backfilled with a % mix of good quality topsoil and an non peat based compost. 140gms of Enmag granular slow-release fertiliser shall be incorporated to the fill mixture.


Roof Barriers Where an installed rootball is within 3m of an existing underground service route install protective roof barrier with sides vertical and finished 75mm below finished ground level. To be Greenleaf ReRoot 2000 or similar approved.

Trees in soft ground Trees shall be double staked and fixed to horizontal crossbar using rubber strapping, with rubber block positioned between the tree and cross bar.

Stakes shall be 60mm diameter treated softwood, driven firmly into ground either side, and not through the rootball, with tree central between the stakes. The above ground height of the stake should be a minimum of a third of the stem high. All trees to receive perforated watering pipes surrounding root ball.

Tree Aftercare Any necessary formative pruning will be carried out and where appropriate woodchip/bark mulch applied to a depth of 75mm, and to at least the edge of the planting pit. A properly planned maintenance programme should be kept up until successful establishment of the trees. This may include watering when necessary, checking of the support systems, weed control and further mulching.

Tree Pit and Staking Detail (NTS)

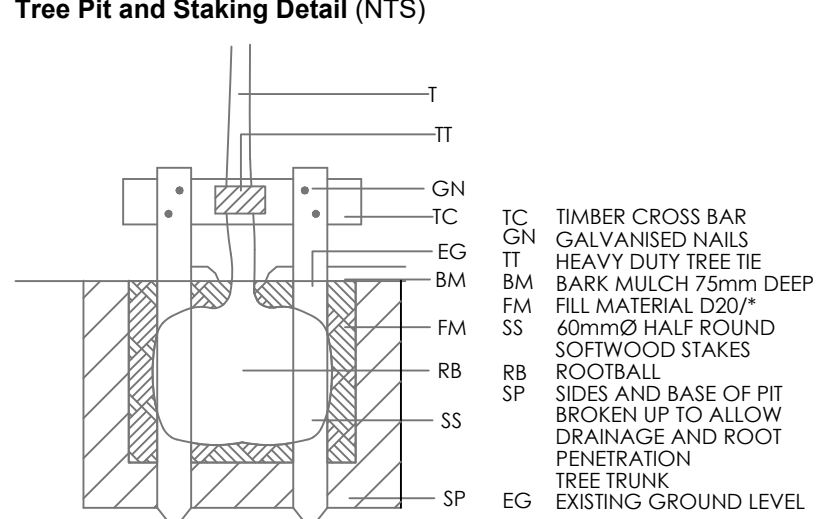

Amenity Grass Turf

Laying Turf

Lay turf with minimum delay after lifting, within 18 hours during spring and summer and 24hours autumn and winter. If required stock in piles not higher than 1m. Lay turf with minimum delay after lifting, within 18 hours during spring and summer and 24hours autumn and winter. Do not lay turf during persistent cold weather or drying winds or if soil is frost bound, waterlogged or excessively dry. Prepare topsoil to BS3882:2015, topsoil shall be dry and workable, reduce to a true, even surface, friable and lightly firmed but not over compacted fine tilth to a depth of 25mm. Remove surface stones and clods exceeding 15mm. Where required extend cultivation into existing adjacent grass areas sufficient to allow marring in of levels. Ensure contours are free and flowing with falls for adequate drainage. Lay turf with broken joints, well buttled up. Do not stretch turf. Edges shall be laid to whole turfs and trimmed to true line. Remove high spots and fill hollows with fine soil. Lightly and evenly firm as laying proceeds to ensure full contact with substrate. Do not use rollers. Dress with horticultural sand and completely fill all joints. Lay planks over previously laid turf, do not walk on prepared beds of newly laid turf.

Revisions	Revisions	Revisions	Revisions	Revisions
B	1.	Updated to J112 0102-P115 Site Layout	cjn	28.11.24
A	1.	PROW U6 details added	cjn	09.04.24
			Dwn	Date

Scale: 1:150 @ A1

Project
Residential Development
Normandy Fields, Hincley

Drawing
Detailed Landscape Proposals 1 of 6

Status
For Planning, Tender & Construction

Date
25.01.2024

Dwg. No.
23.1825.001

Revision
B

Drawn
cjn

Checked
cjc