



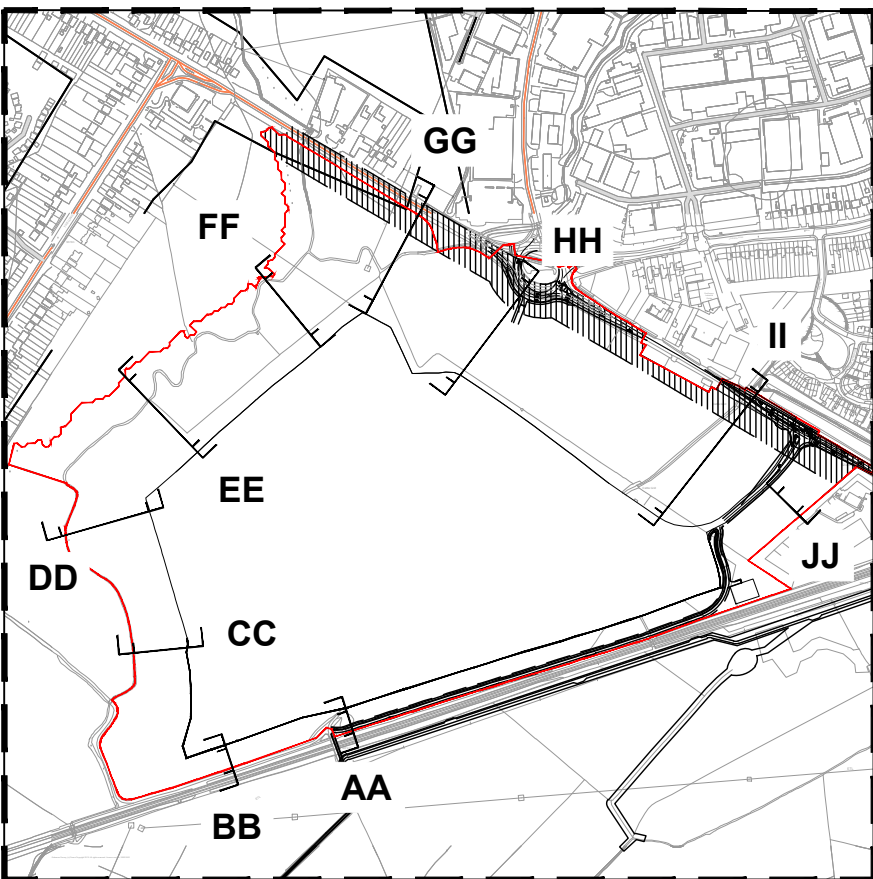

DRAWING LOCATION PLAN


KEY

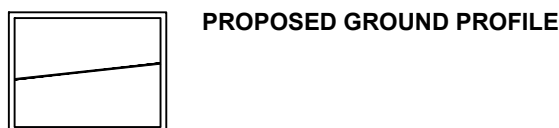

PROPOSED GROUND PROFILE




EXISTING GROUND PROFILE

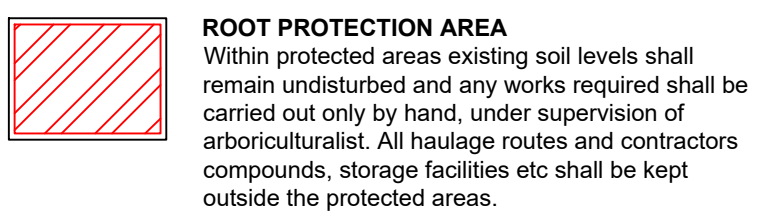


ROOT PROTECTION AREA
Within protected areas existing soil levels shall remain undisturbed and any works required shall be carried out only by hand, under supervision of arboriculturalist. All haulage routes and contractors compounds, storage facilities etc shall be kept outside the protected areas.

NOTES


- All information shown is taken from:
- FPCR Layout: 8815-08b-development parameters plan.
 - HYDROCK Proposed Levels: Perimeter bund, pond 3d strings 2024.11.01
 - HYDROCK Proposed Drainage: Perimeter bund, pond 3d strings 2024.11.01
 - FPCR Tree Survey Plan: 8815-T-01
 - Greenhatch Topographical survey: 32726_T_UG_REV2
 - BCA Landscaping: 2409-24-01_05 'Detailed Planting Plans'.

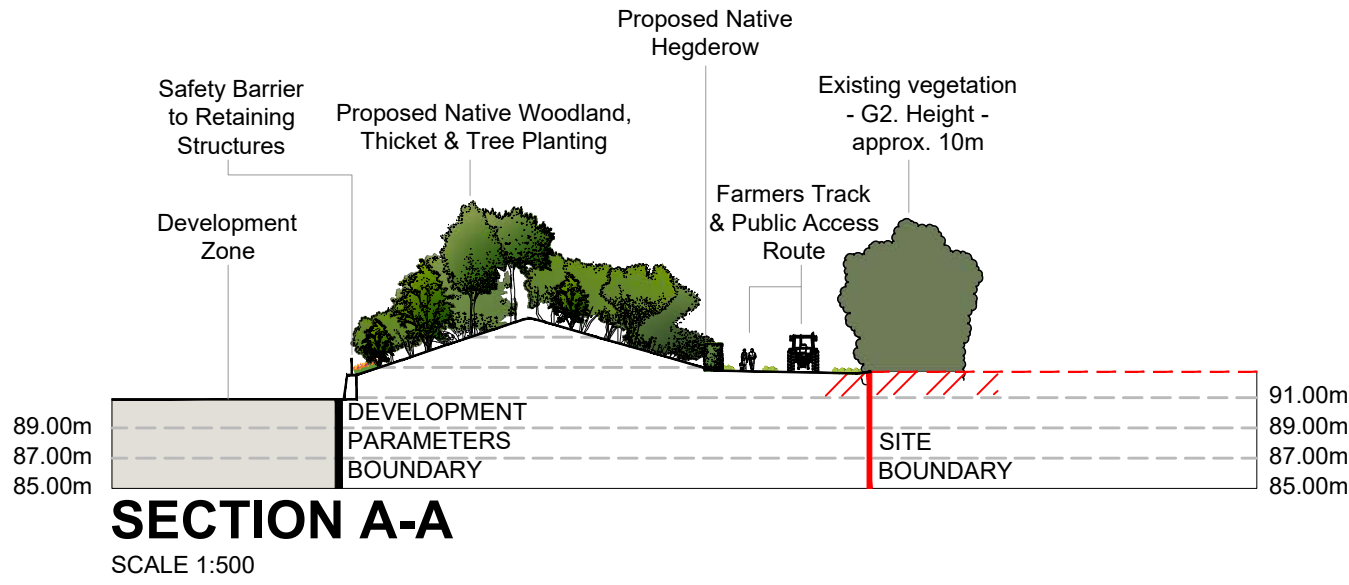


SECTION A-A
SCALE 1:500

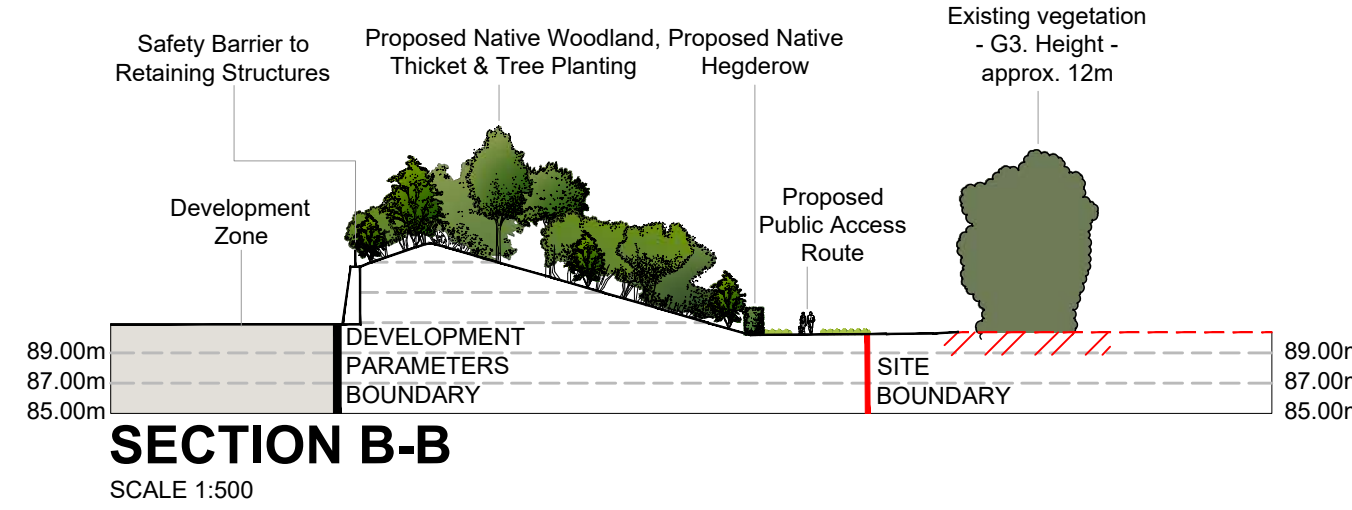


SECTION B-B
SCALE 1:500

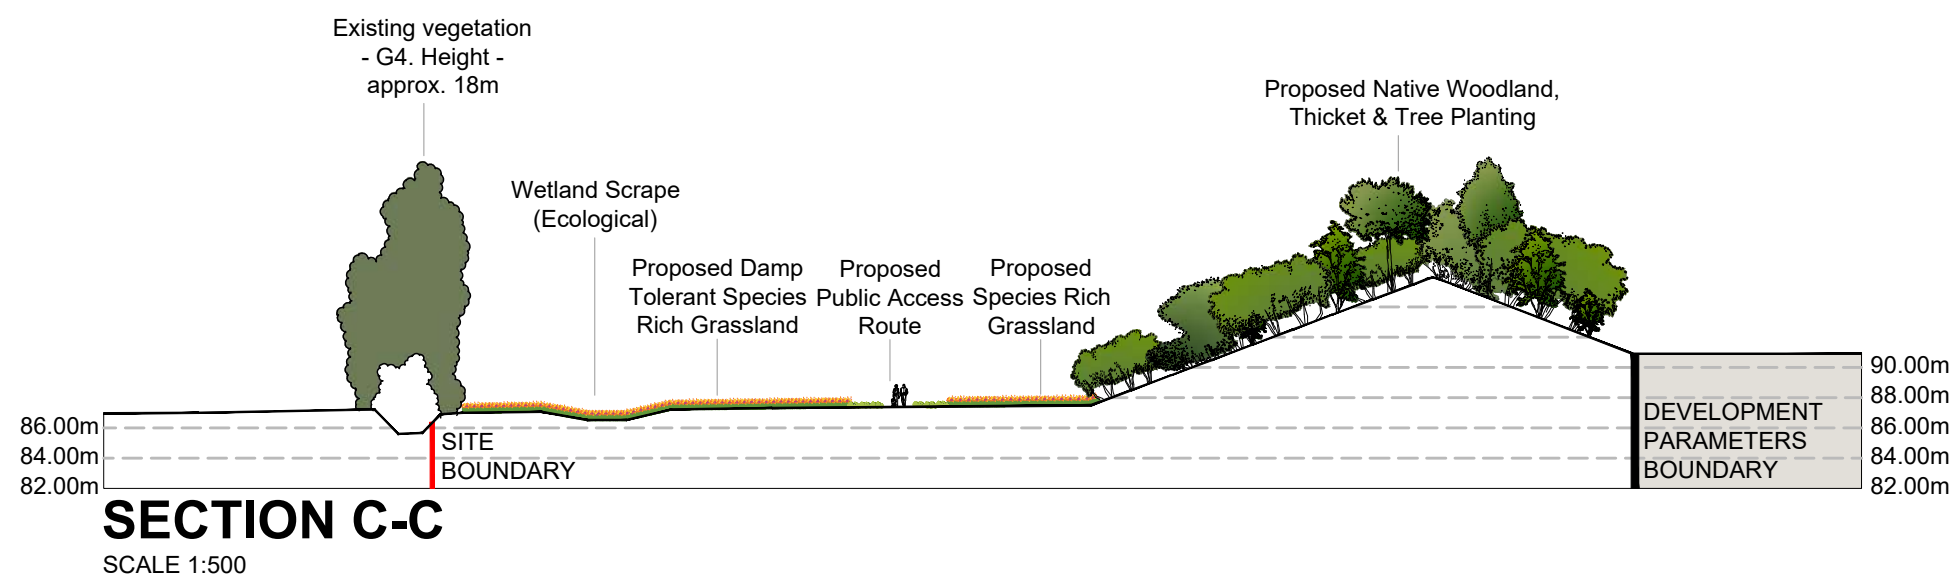


SECTION C-C
SCALE 1:500

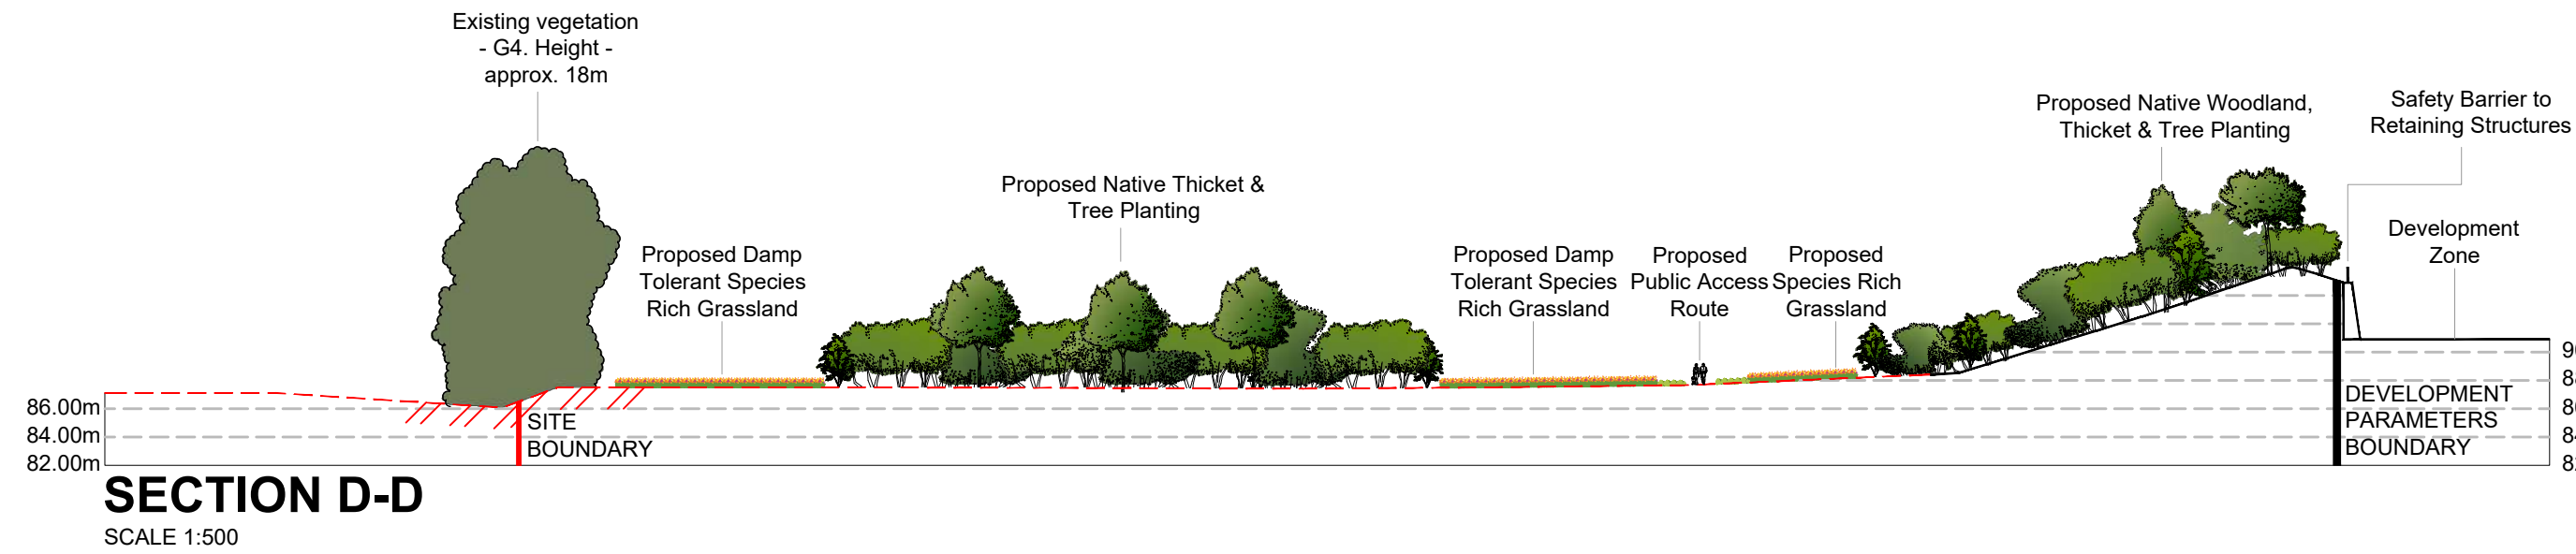


SECTION D-D
SCALE 1:500

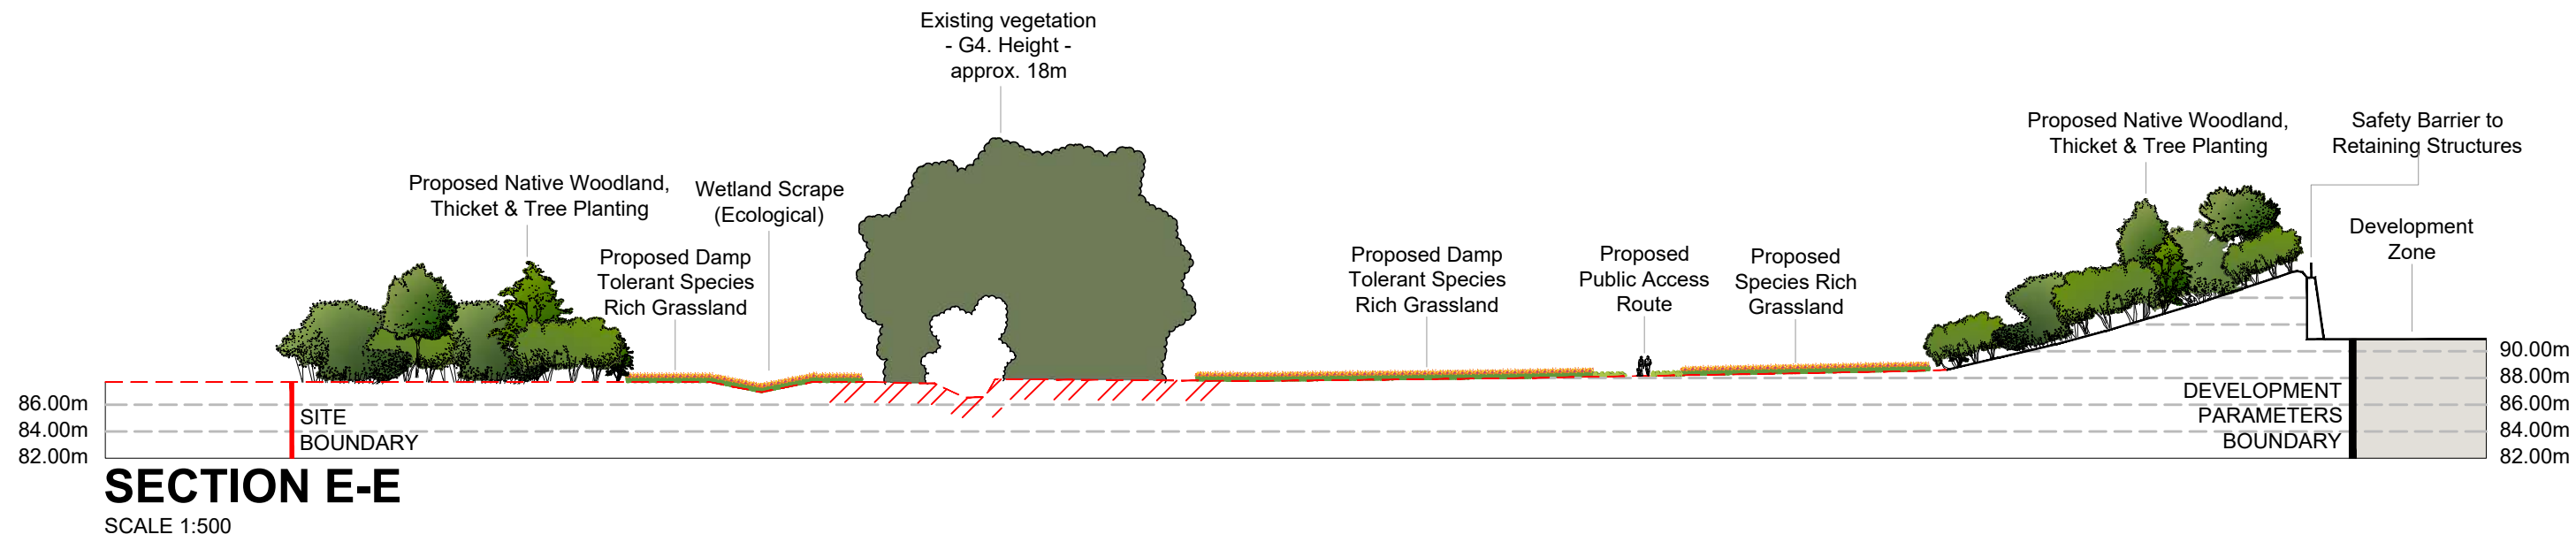


SECTION E-E
SCALE 1:500

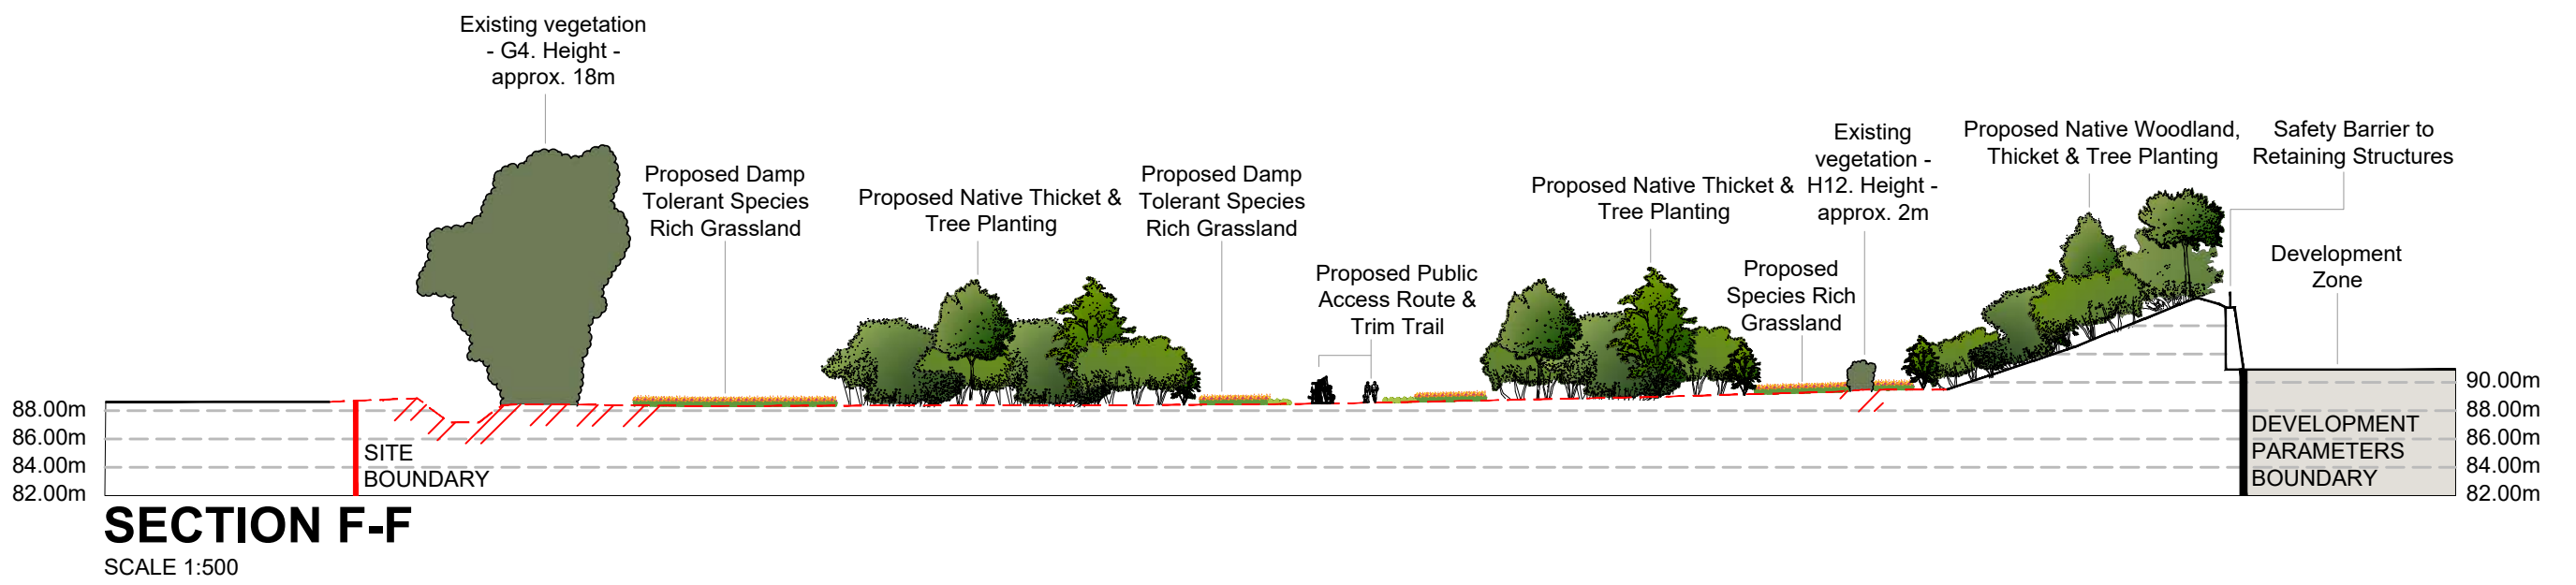


SECTION F-F
SCALE 1:500

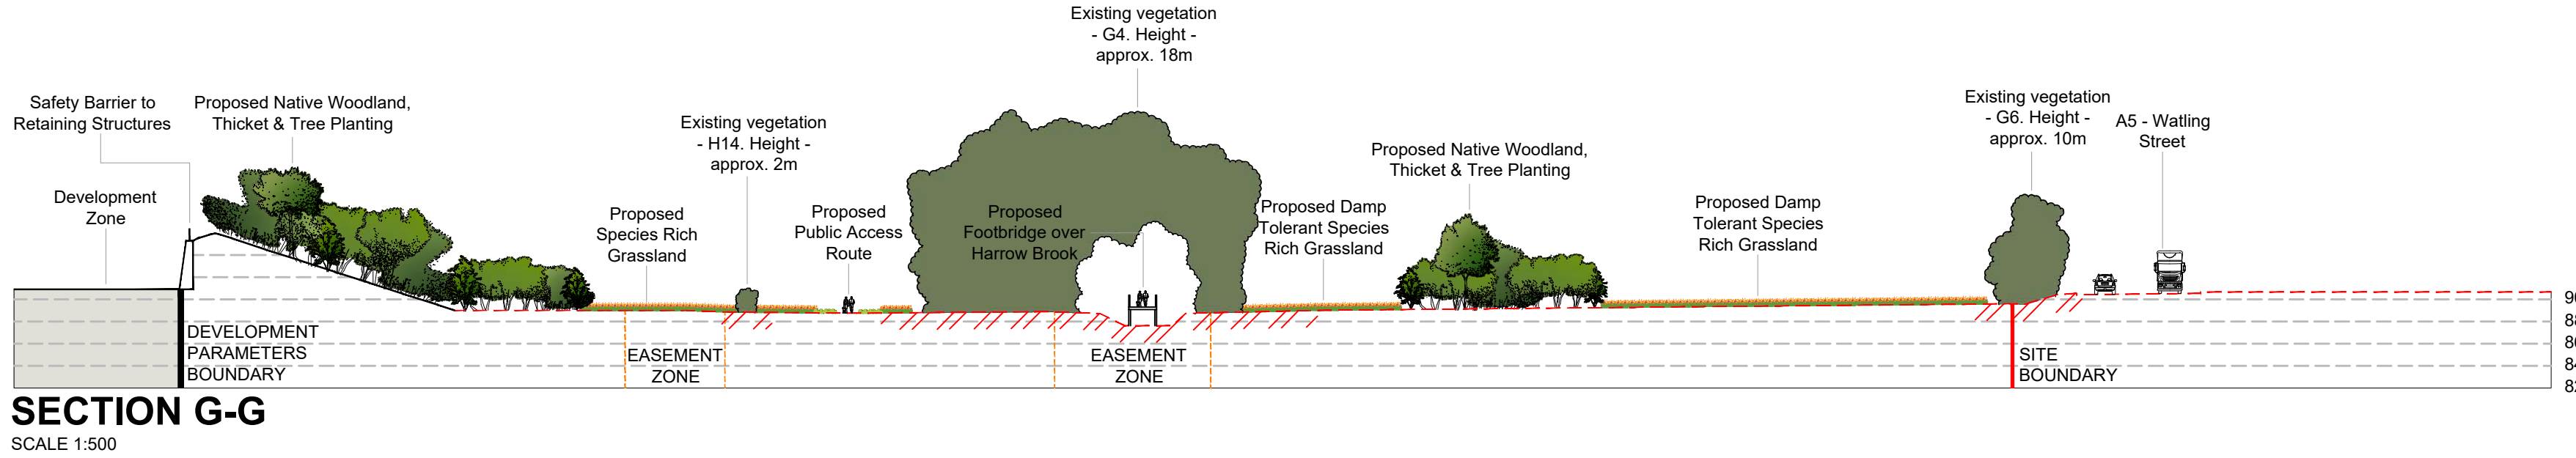


SECTION G-G
SCALE 1:500

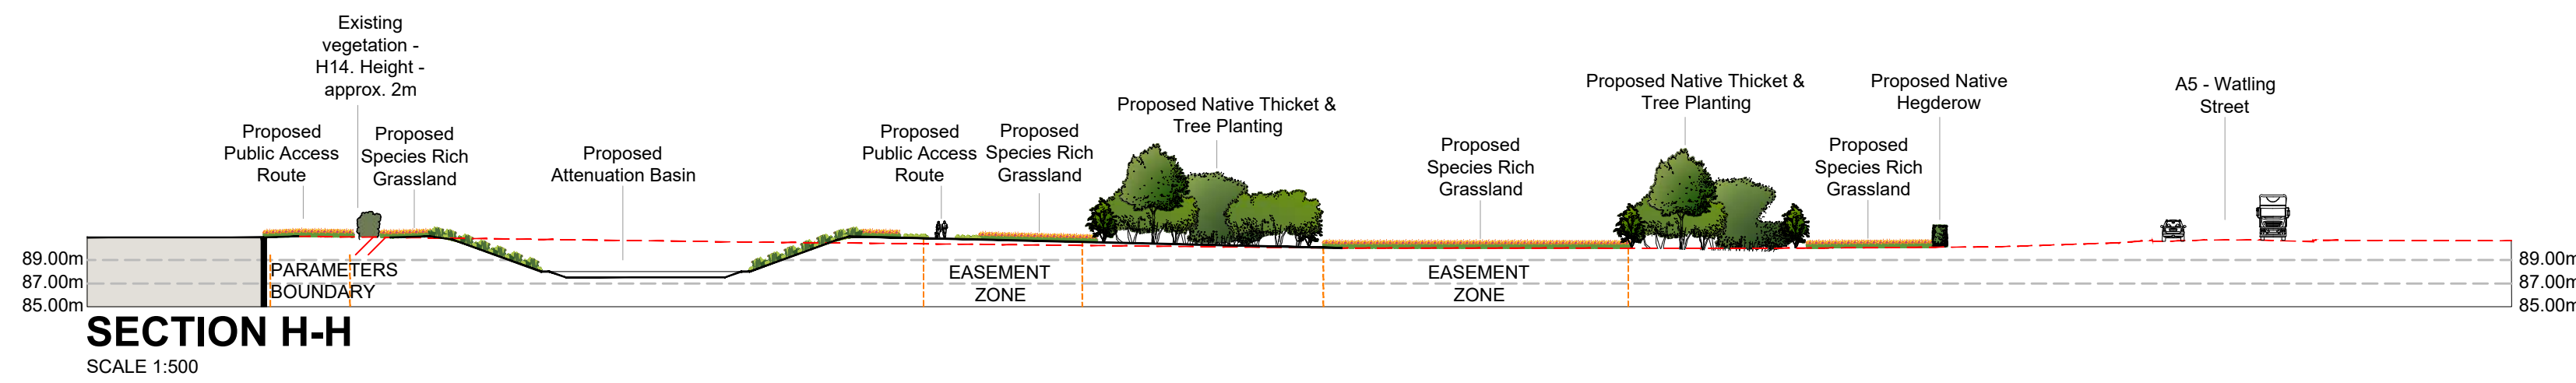

SECTION H-H
SCALE 1:500

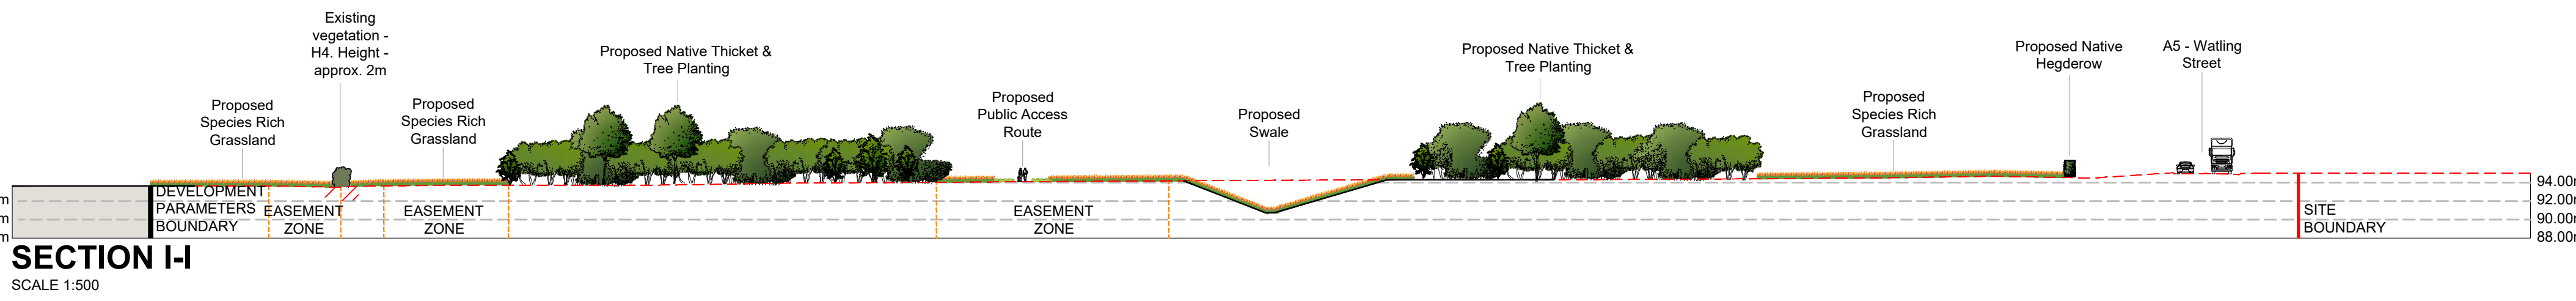

SECTION I-I
SCALE 1:500

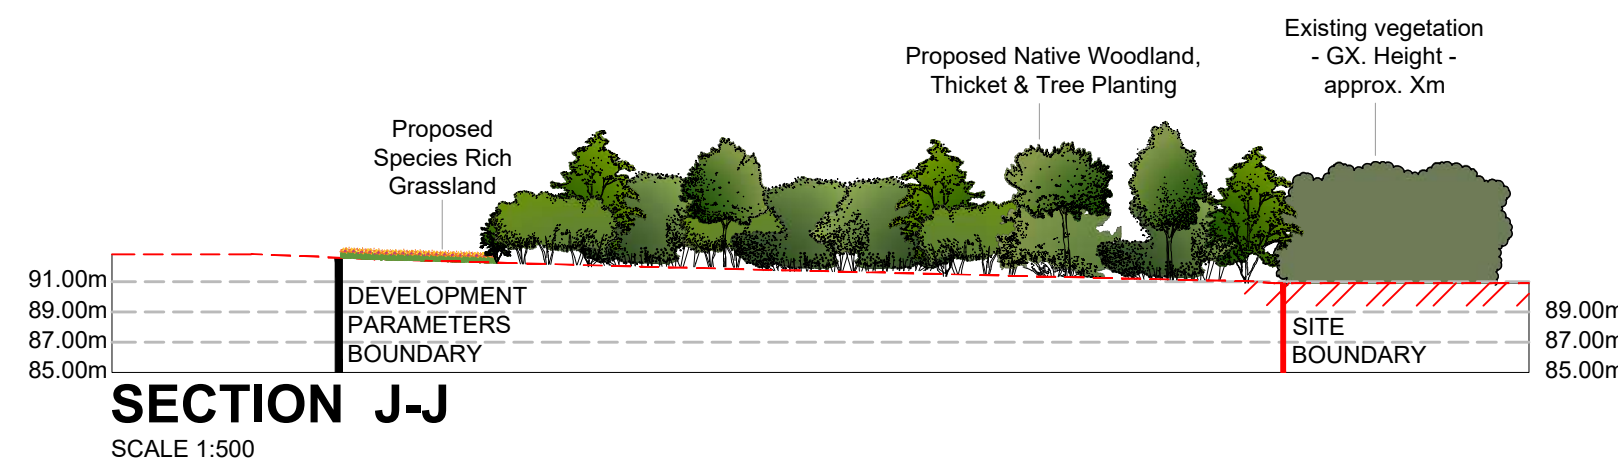

SECTION J-J
SCALE 1:500

REV	DESCRIPTION	BY	CHKD	DATE
CLIENT				
MOUNTPARK PROPERTIES LTD				
PROJECT				
WATLING STREET, HINCKLEY INFRASTRUCTURE				
DRAWING TITLE				
INDICATIVE LANDSCAPE BOUNDARY SECTIONS				
CONTRACT NUMBER: 2409/24		DATE: 08/11/2024		
DRAWING STAGE: Planning		CAD REFERENCE: 2409/24-06		
DRAWN BY: HC		CHECKED BY: MB		
SCALE: 1:500		ORIGINAL SHEET: A0		
PROJECT ORIGINATOR	VOLUME	LEVEL	TYPE	REV
XXX	BCA	ELS	00	DR L
2409-24-06	S5	00		