EXISTING

Reference drawings | Legend | Notes

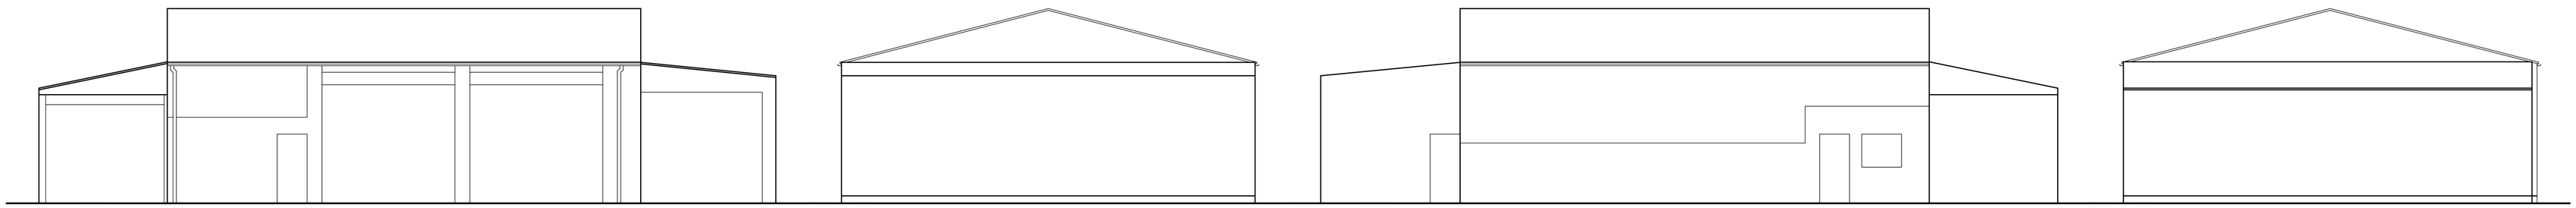

FRONT ELEVATION

SIDE ELEVATION

REAR ELEVATION

SIDE ELEVATION

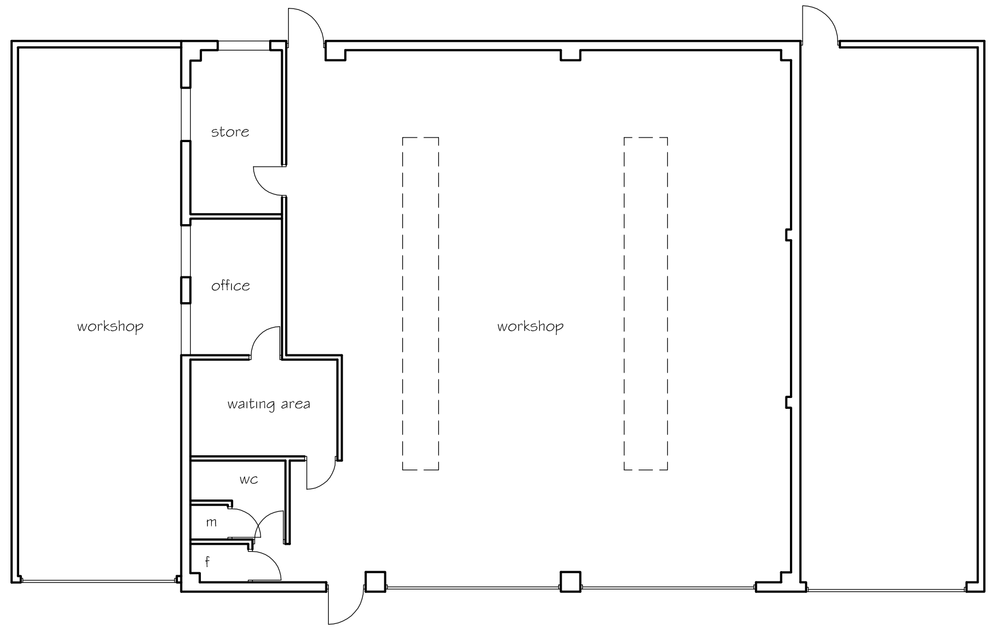

GROUND FLOOR PLAN

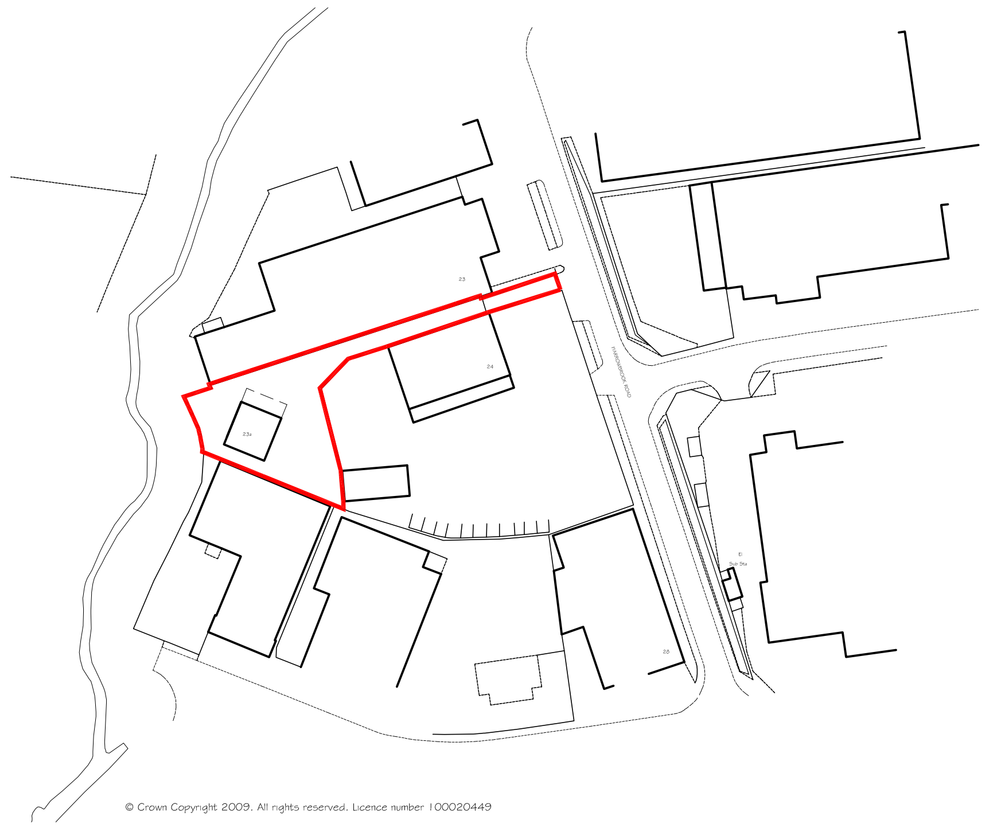

© Crown Copyright 2009. All rights reserved. Licence number 100020449

LOCATION PLAN 1:1250

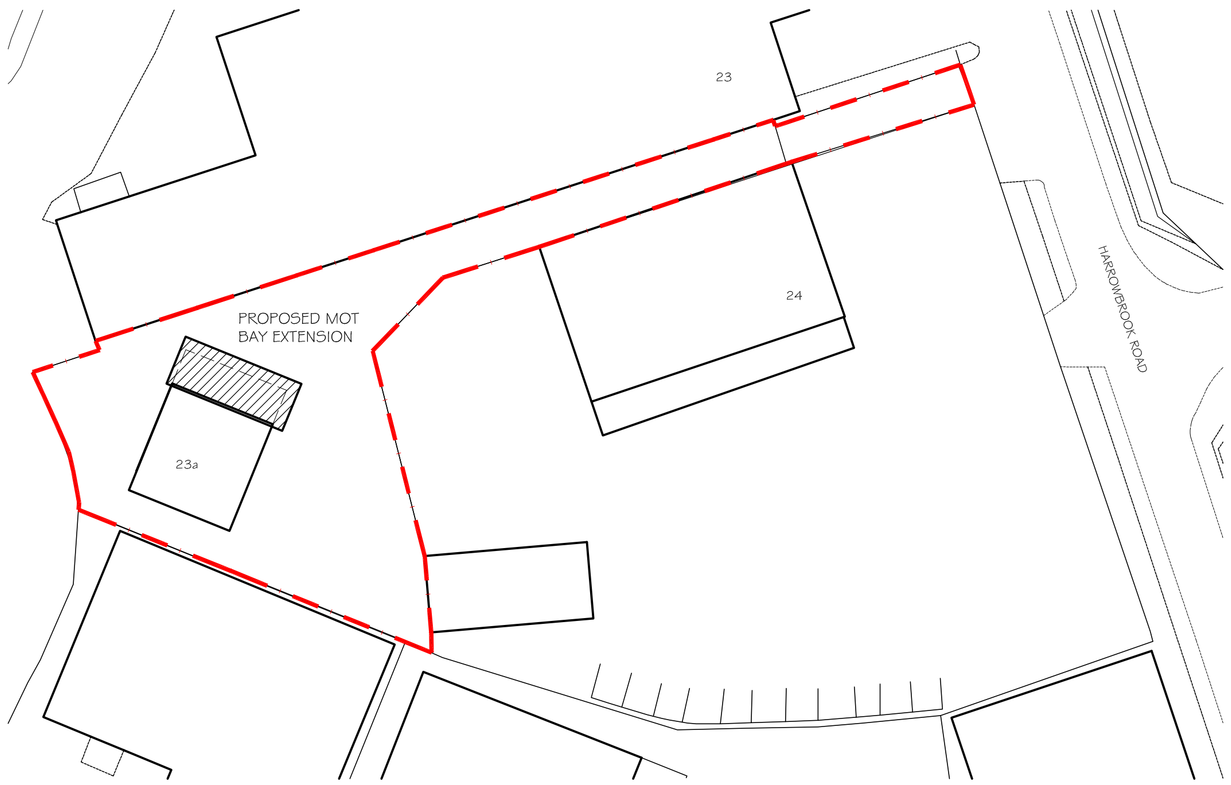

SITE PLAN 1:200

Revision	Description	Drawn	Date	Checked
	Revisions			

Project
PROPOSED SIDE EXTENSION
TO CREATE MOT BAY

Client
GREAVES & ELLIS
HARROWBROOK ROAD
HINCKLEY LE10 3DJ

Drawn	Date
NJH	9/09

Scale 1:100 (when plotted at A1 format)

S. H. Architectural Services Ltd.
33 Belvedere Road, Earlsdon, Coventry CV5 6PG
Telephone (024) 7667 9753. Fax (024) 7667 0667
Email SHarber849@aol.com

Copyright ©

Drawing number 24/8/09-01 | Rev