Reference drawings | Legend | Notes

PROPOSED

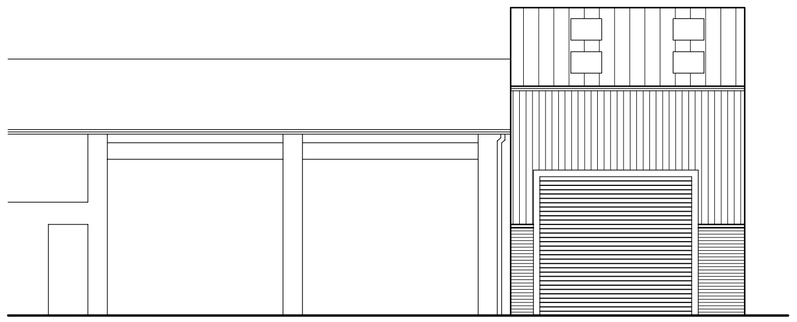

FRONT ELEVATION

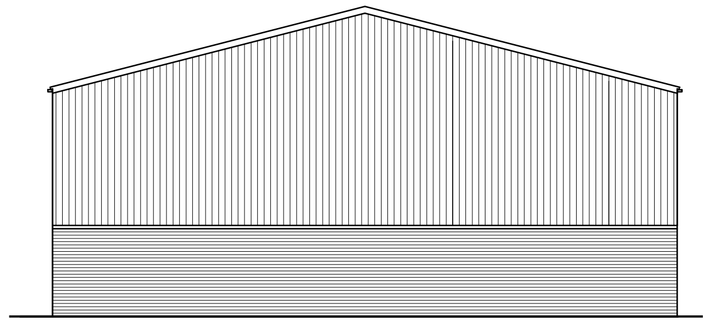

SIDE ELEVATION

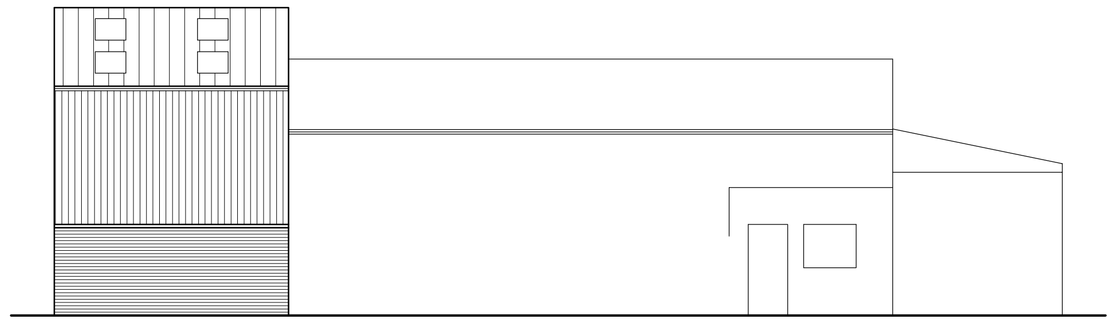

REAR ELEVATION

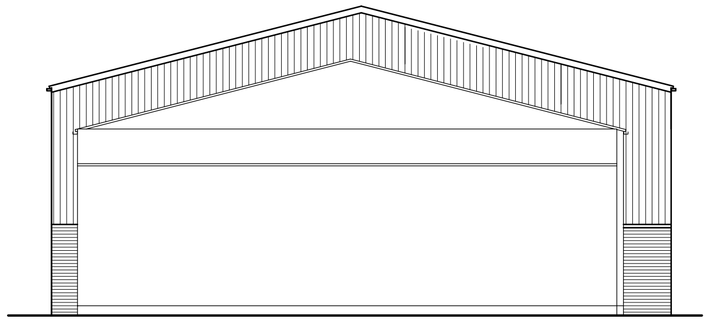

SIDE ELEVATION

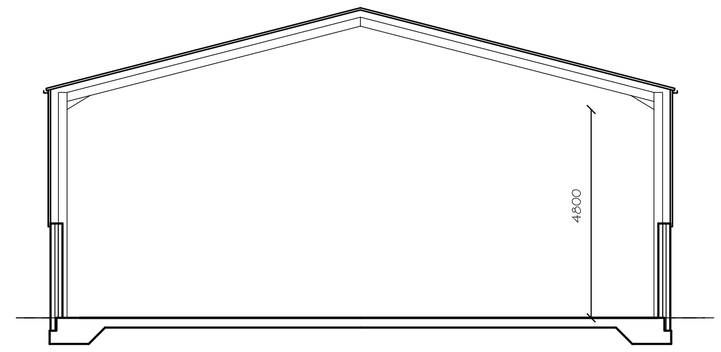

CROSS SECTION

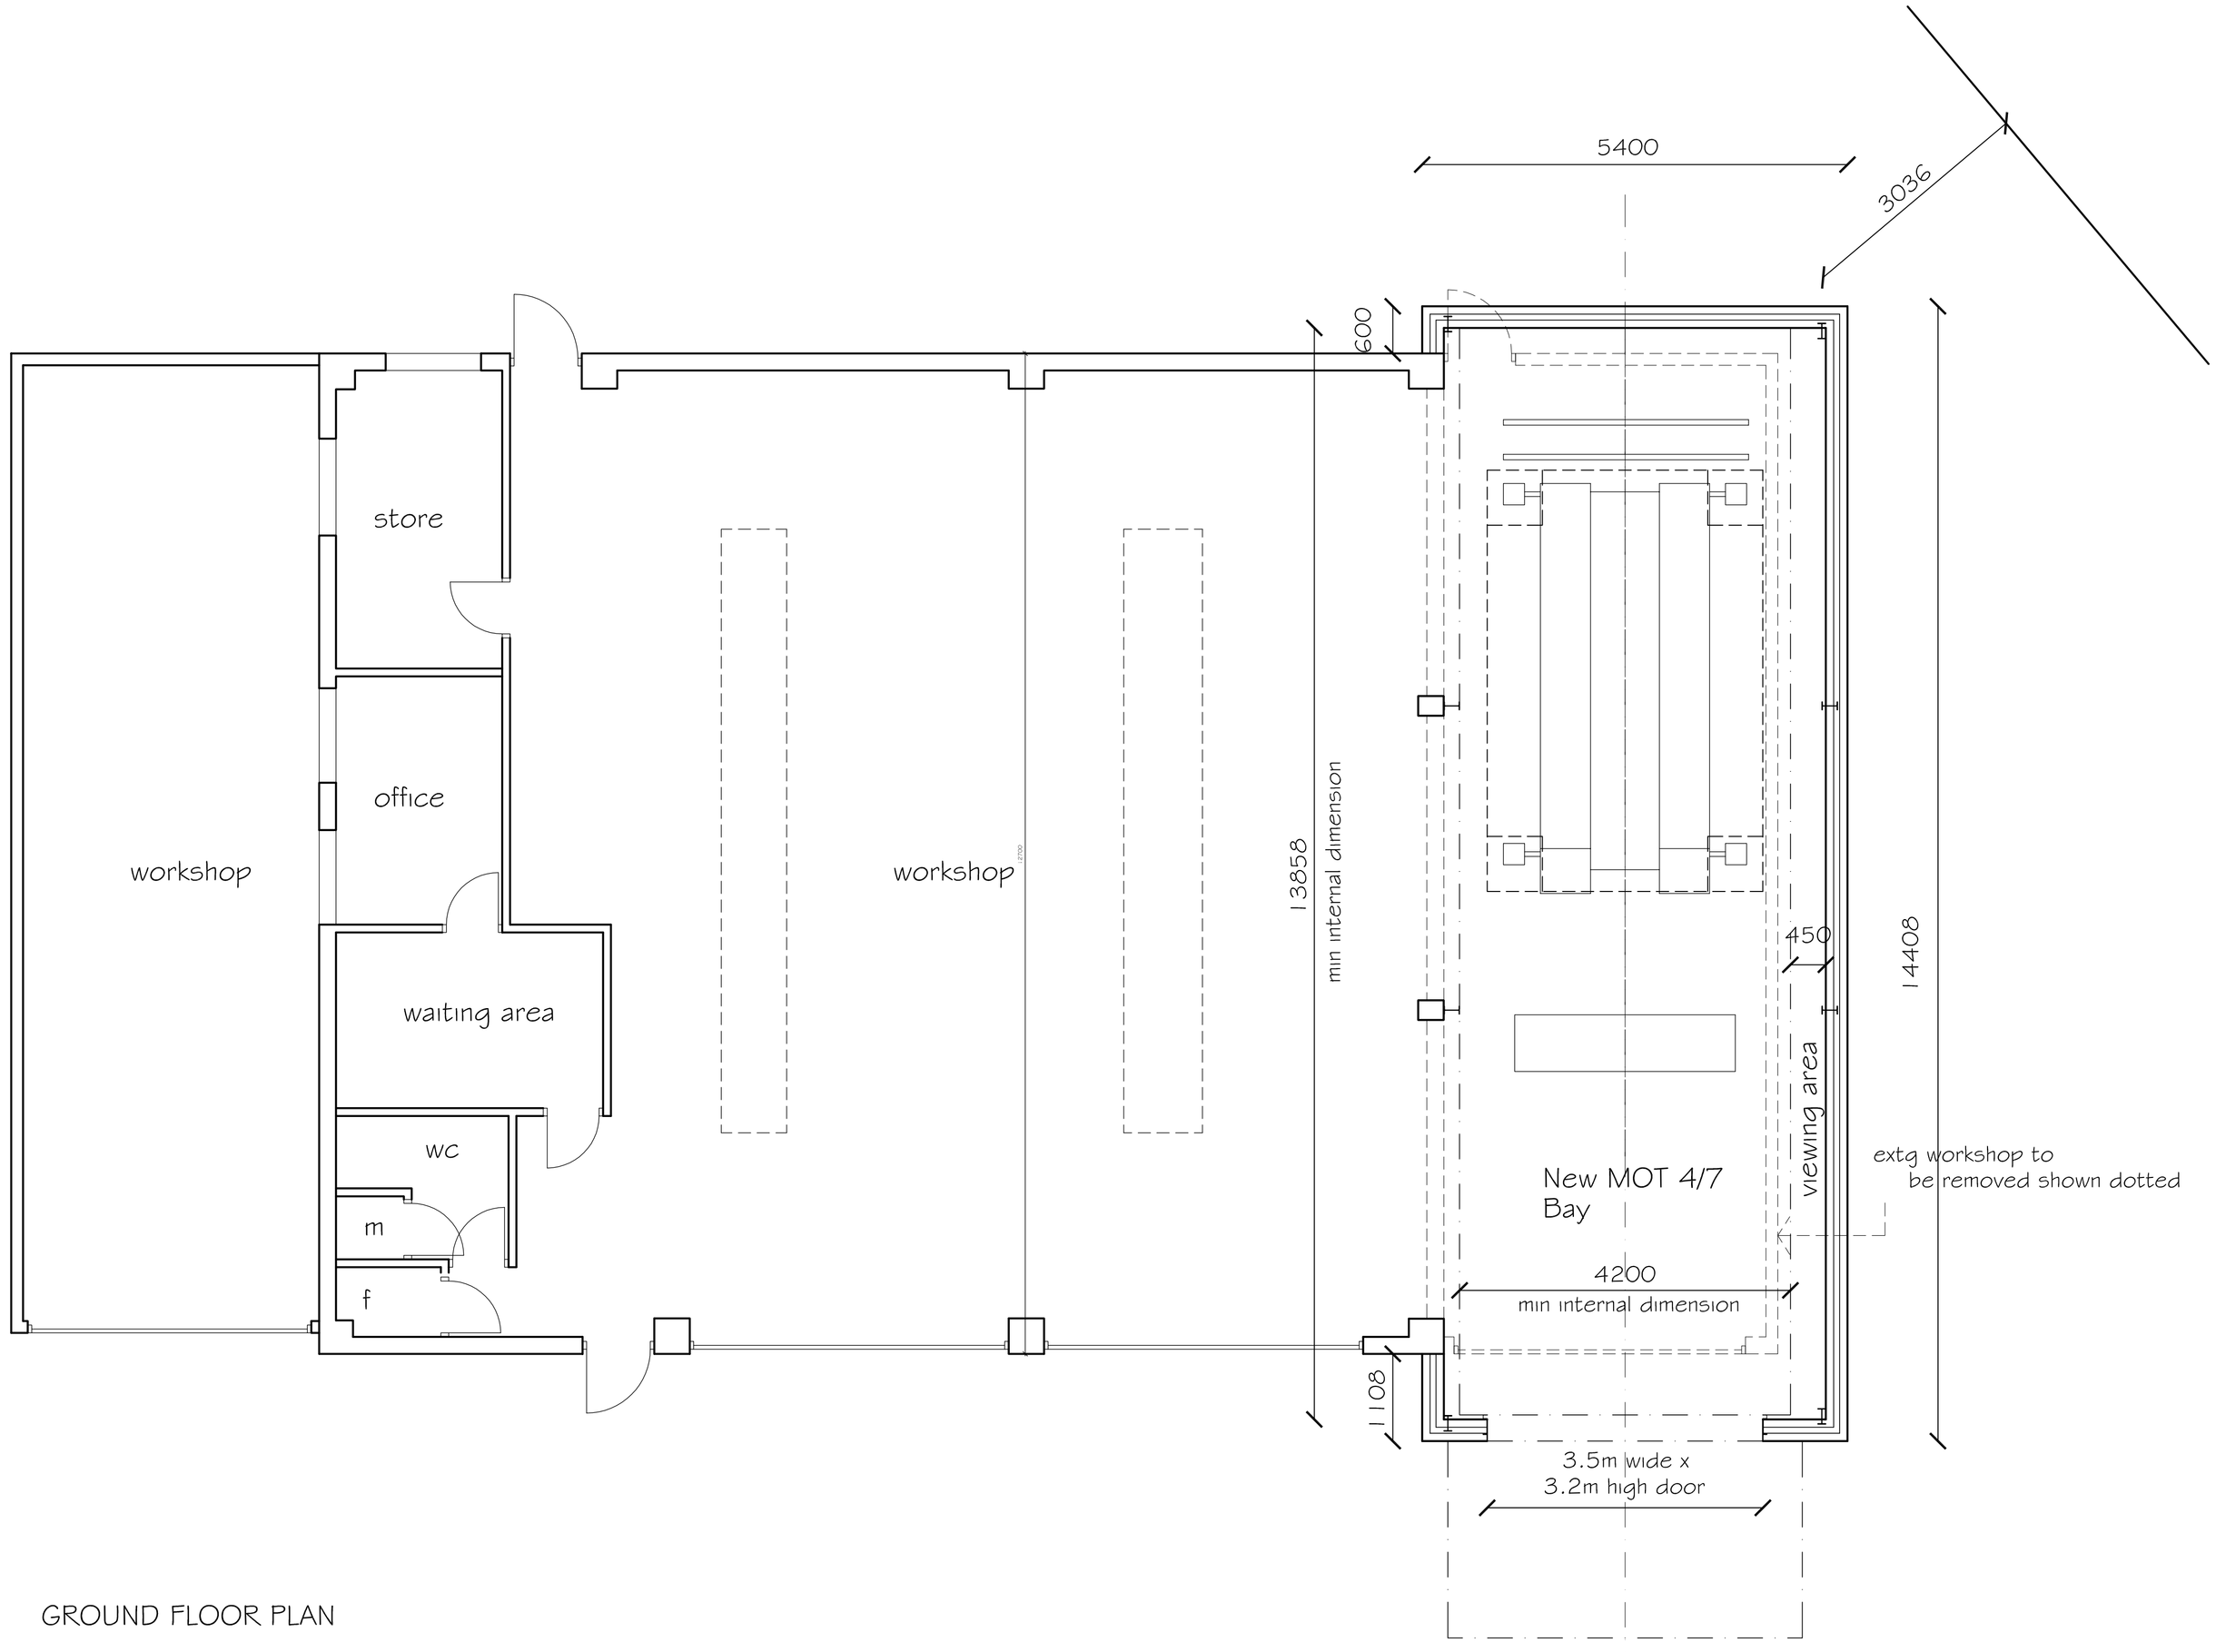

GROUND FLOOR PLAN

NOTES:

PROFILED ROOF & WALL SHEETING & FACING
BRICKWORK TO LA APPROVAL

Details of adjacent properties are approximate only

All site dimensions taken from ordnance survey layout

Revision | Description | Drawn | Date | Checked

Revisions

Project
PROPOSED SIDE EXTENSION
TO CREATE MOT BAY

Client
GREAVES & ELLIS
HARROWBROOK ROAD
HINCKLY LE10 3DJ

Drawn: NJH | Date: 9/09

Scale: 1:100 & 1:50 (when plotted at A1 format)

S. H. Architectural Services Ltd.
33 Belvedere Road, Earlsdon, Coventry CV5 6PG
Telephone (024) 7667 9753. Fax (024) 7667 0667
Email SHarber849@aol.com

Copyright ©

Drawing number: 24/8/09-02 | Rev