


56 Main Street Desford Leicester LE9 9GR - plan for Solar Panel Application

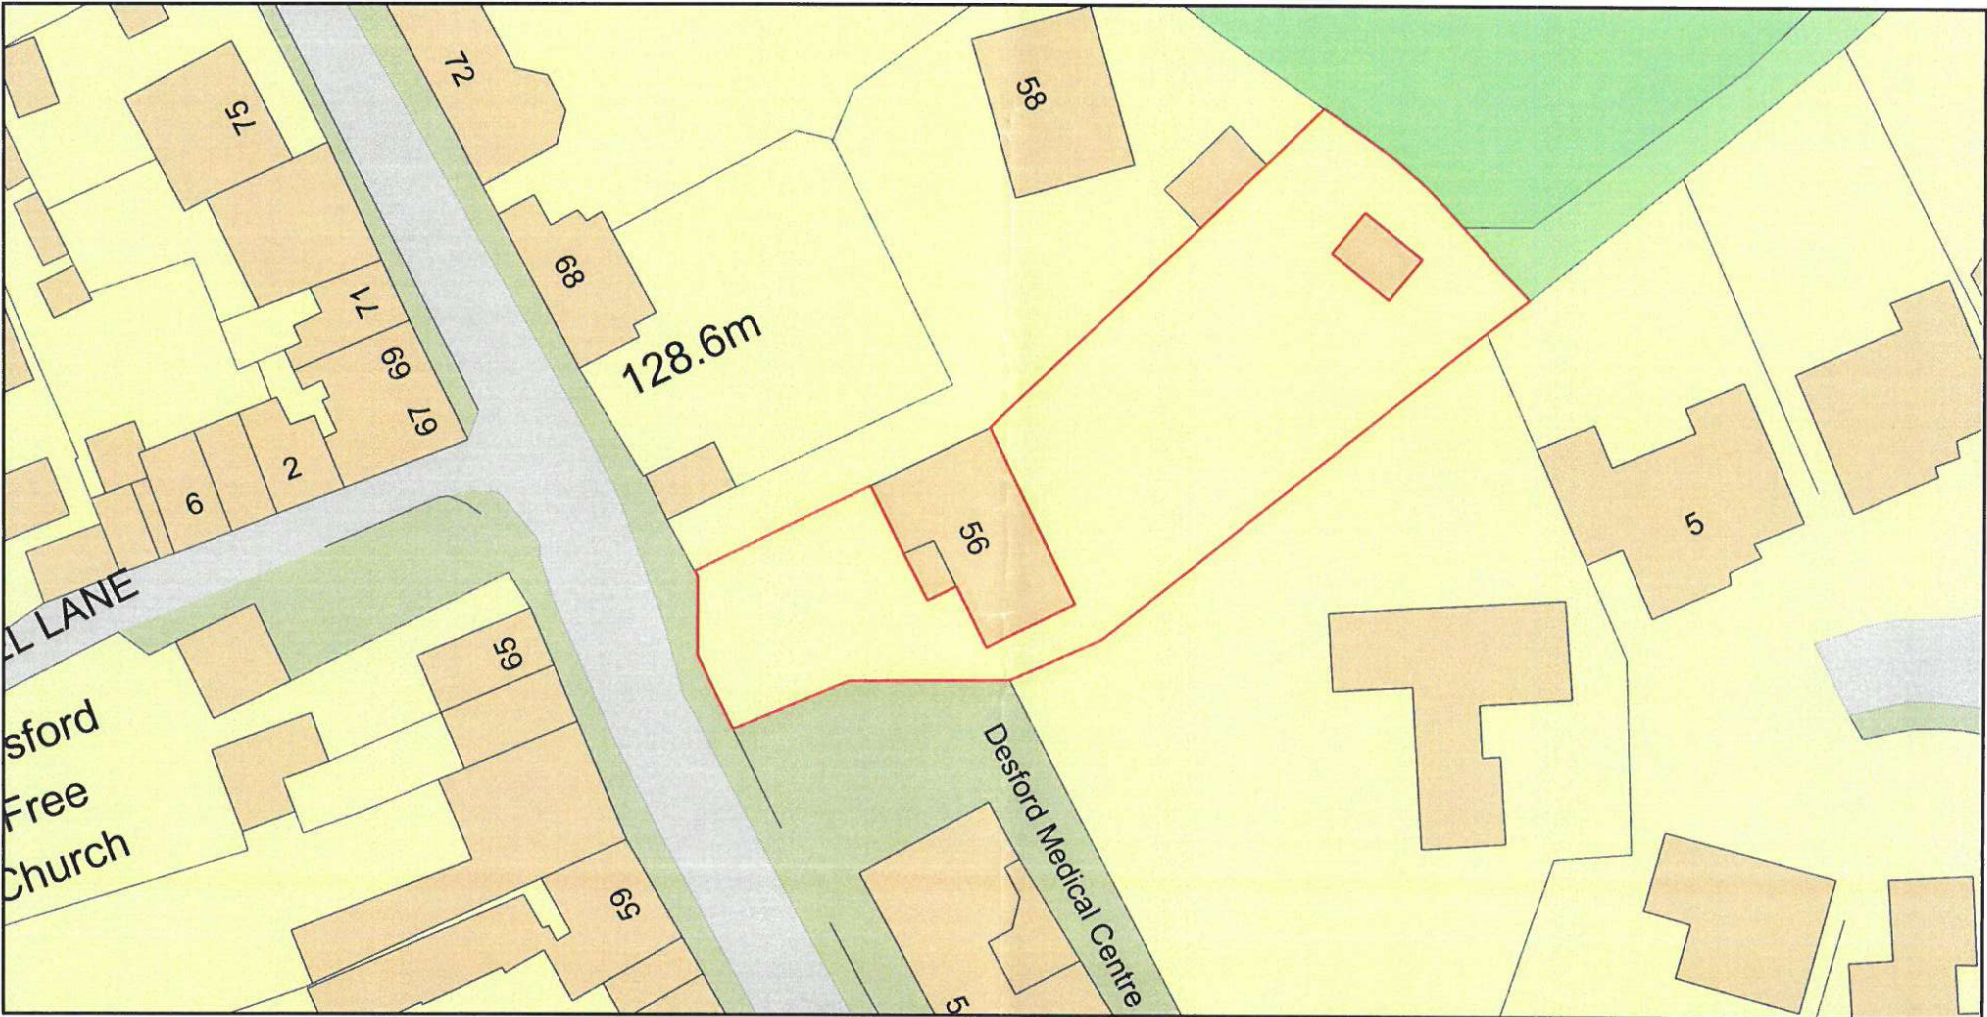

Plan Produced for: Hinckley and Bosworth Borough

Date Produced: 20 May 2026

Plan Reference Number: TQRQM26140141010143

Scale: 1:500 @ A4

© Crown copyright and database rights 2025 OS 100042766