


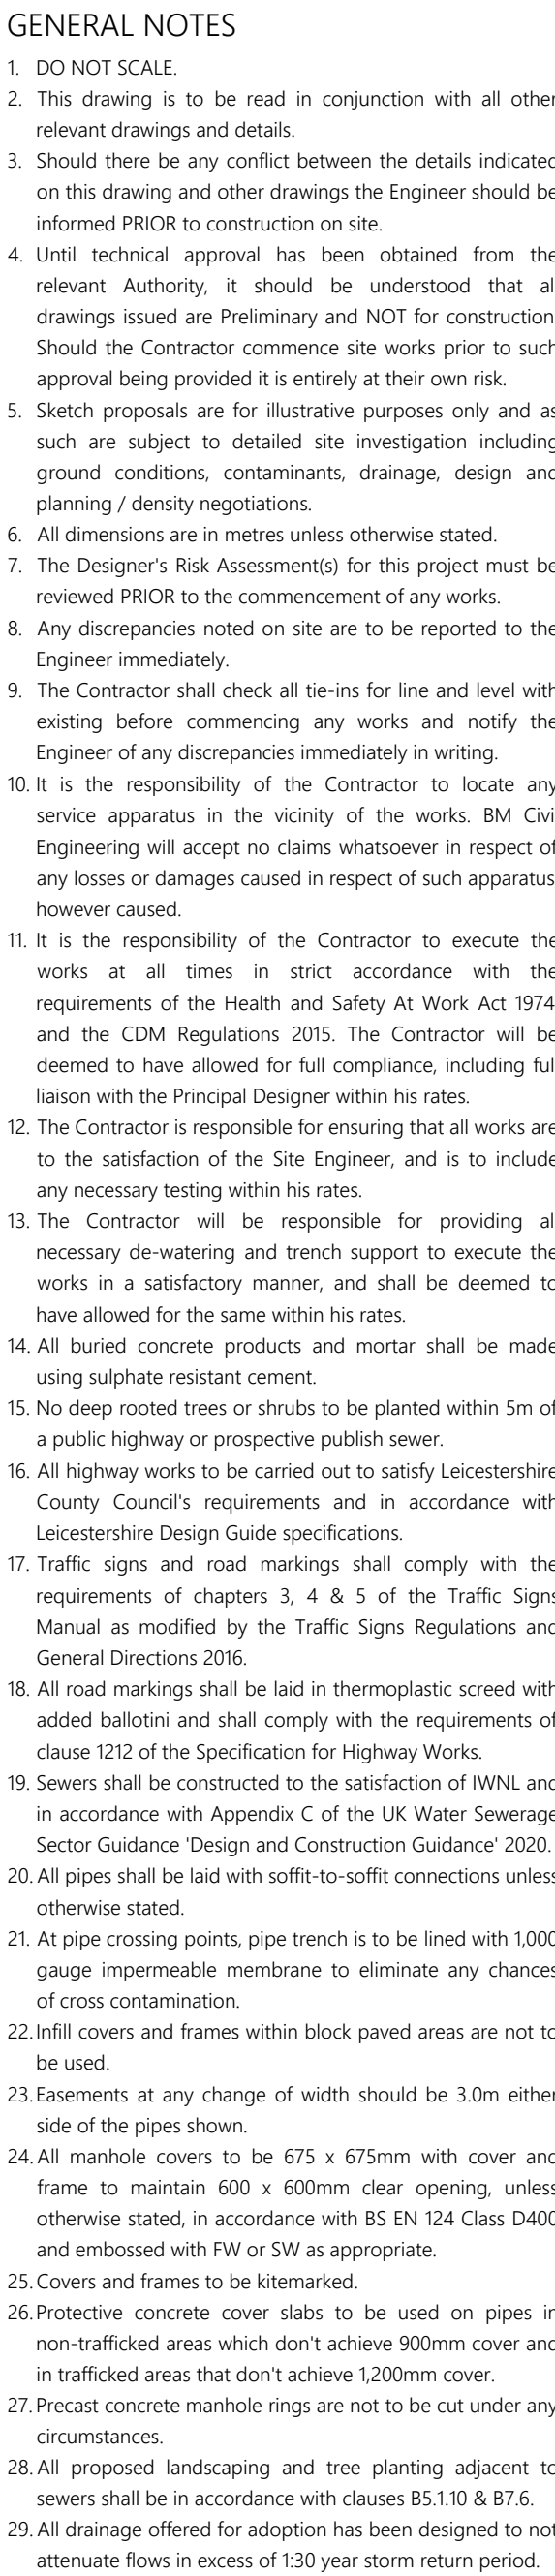

P06	27.03.25	Areas updated to suit changes to parcel serving plots 18-31.	BRM	-
P05	20.03.25	Drainage areas coordinated with amended site layout.	BRM	-
P04	17.02.25	Impermeable areas coordinated with plot repositioning and mirroring as required.	BRM	-
P03	04.02.25	Gravily solution into existing STW foul sewer shown following survey of existing asset depth.	BRM	-
P02	25.01.25	Impermeable areas updated to suit widened parking bays and distribution coordinated with private drainage proposals.	BRM	-
P01	13.01.25	Issued for approval.	BRM	-
Rev	Date	Amendments	By	Chk

 BM Civil Engineering Ltd
55 Priory Close
Breedon on the Hill
DE73 8LF
T: 07875 636281
bmcengineering.co.uk

Client

ALLISON HOMES

Project

MAIN STREET
STANTON UNDER BARDON

Drawing Title


DRAINAGE AREA PLAN

Status

FOR APPROVAL

Scale	Drawn	Checked	Date
1:500 @ A1	BRM	-	13.01.25

Drawing Number	Revision
24005-BMC-25-XX-DR-C-501	P06

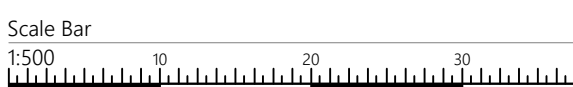

Copyright © BMc Engineering Ltd