


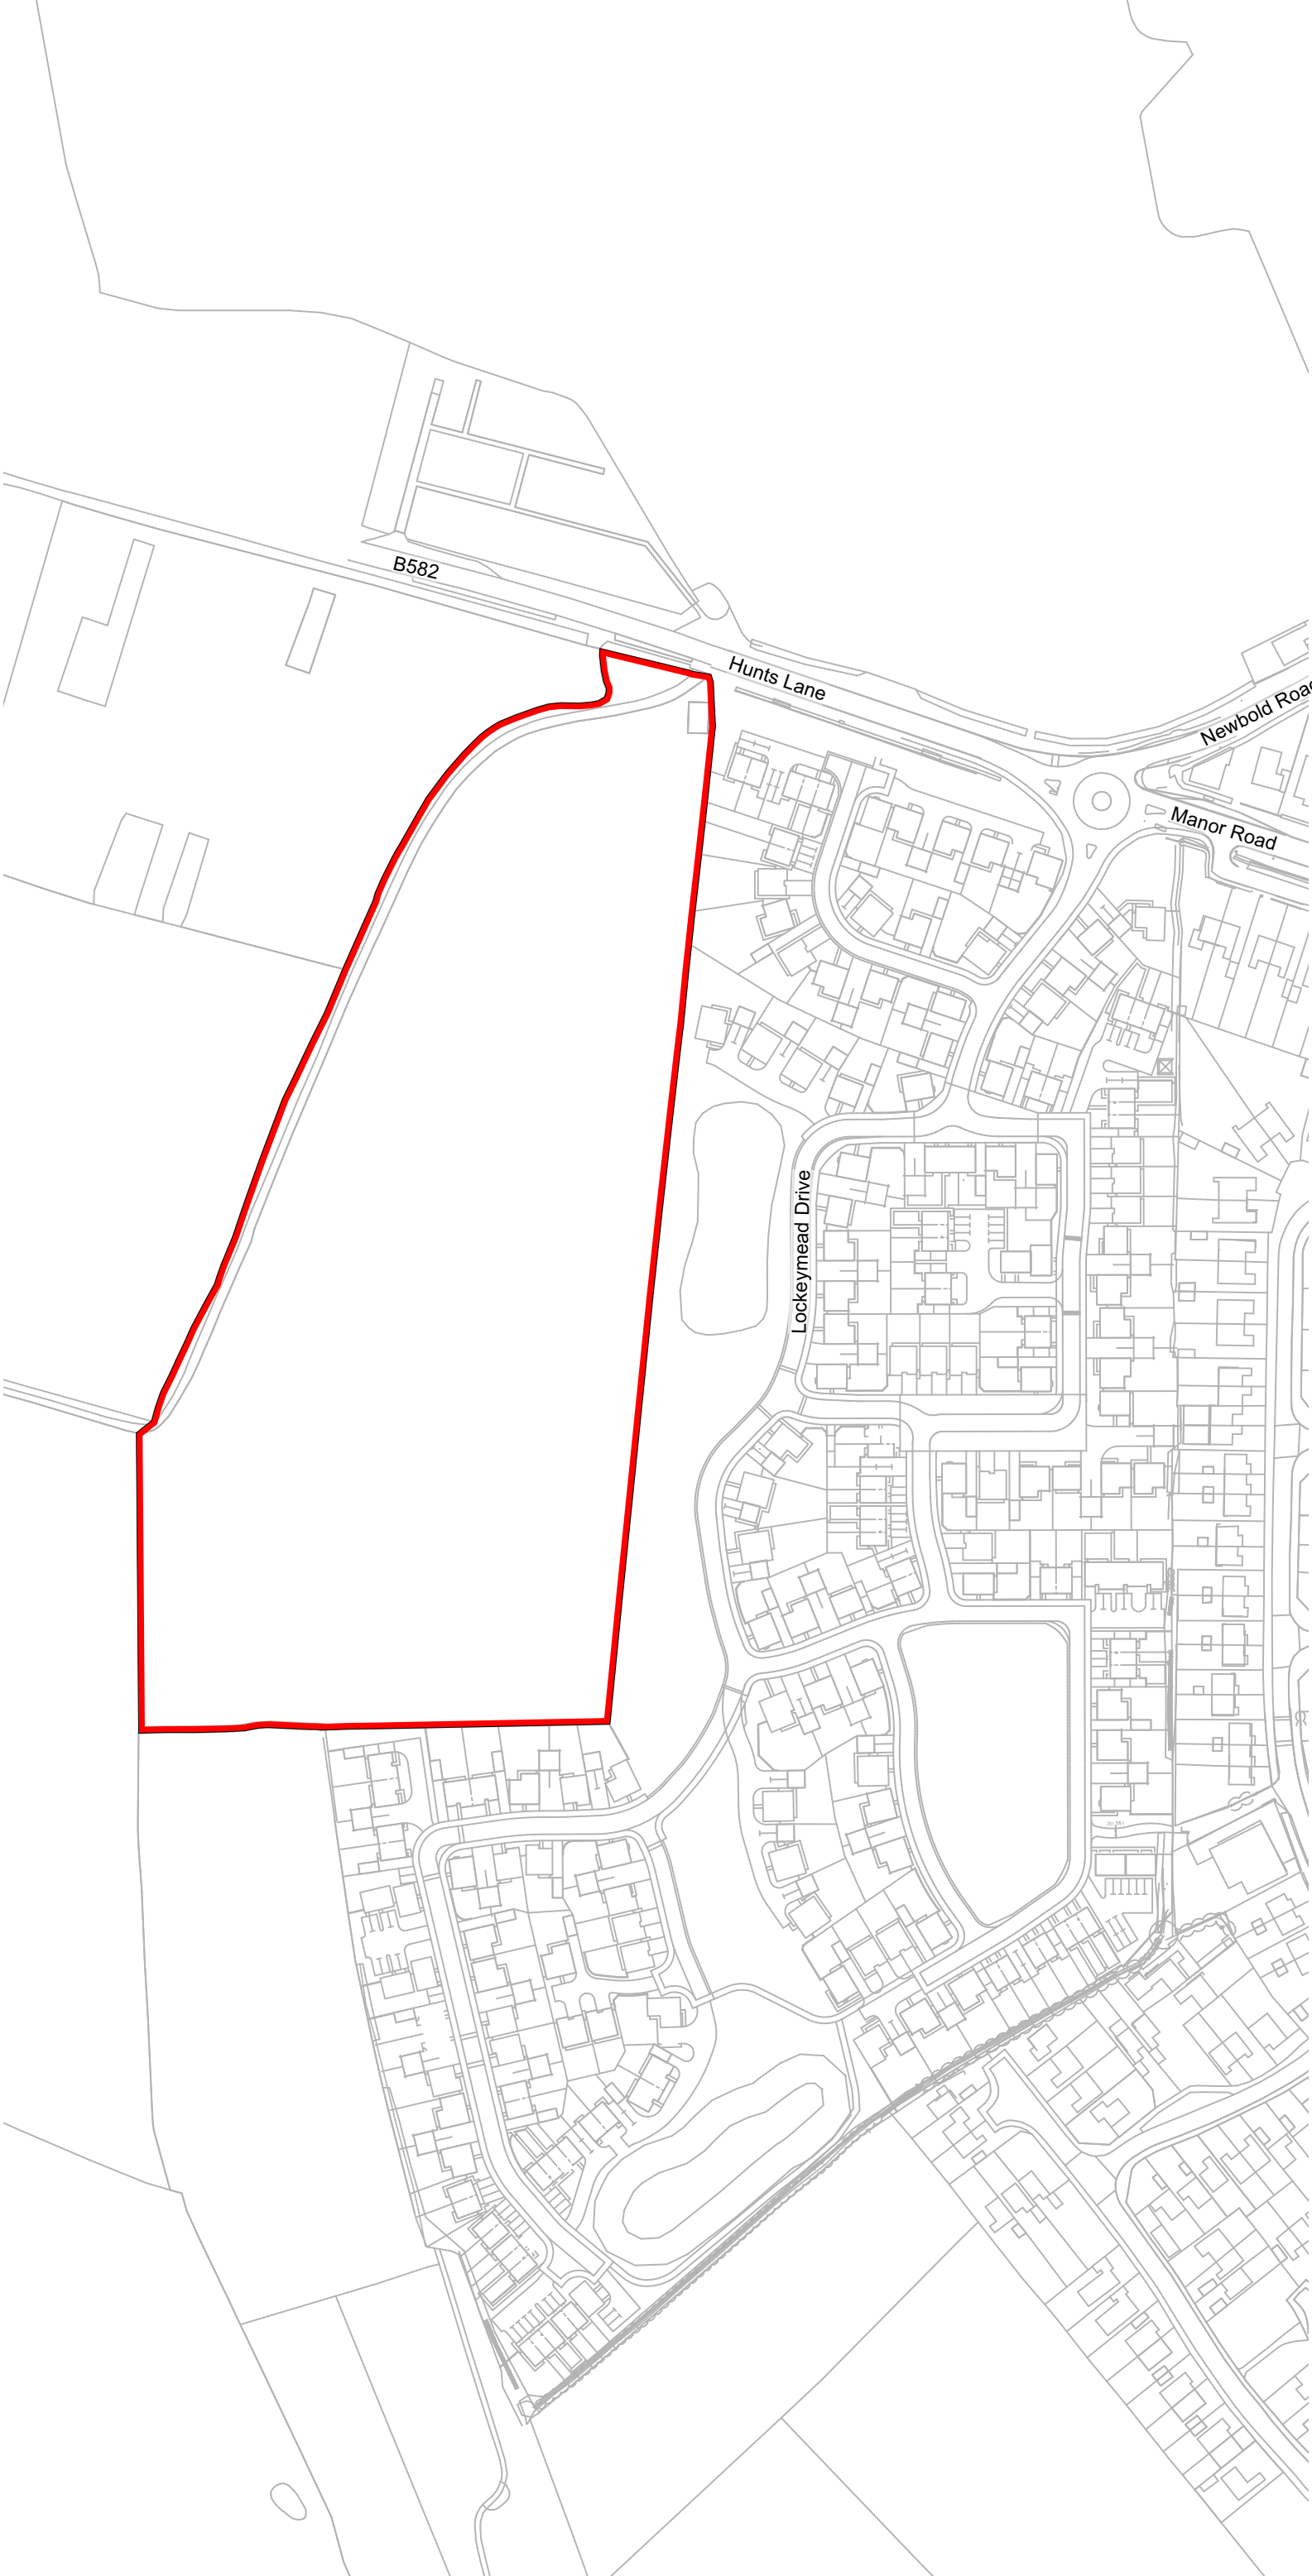

NOTES

This drawing is the property of FPCR Environment and Design Ltd and is issued on the condition it is not reproduced, retained or disclosed to any unauthorised person, either wholly or in part without written consent of FPCR Environment and Design Ltd.

N

0

50

100

150m

KEY

Site Boundary

P01	05.12.2022	First issue	CTH	KMN
rev	date	description	dm	chk

fpcr

client
Jelson

project
Hunts Lane
Desford

drawing title
Location Plan

masterplanning
environmental assessment
landscape design
urban design
ecology
architecture
arboriculture

FPCR Environment and Design Ltd
Lockington Hall
Lockington
Derby
DE74 2RH

t: 01509 672772
e: mail@fpcr.co.uk
w: www.fpcr.co.uk

project number 09129	status S1	issue P01
scale 1:2000 @ A3	dm CTH	chk KMN
date created 05 December 2022		
document number 09129-FPCR-XX-XX-DR-A-0001		
Project Code	Originator	Zone
Level	Type	Role
Drawing Number		