EXISTING GROUND FLOOR PLAN

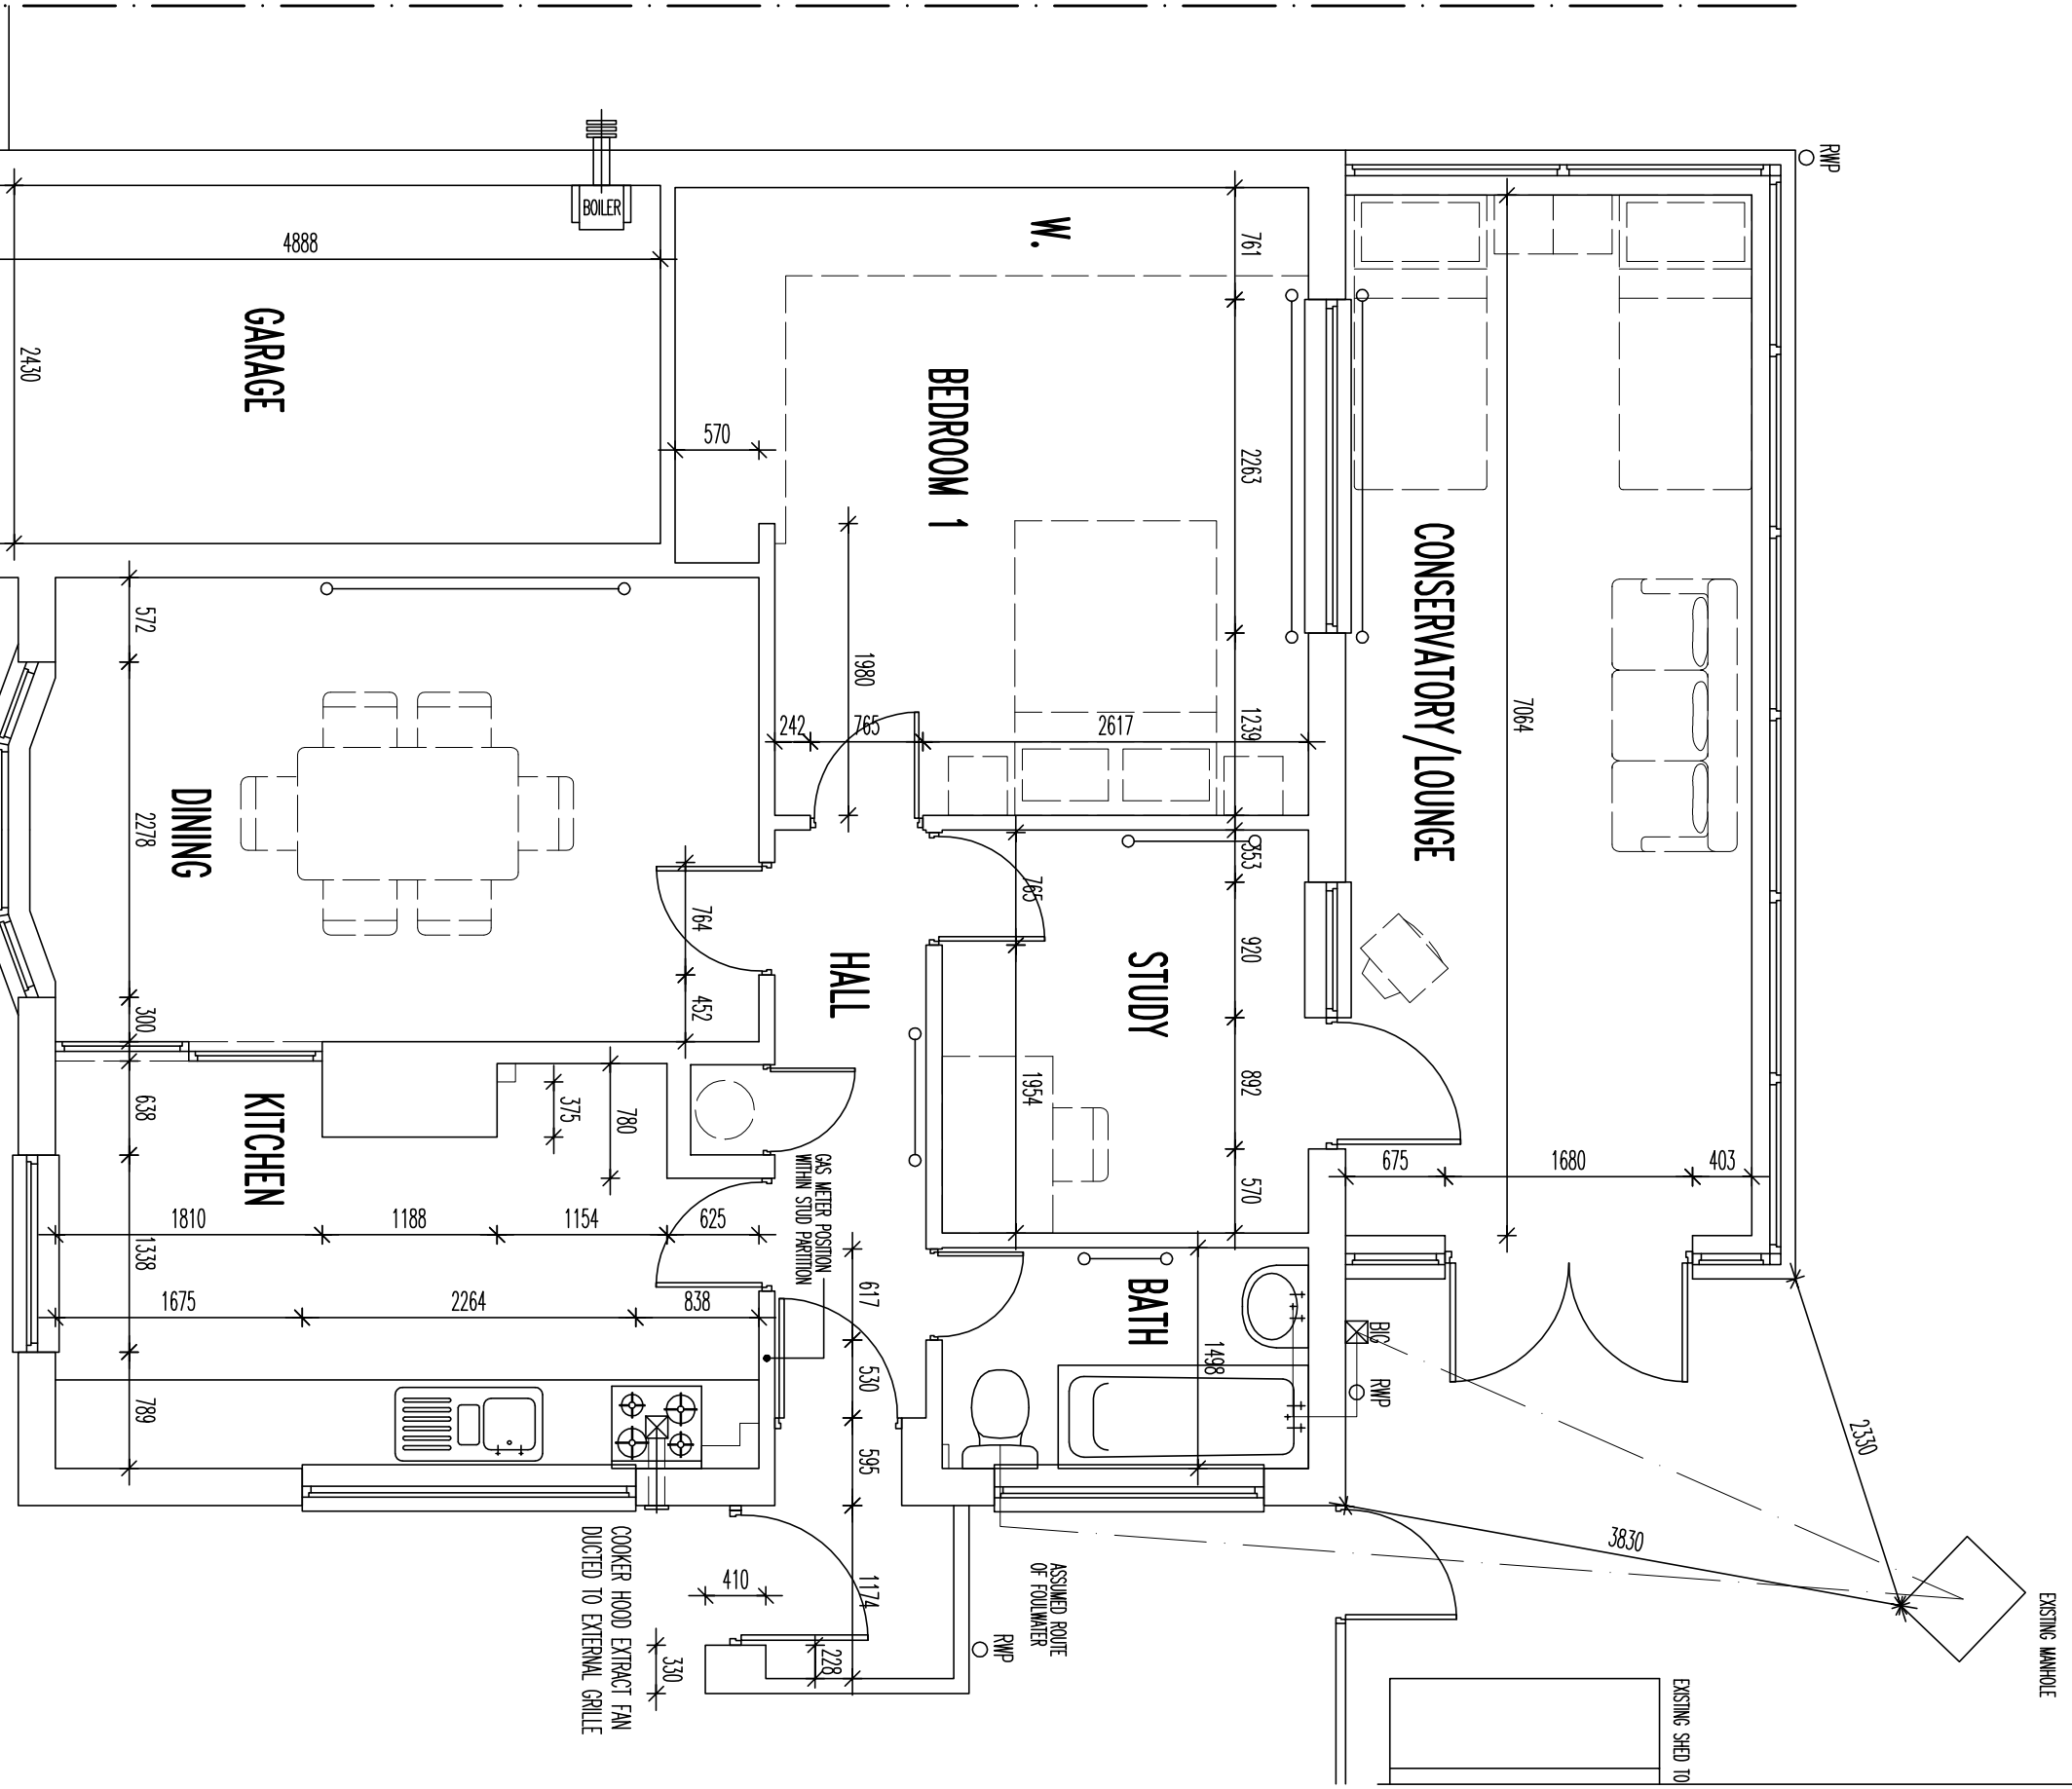

Rev.	Date	Description	By	Chk'd
A02	23.04.2010	CONSERVATORY WINDOWS ADDED	SJN	
A01	22.03.2010	EXISTING RADIATORS ADDED	SJN	

Client	MR & MRS LINDSAY @ 29 KIRKBY RD, DESFORD, LEICESTER. LE9 9JH.	Drawn by: SJN	Checked by:
Project	SINGLE STOREY EXTENSION, INT & EXTERNAL ALTERATIONS	Scale: 1:50 @ A3	Date: NOV. 2009
Drawing Title	EXISTING GROUND FLOOR PLAN	Project No.: 2009	Dwg. No.: BKR[20]001 Revision: A02